


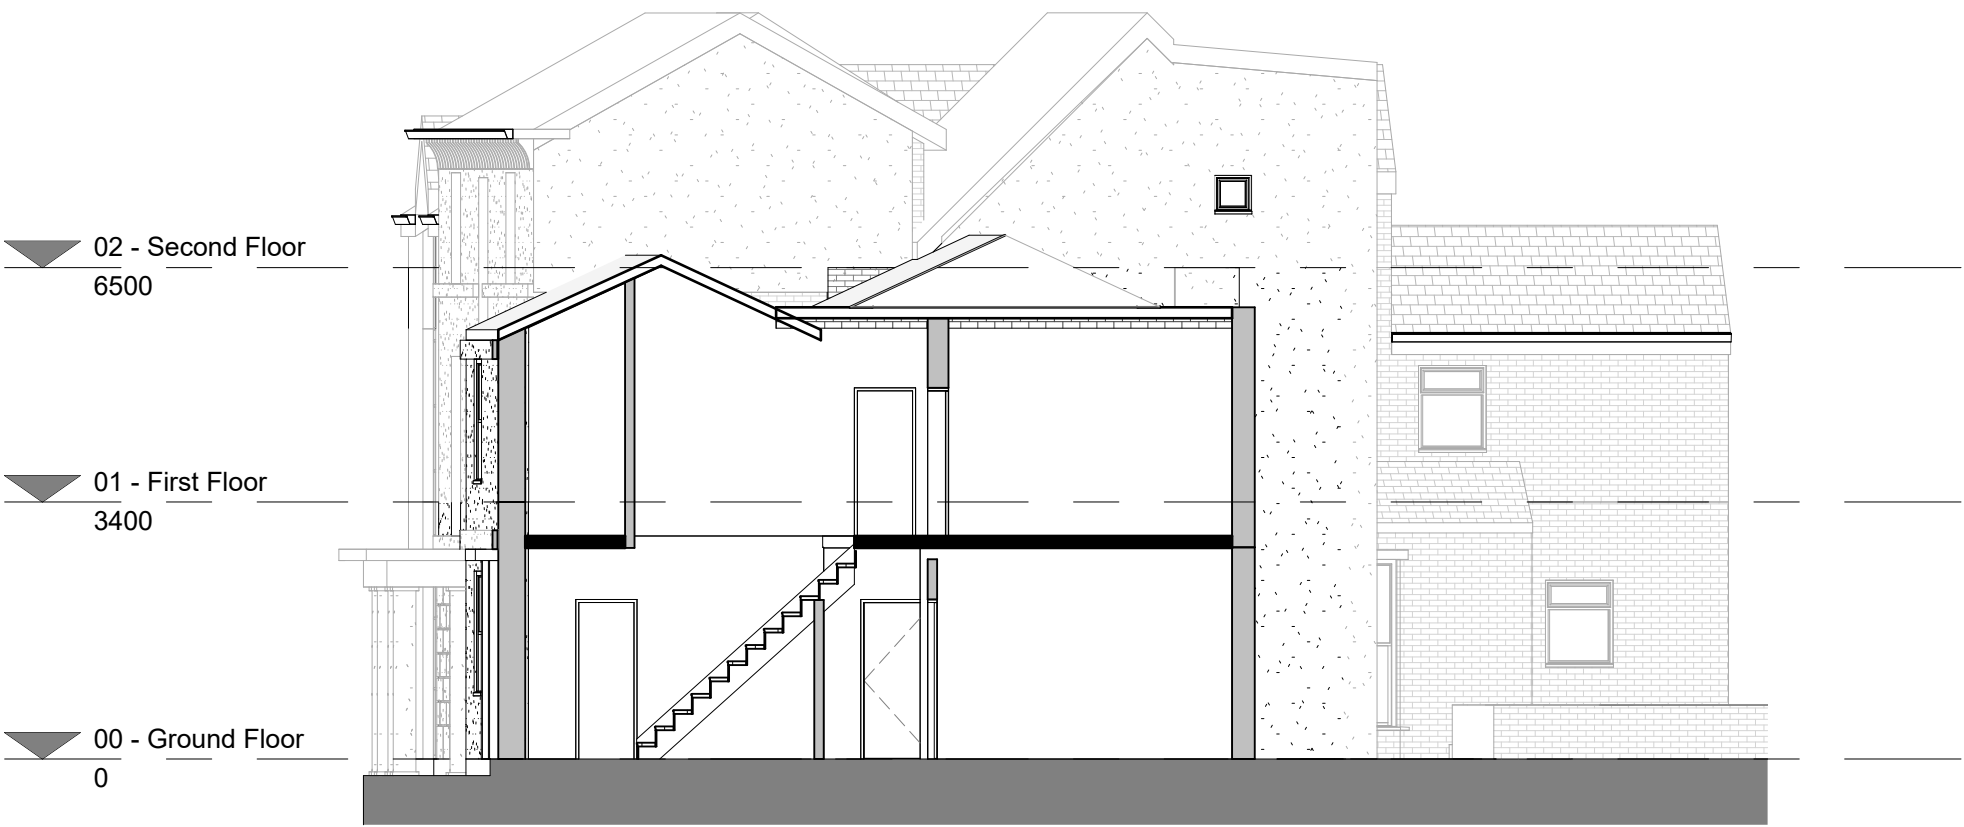


Section CC



Section DD



Section EE

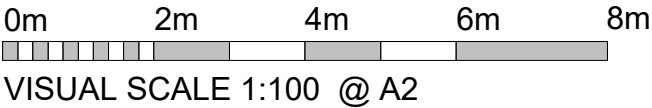

REV	Date	Description	Issued	Additional Notes

Project Title	
23 Chester Street, Wrexham	
Client Name	
Happy Days Group	
Project Address	
23 Chester Street, Wrexham, LL13 8BG	

Title	
Section CC, DD & CC	
Drawing No.	
1268 -02 -05-002	
Date	04/01/24
Scale	1:100
Sheet Size	A2
Drawn by	RJ
Checked by	DB

STUDIO256
Architecture • Design • Build

Unit 256, Slater Studios, 9 Slater Street, Liverpool, L1 4BW
admin@studio256design.co.uk / +44 (0)151 345 7600