
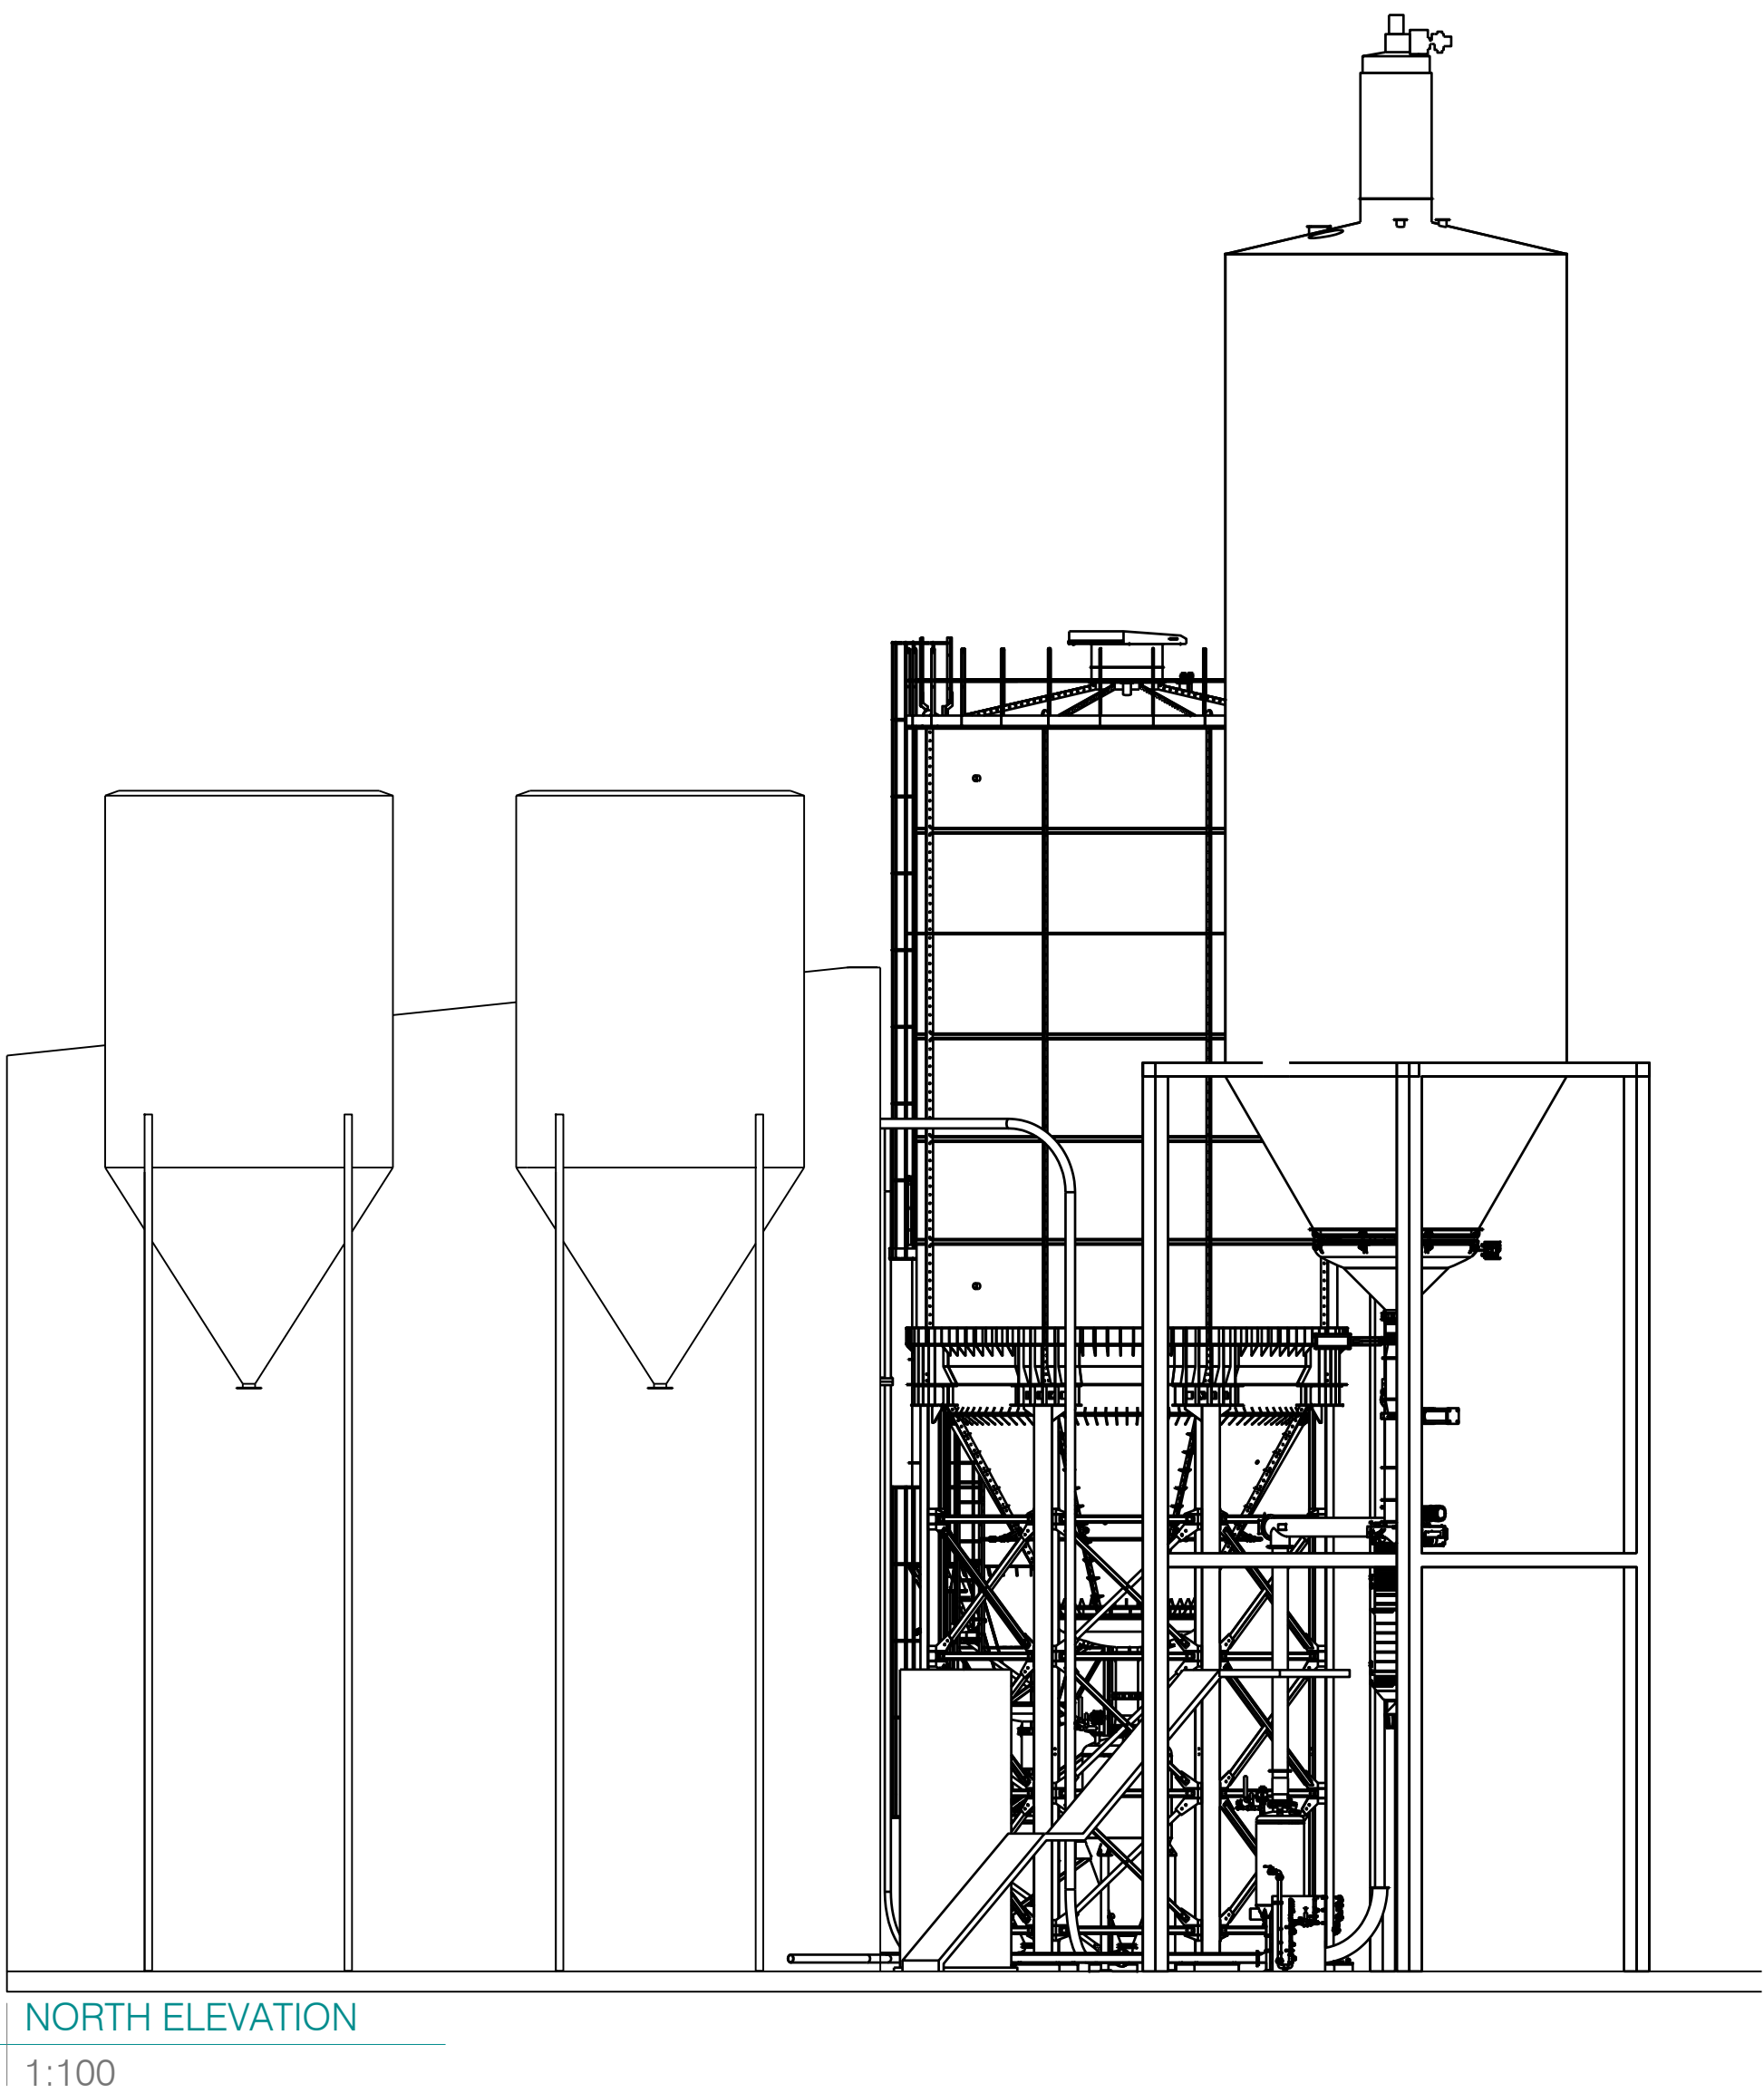


PLANNING NOTE:
THESE DRAWINGS HAVE BEEN PREPARED FOR THE
PURPOSE OF ACHIEVING PLANNING APPROVAL ONLY.
THIS DOCUMENT IS NOT TO BE USED AS
CONSTRUCTION INFORMATION.

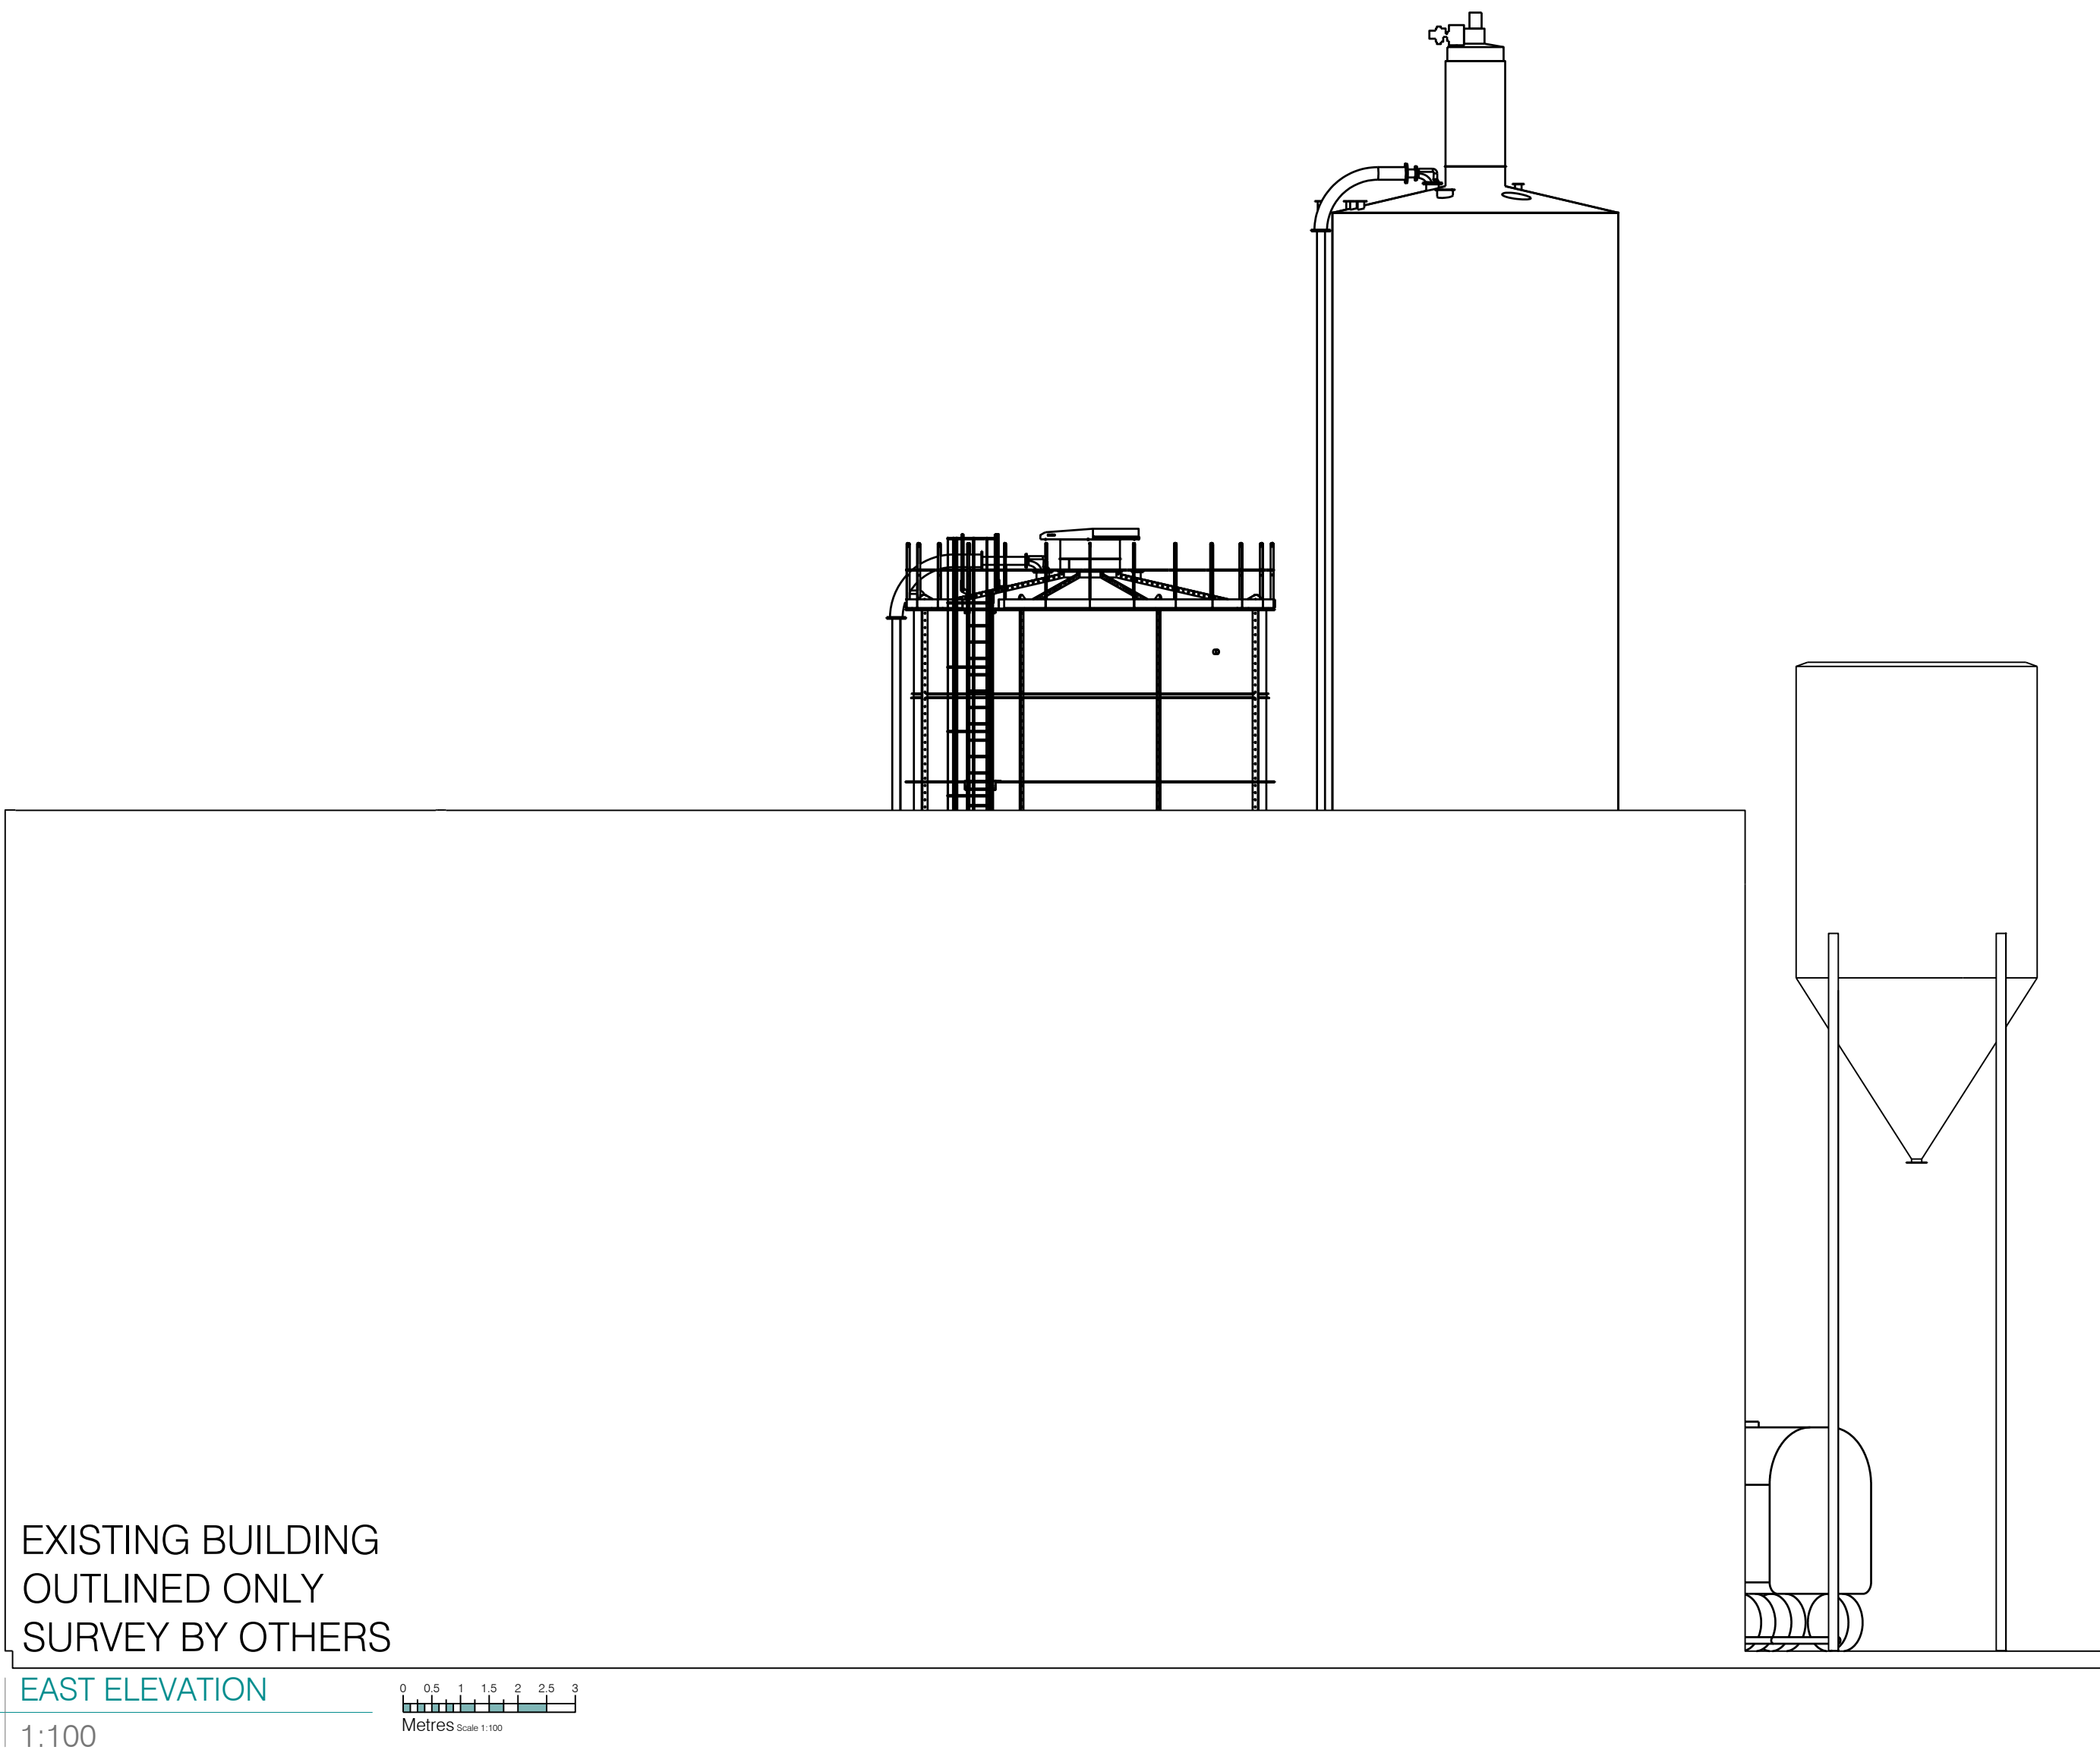

REV	DESCRIPTION	DATE
A	UPDATED TITLE BLOCK	21-03-2024
B	ELEVATIONS OF SILOS UPDATED TO MATCH NEW SPECIFICATION FROM CLIENT	24-04-2024
PLANNING		
CLIENT		
Material Evolution Ltd.		
PROJECT		
CCP Building Products, Wrexham Silos and Weighbridge		
DRAWING		
Proposed Silo Elevations		
DATE	April 2024	DRAWN
SCALE	1:100 @ A1	CHECKED
DRAWING NO.		REV
ME.P.02-1		B