
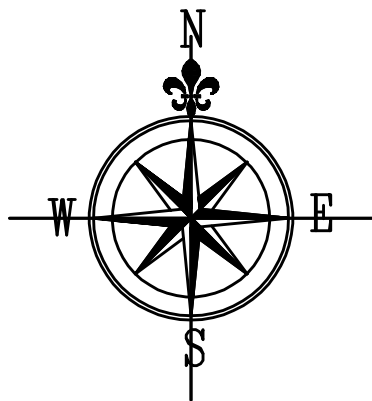


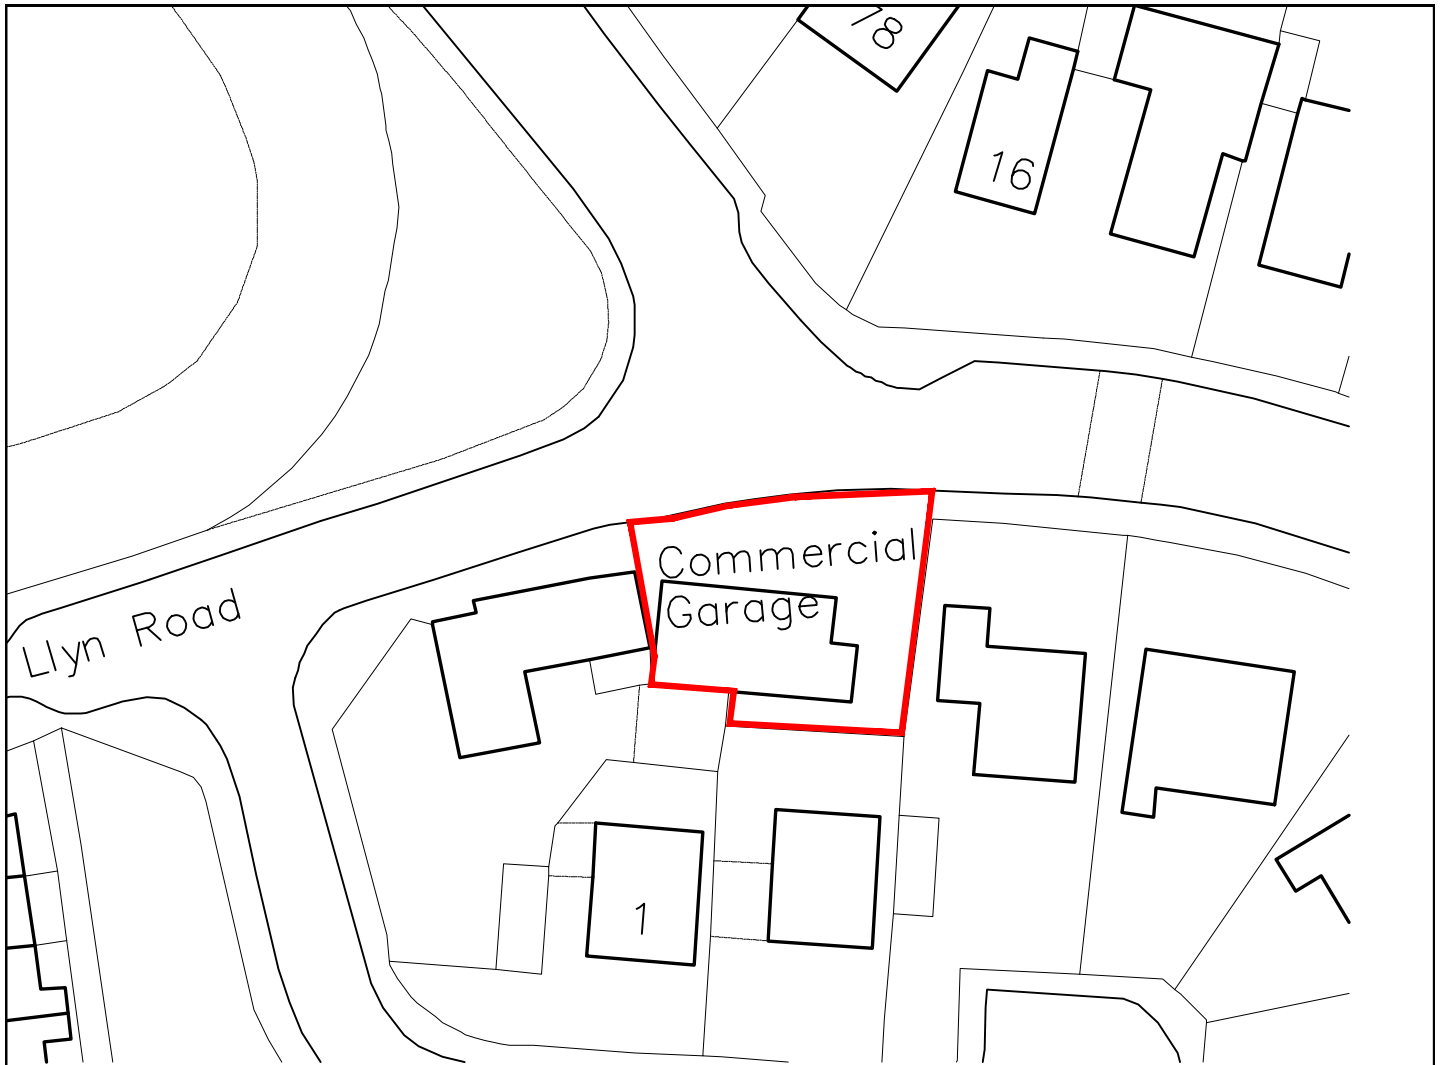

CARTWRIGHT

ARCHITECTURAL & PLANNING SERVICES

2 Hillcrest Avenue, Holmes Chapel, Cheshire. CW4 7DU.
 Telephone and Fax No. 01477 533298
 E-mail - robert.cartwright6@btinternet.com

CLIENT
Mr Glen Wright

CONTRACT
**Commercial Garage
 Land at Glanllyn Road
 Wrexham**

DWG TITLE:
Block Plan

SCALE: 1:500	DWG No.
DATE: Dec 2012	BP 1