



Front Window

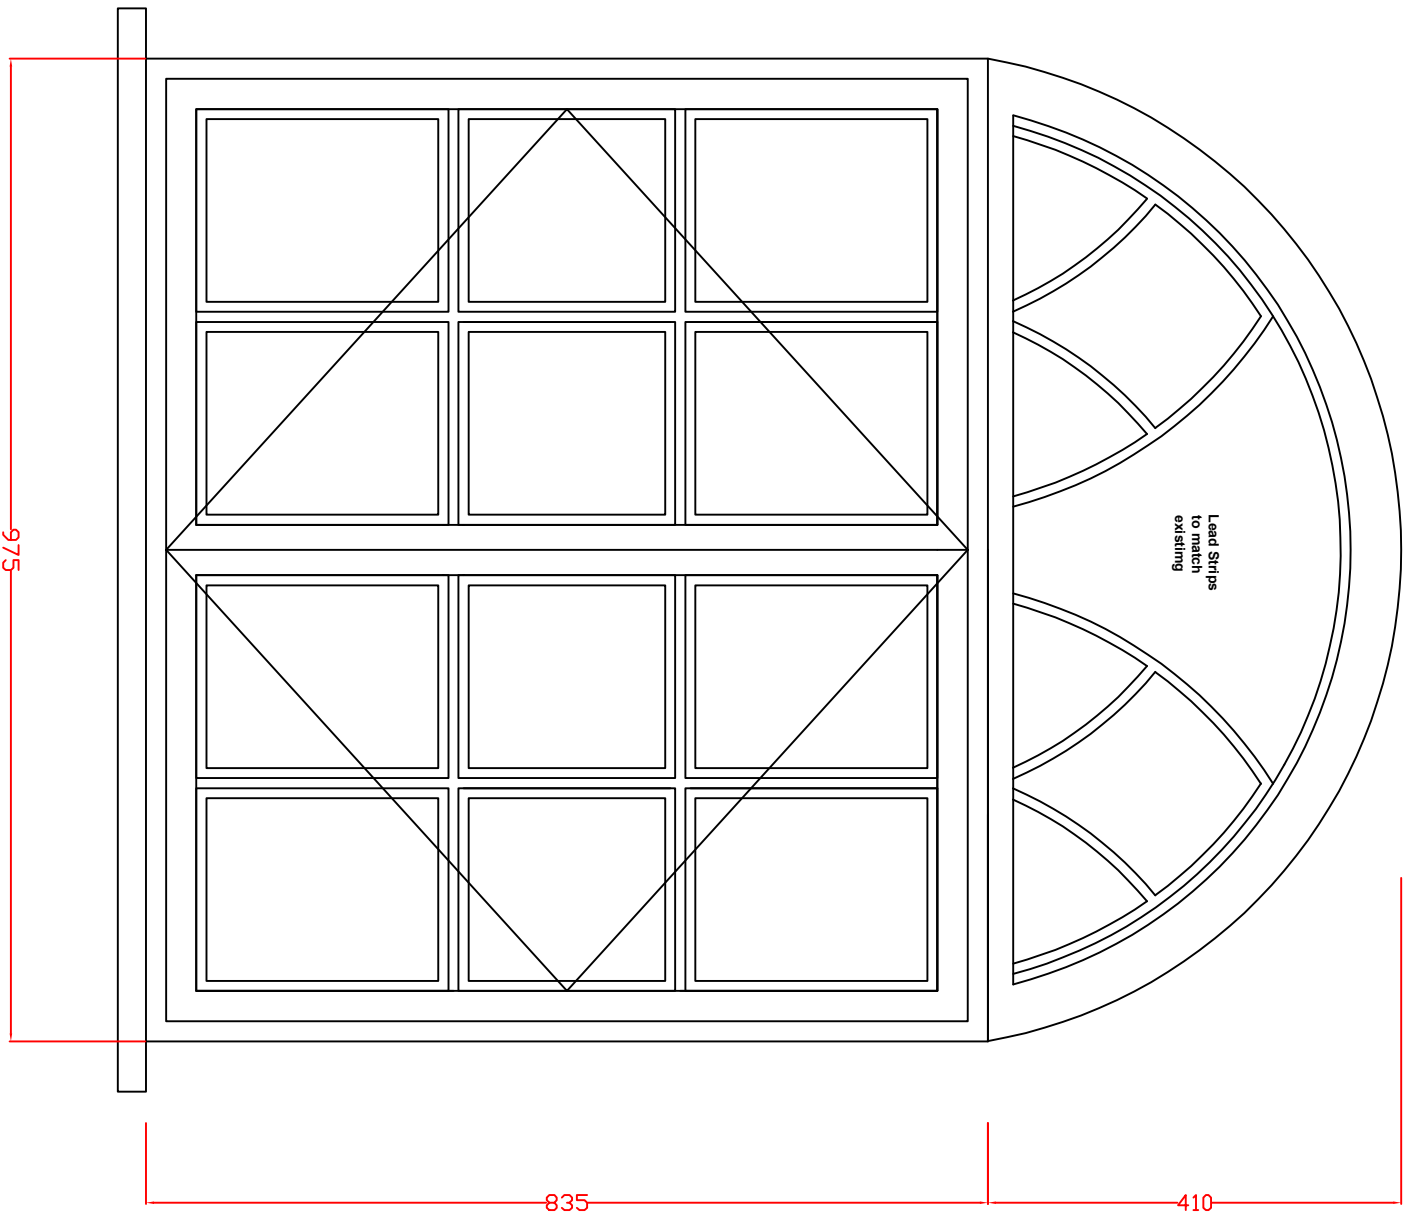

Hinged Out
Using existing Ironmongery

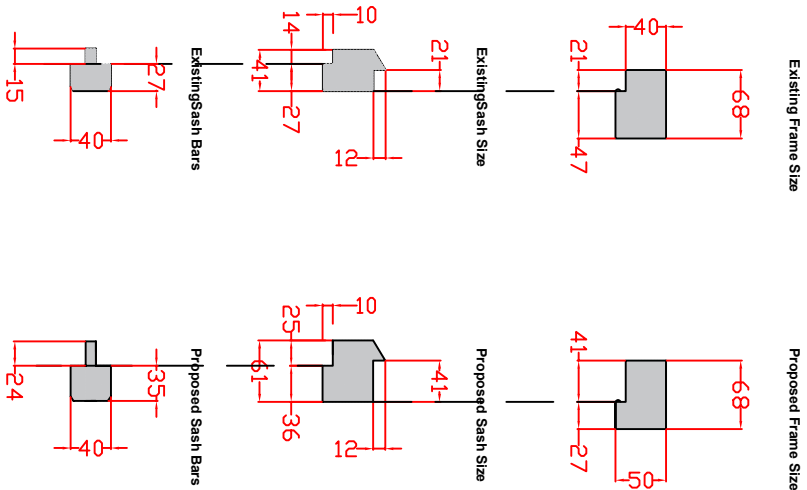

Existing Sash and
Frame (Section)

Proposed Sash and
Frame (Section)

