
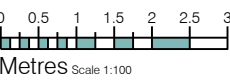
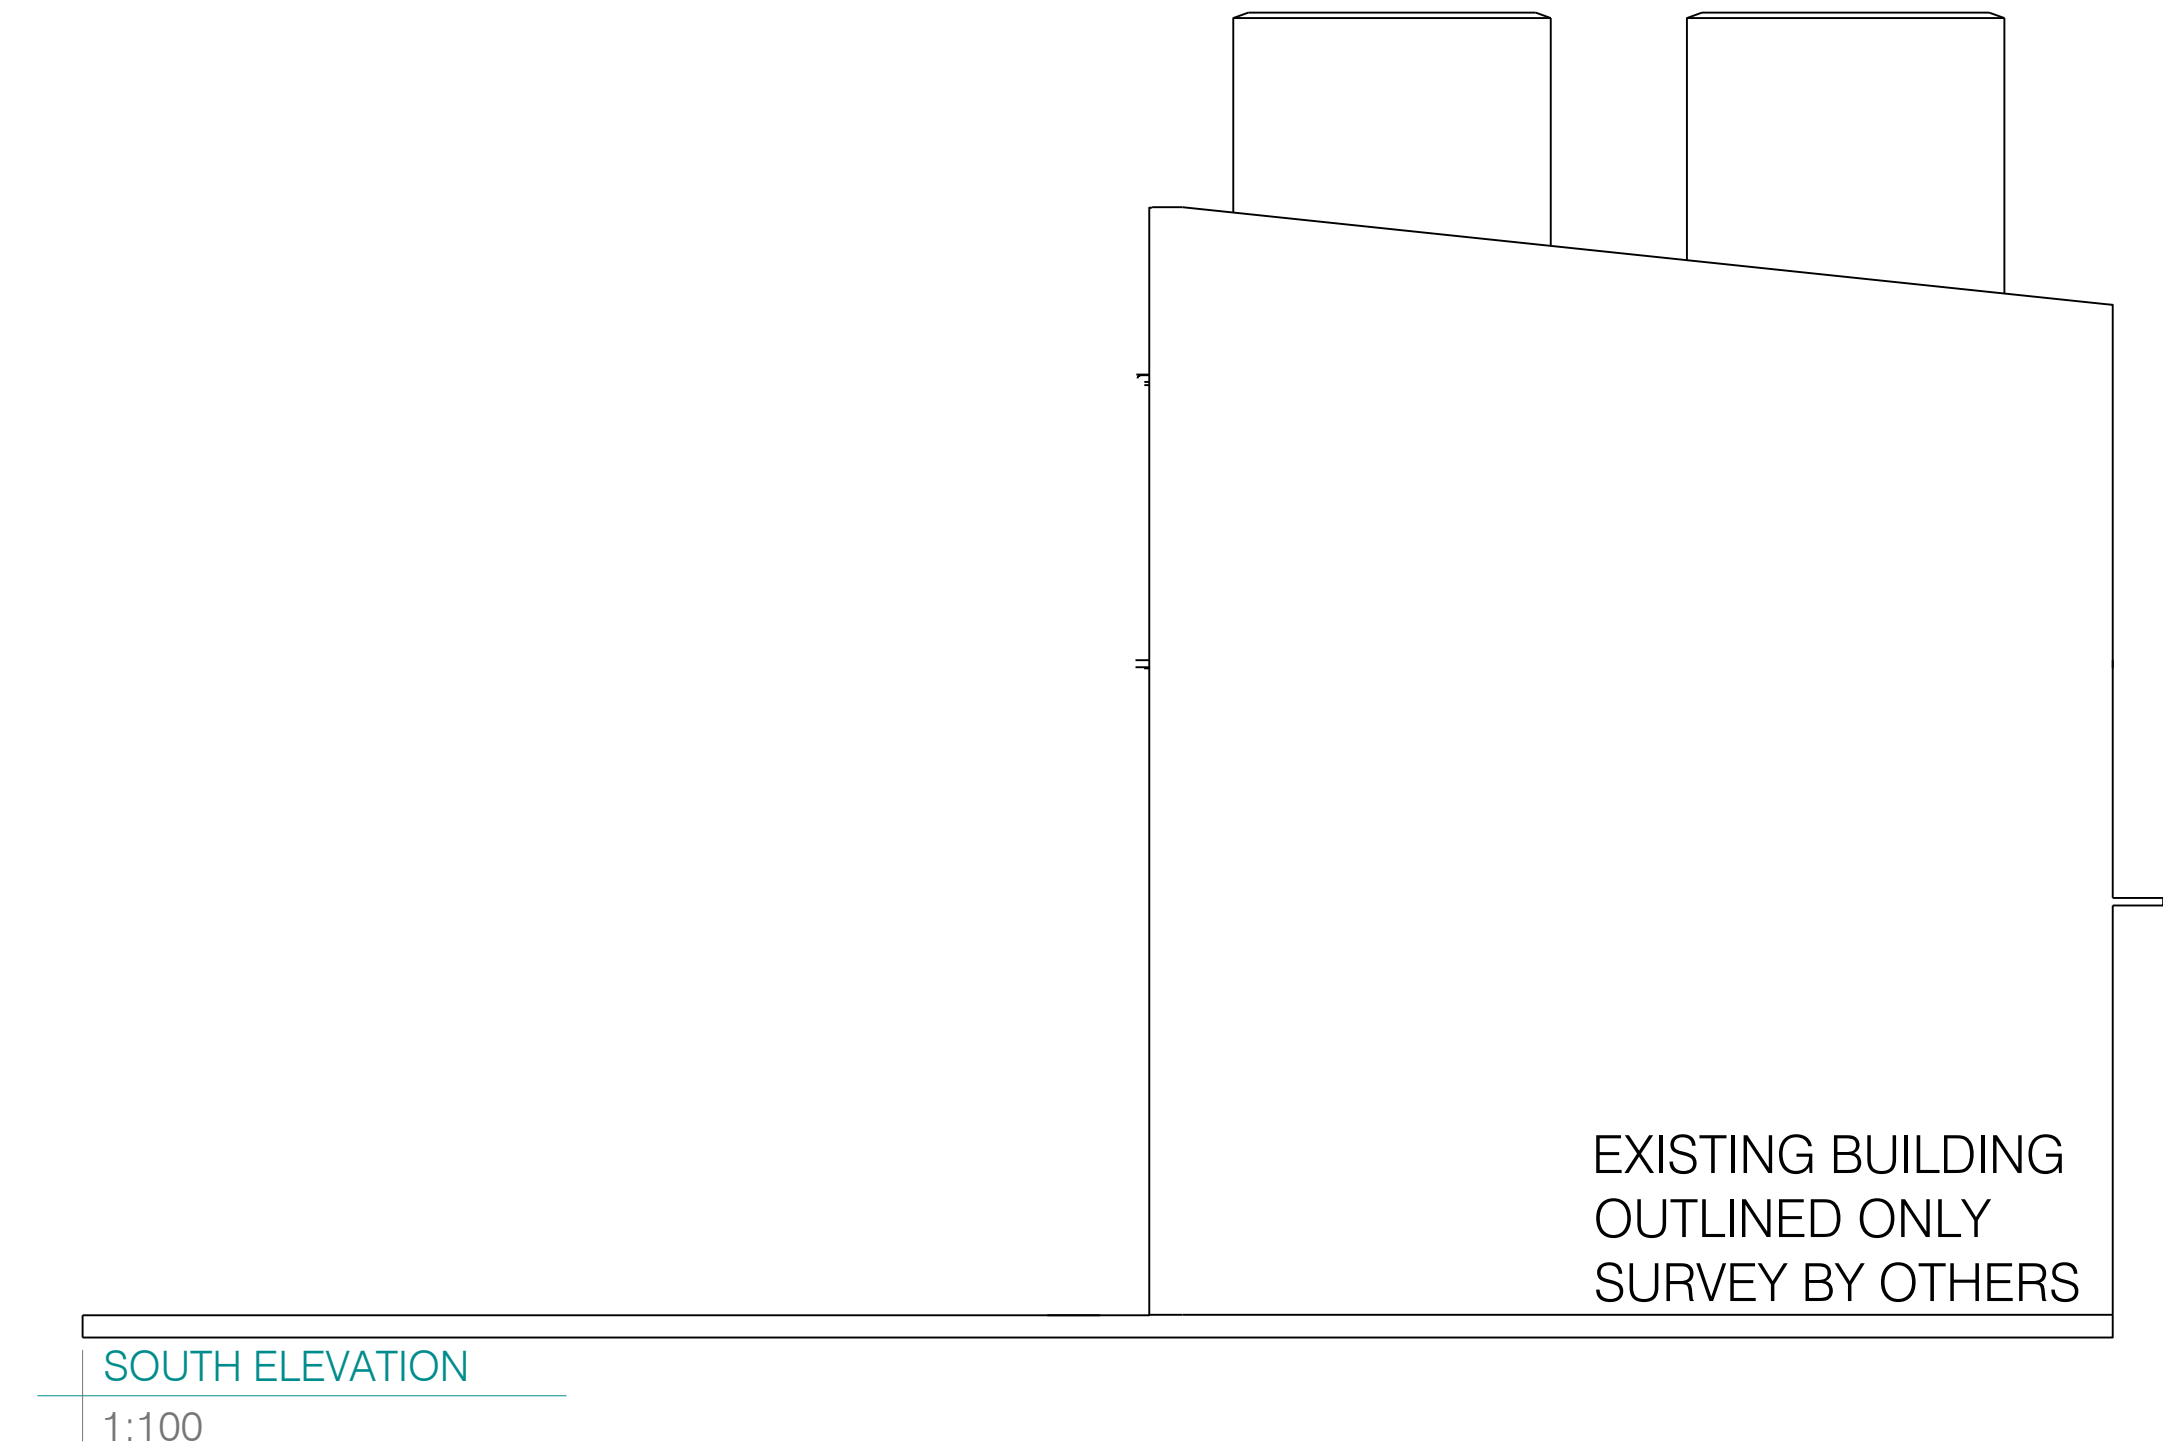
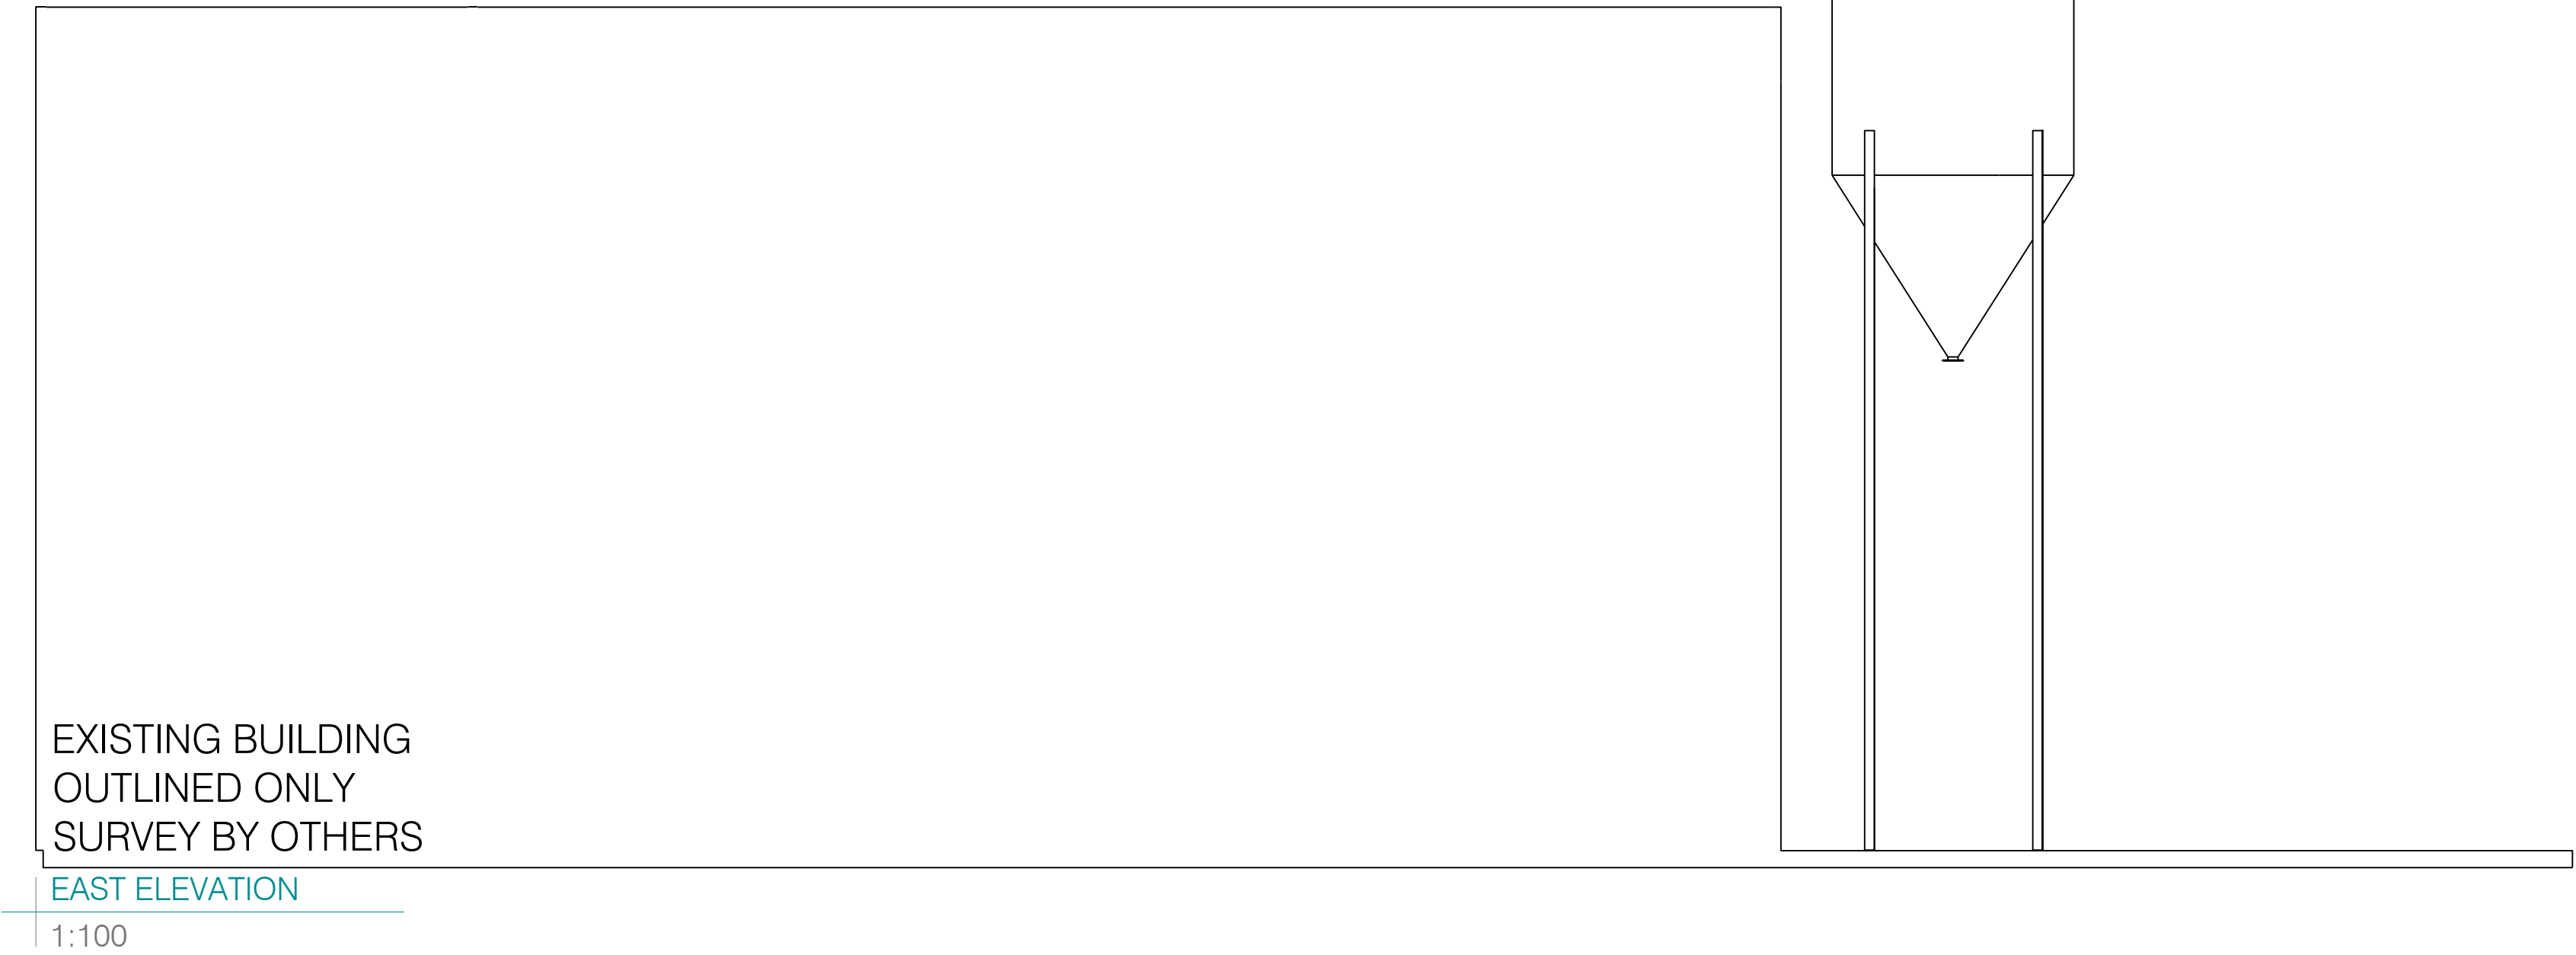


PLANNING NOTE:
THESE DRAWINGS HAVE BEEN PREPARED FOR THE
PURPOSE OF ACHIEVING PLANNING APPROVAL ONLY.
THIS DOCUMENT IS NOT TO BE USED AS
CONSTRUCTION INFORMATION.

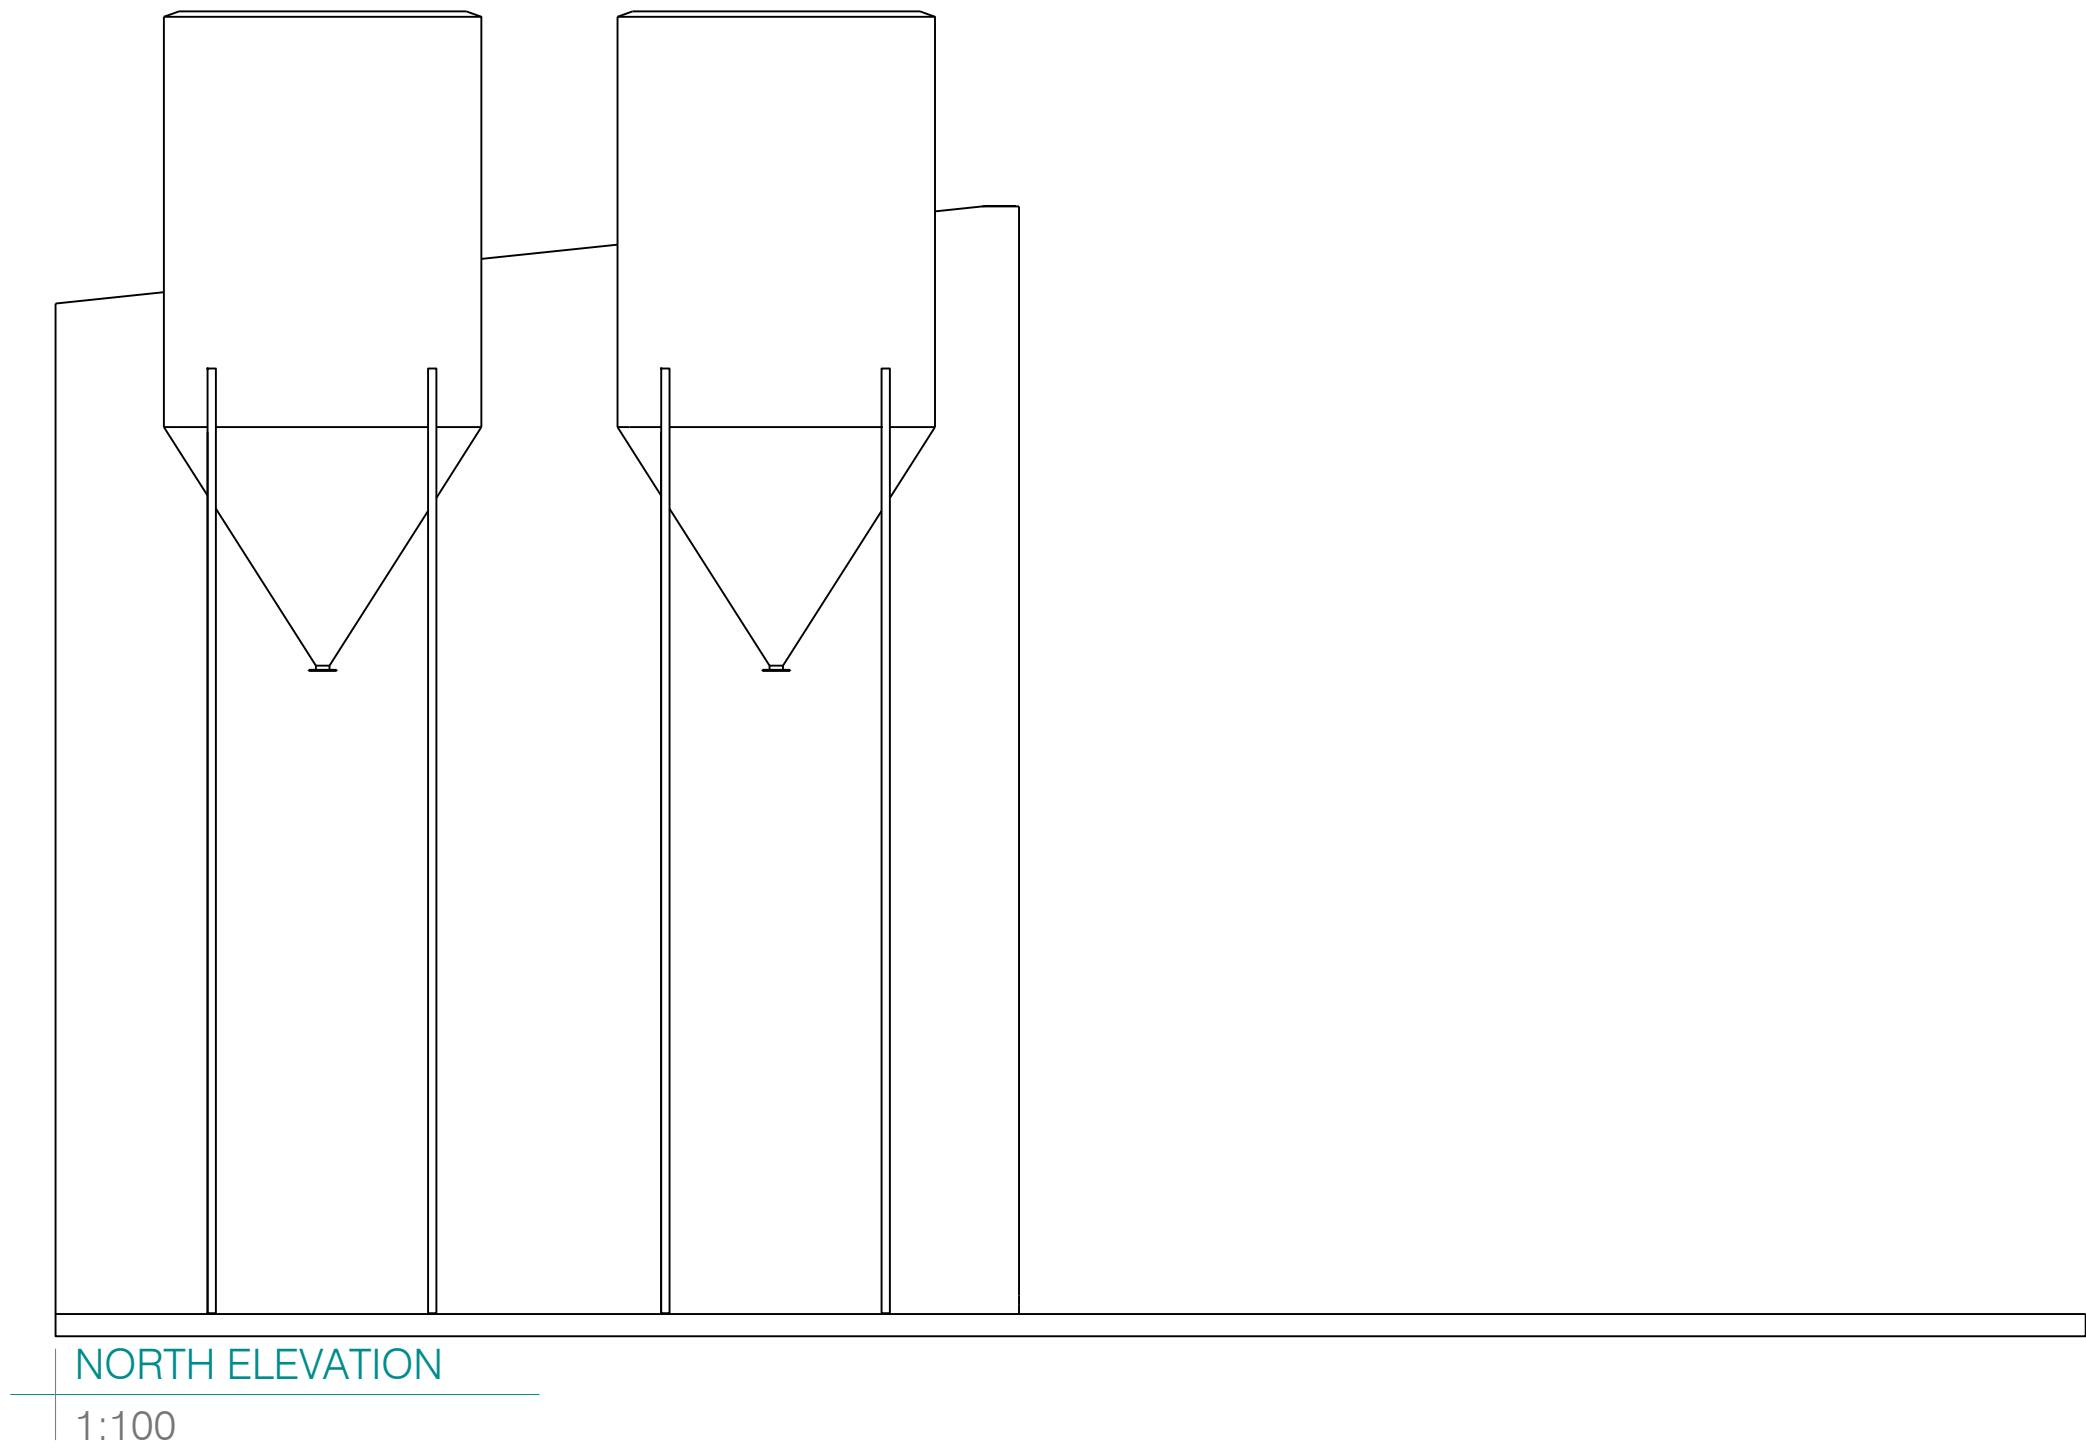

REV	DESCRIPTION	DATE
PLANNING		
CLIENT Material Evolution Ltd.		
PROJECT CCP Building Products, Wrexham Silos, Carparking and Weighbridge		
DRAWING Existing Silo Elevations		
DATE	February 2024	DRAWN
SCALE	1:100 @ A1	CHECKED
DRAWING NO. ME.E.02		REV