



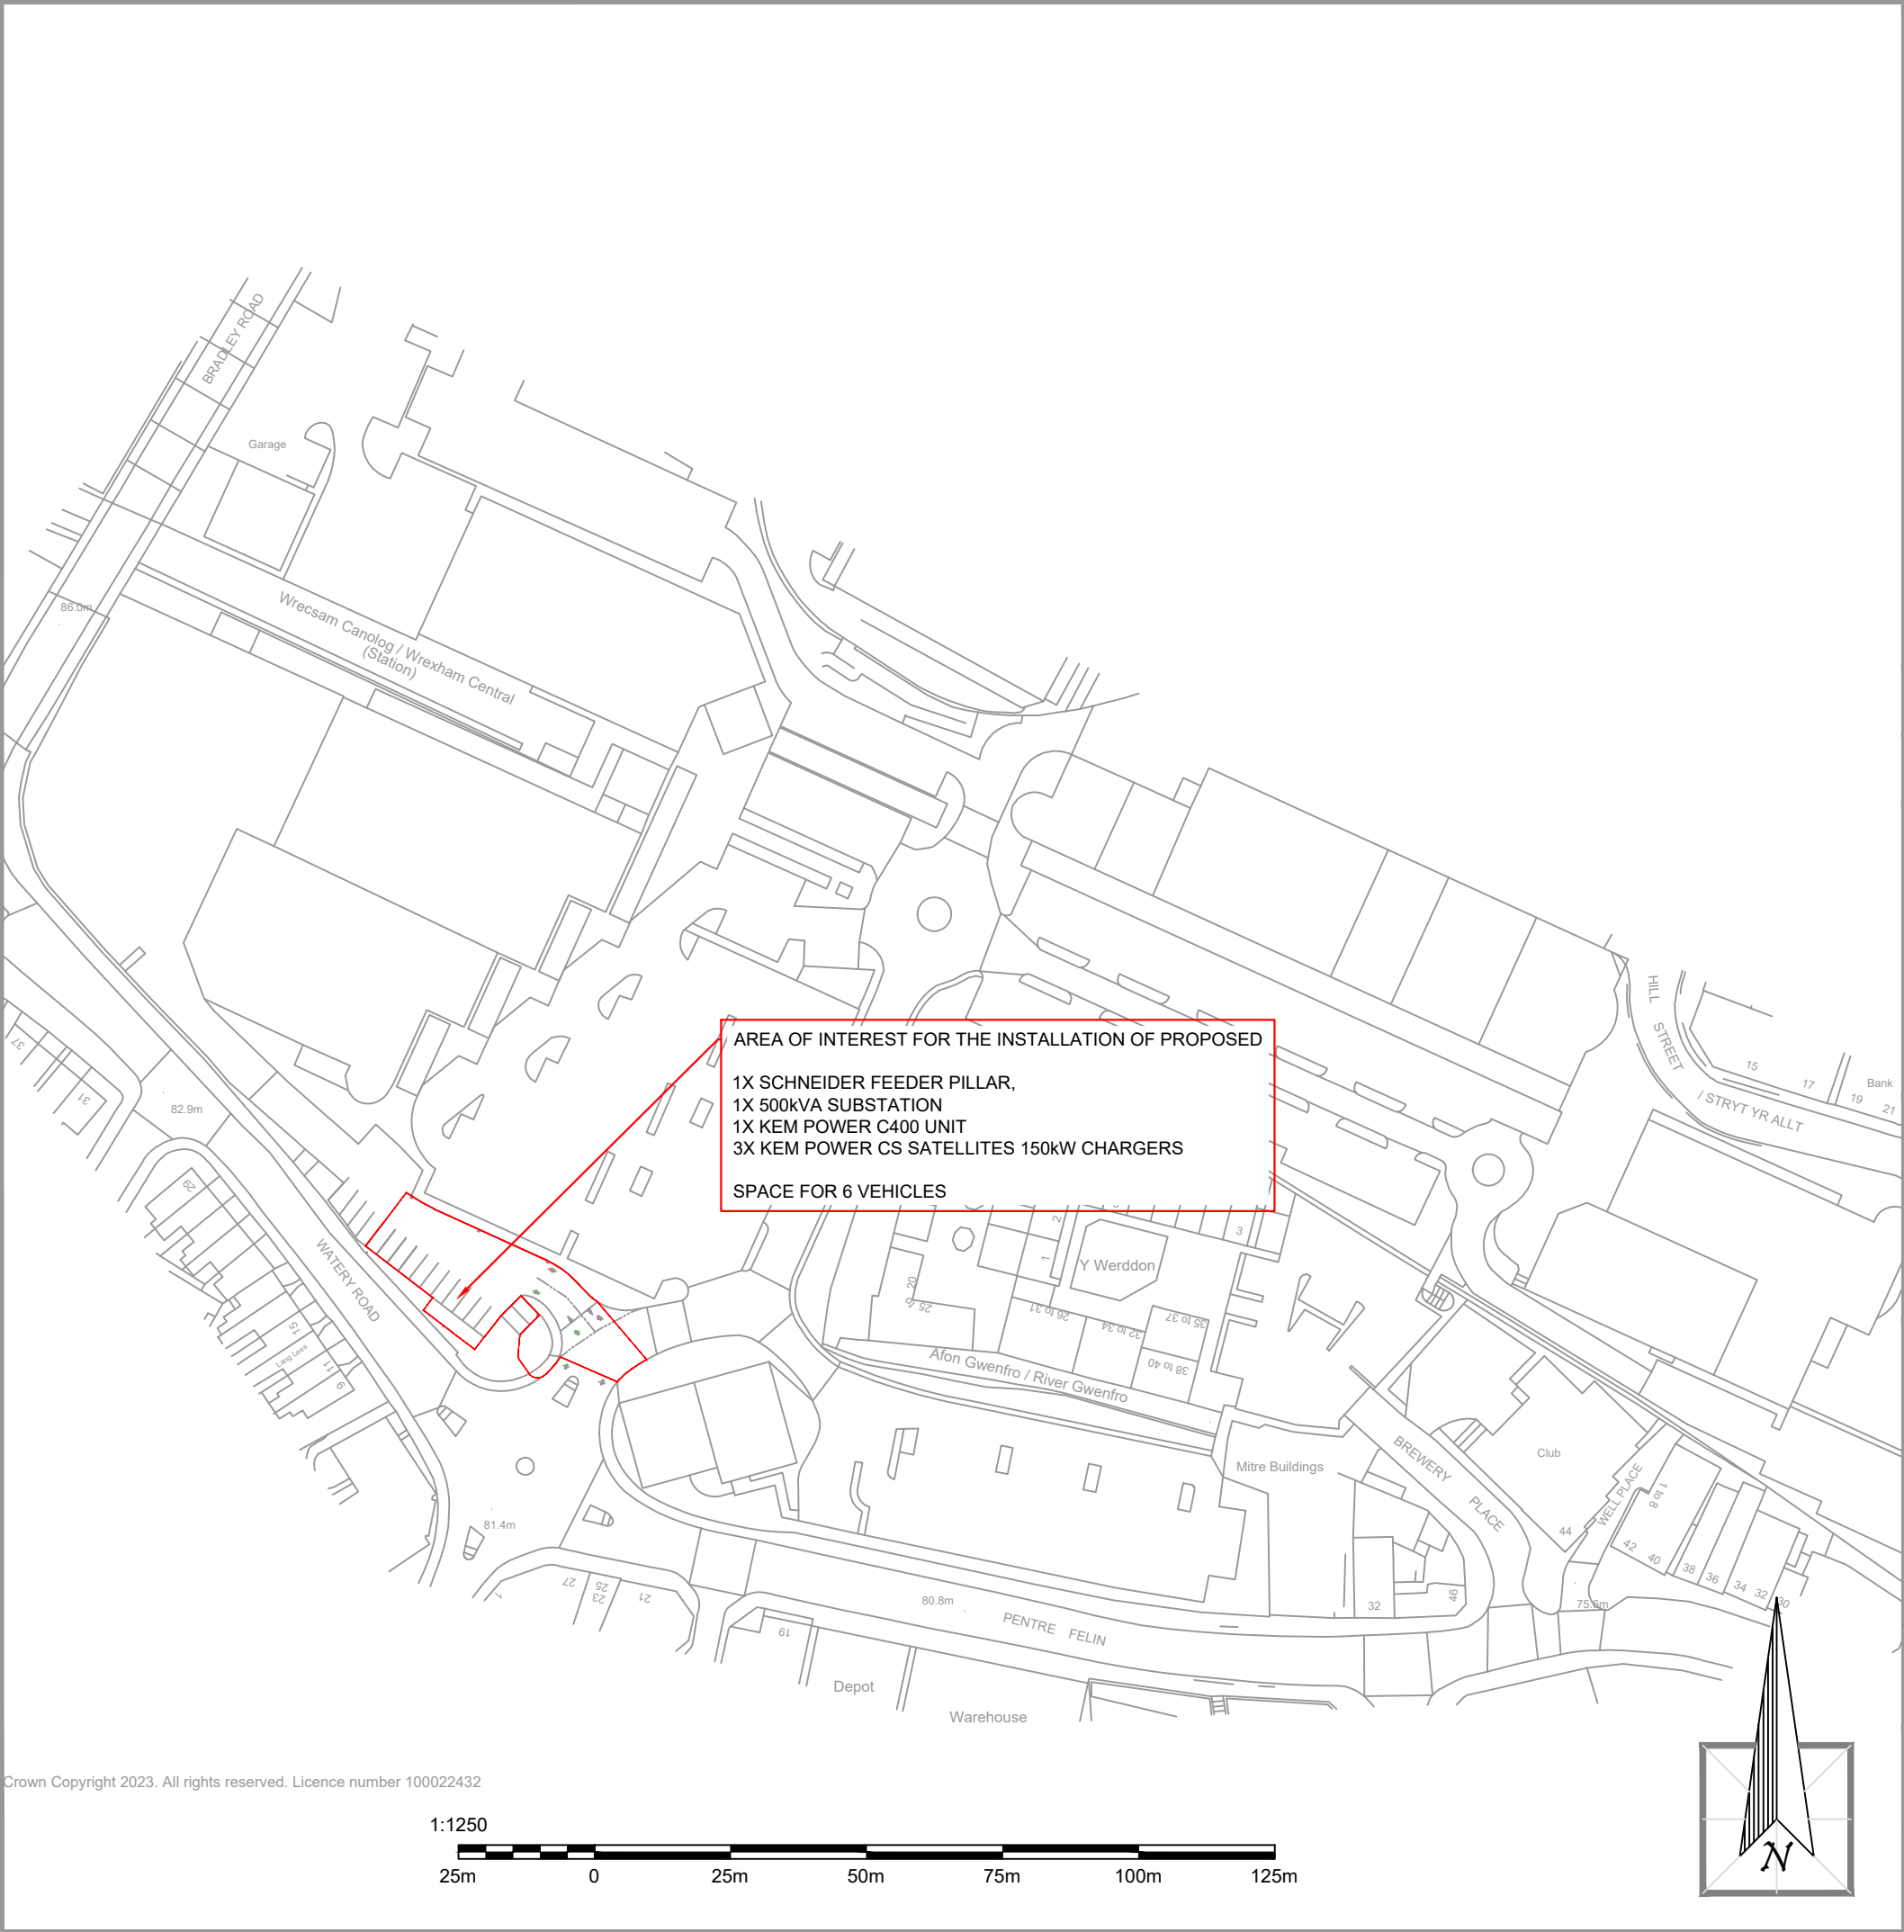

Crown Copyright 2023. All rights reserved. Licence number 100022432

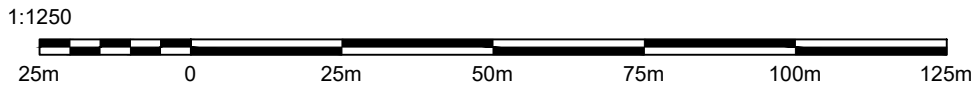

KEY


- APPLICATION SITE
- MAIN ACCESS AND EGRESS

NOTES

THE COPYRIGHT IN THIS DOCUMENT (INCLUDING IT'S ELECTRONIC FORM) SHALL REMAIN VESTED IN BE UTILITY SOLUTIONS LTD, BUT THE CLIENT SHALL HAVE A LICENCE TO COPY AND USE THE DOCUMENT FOR THE PURPOSE FOR WHICH IT WAS PROVIDED. BE UTILITY SOLUTIONS LTD SHALL NOT BE LIABLE FOR THE USE BY ANY PERSON OF THIS DOCUMENT FOR ANY PURPOSE OTHER THAN THAT FOR WHICH THE SAME WAS PROVIDED BY BE UTILITY SOLUTIONS LTD. THE DOCUMENT SHALL NOT BE REPRODUCED IN WHOLE OR IN PART OR RELIED UPON BY THIRD PARTIES FOR ANY USE WHATSOEVER WITHOUT THE EXPRESS WRITTEN AUTHORITY OF BE UTILITY SOLUTIONS LTD.

PARKING & EQUIPMENT AREA SITE SQ M 157

A	RED LINE BOUNDARY CHANGED	AM	CG	EW	20/11/24
Rev	Reason	By	Ckd	Aprd	Date

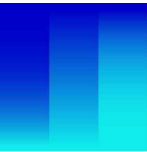

mer

Pure energy from Statkraft

MER, 19th Floor, 22 Bishopsgate, London, EC2N 4BQ Web: uk.mer.eco

This drawing is the property of MER Charging UK Ltd. It must not be reproduced, copied nor its contents divulged without permission. This drawing is to be read in conjunction with all other engineering drawings, if in doubt - ask, do not scale. The accuracy of information provided on this drawing is believed to be correct at the time of issue but cannot be guaranteed, therefore no liability of any kind is accepted by the company or it's agents. The contractor is advised to undertake their own investigation where the presence of existing utilities/apparatus may affect their work. All work to be carried out in accordance with the relevant British Standards, codes of practice and building practice.

Client	MER CHARGING UK LTD				
Issue	PLANNING				
Contract	WREXHAM ISLAND GREEN SHOPPING PARK, LL13 7LW				
Title	PLANNING LOCATION PLAN				

Date	Drawn	Checked	Approved	Scale	
19/12/23	CG	EW	BJG	1:1250 @ A3	
Drawing Number	E23-0155-P-009			Revision	0