




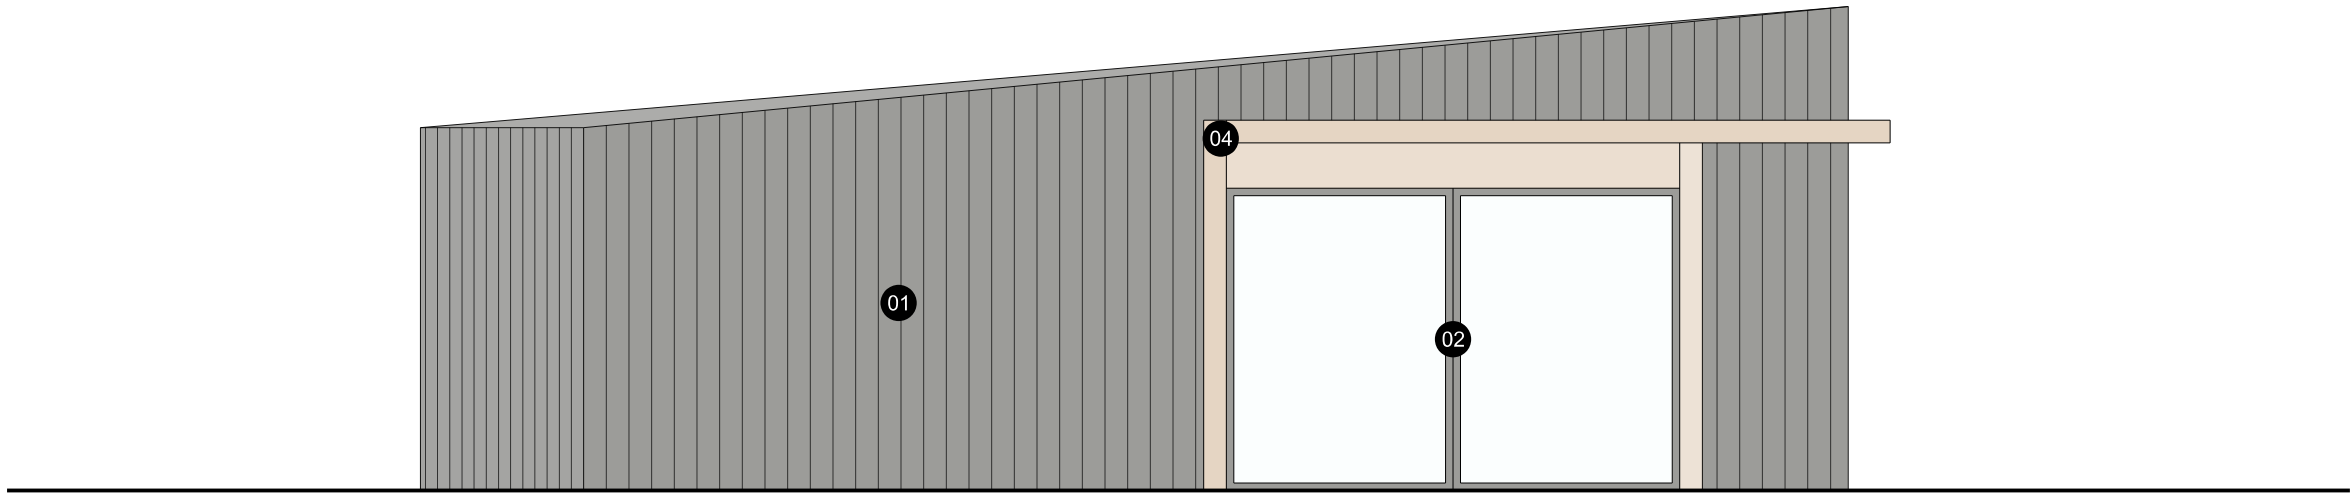

ELEVATION A

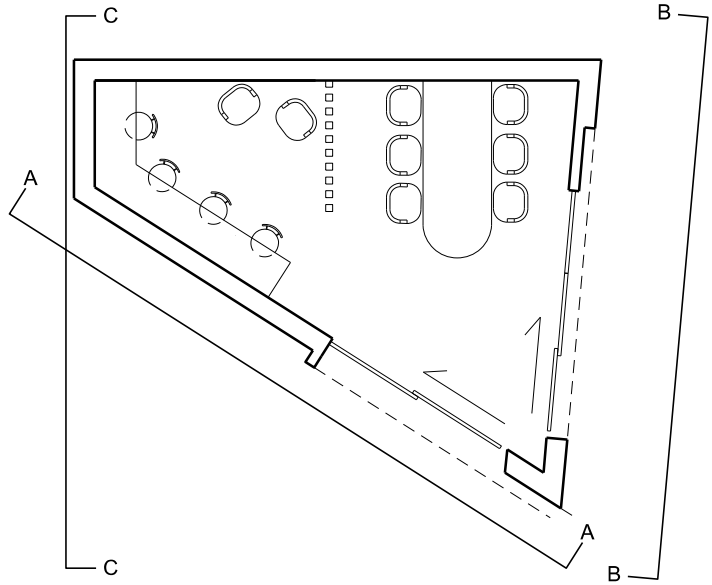

- KEY:
- 01 TREATED TIMBER CLADDING
 - 02 GLAZED SLIDING DOOR
 - 03 FIXED GLAZED WINDOW PANEL
 - 04 EXPOSED TIMBER STRUCTURE

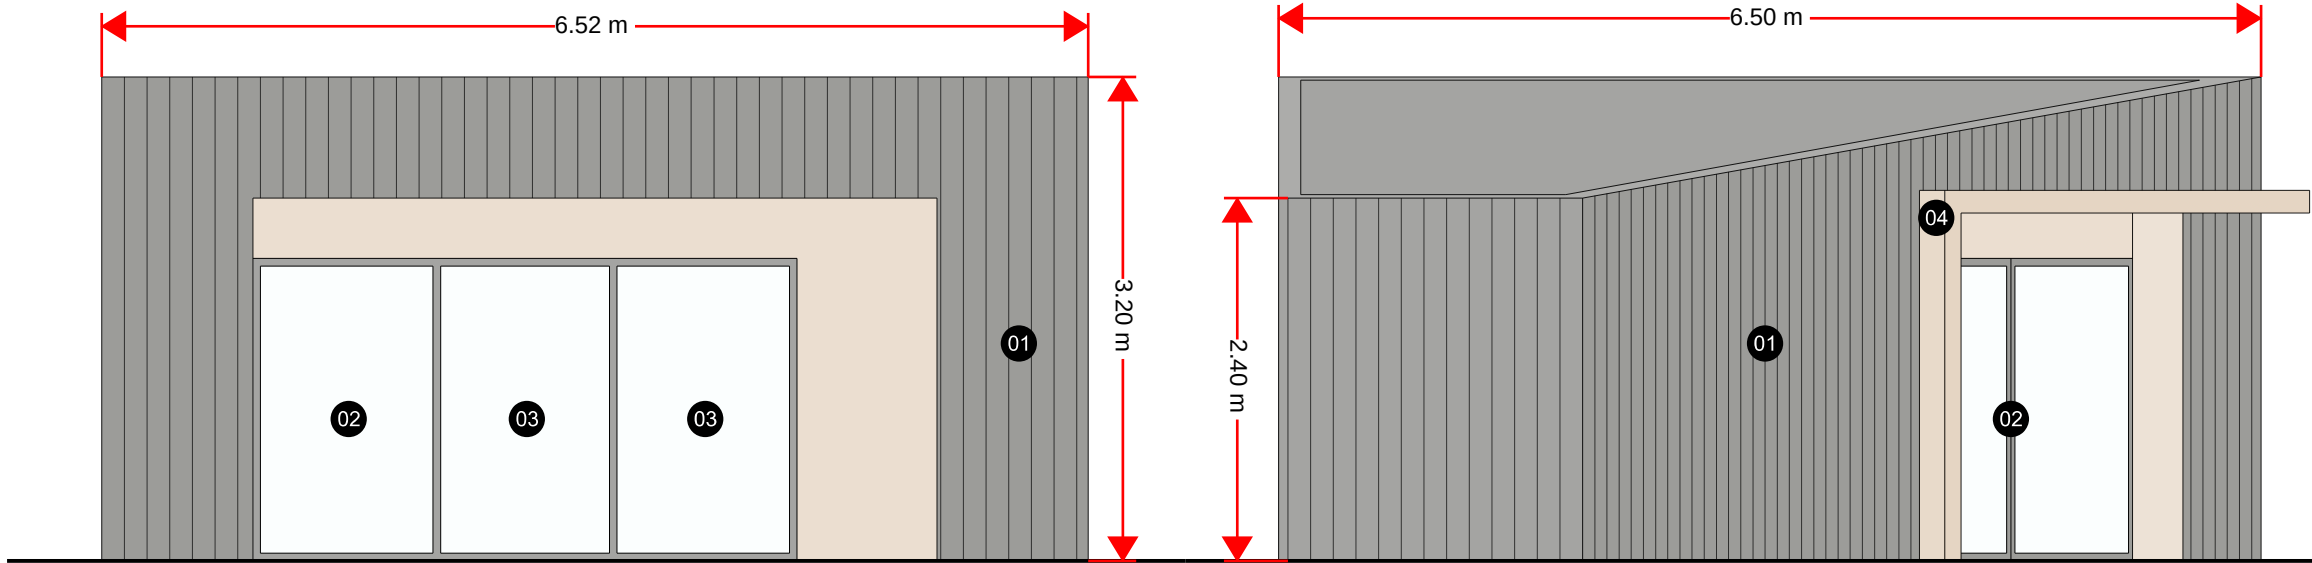

ELEVATION B

ELEVATION C

P01	First Issue	22/03/2024	LM	JL
Revision		Date	By	Chk

Title: Proposed Bin Store Elevations				
Project: 23146_Snowdon Hall				
Client: Student Roost			Scale	1:50
Stage: Planning				A3
Reference: 22146-56T-P6-ZZZ-D-A-002			Status	Revision
			S2	P01



56three
ARCHITECTS

0131 220 3003 | info@56three.com

Do not scale from this drawing
All dimensions to be checked on site. This drawing and its data are copyright of : 56three Architects Ltd, Registered office: 14 Alva Street, Edinburgh, EH2 4QG, Registered in Scotland SC060678. This drawing must not be used for any purpose other than for which it is intended.