


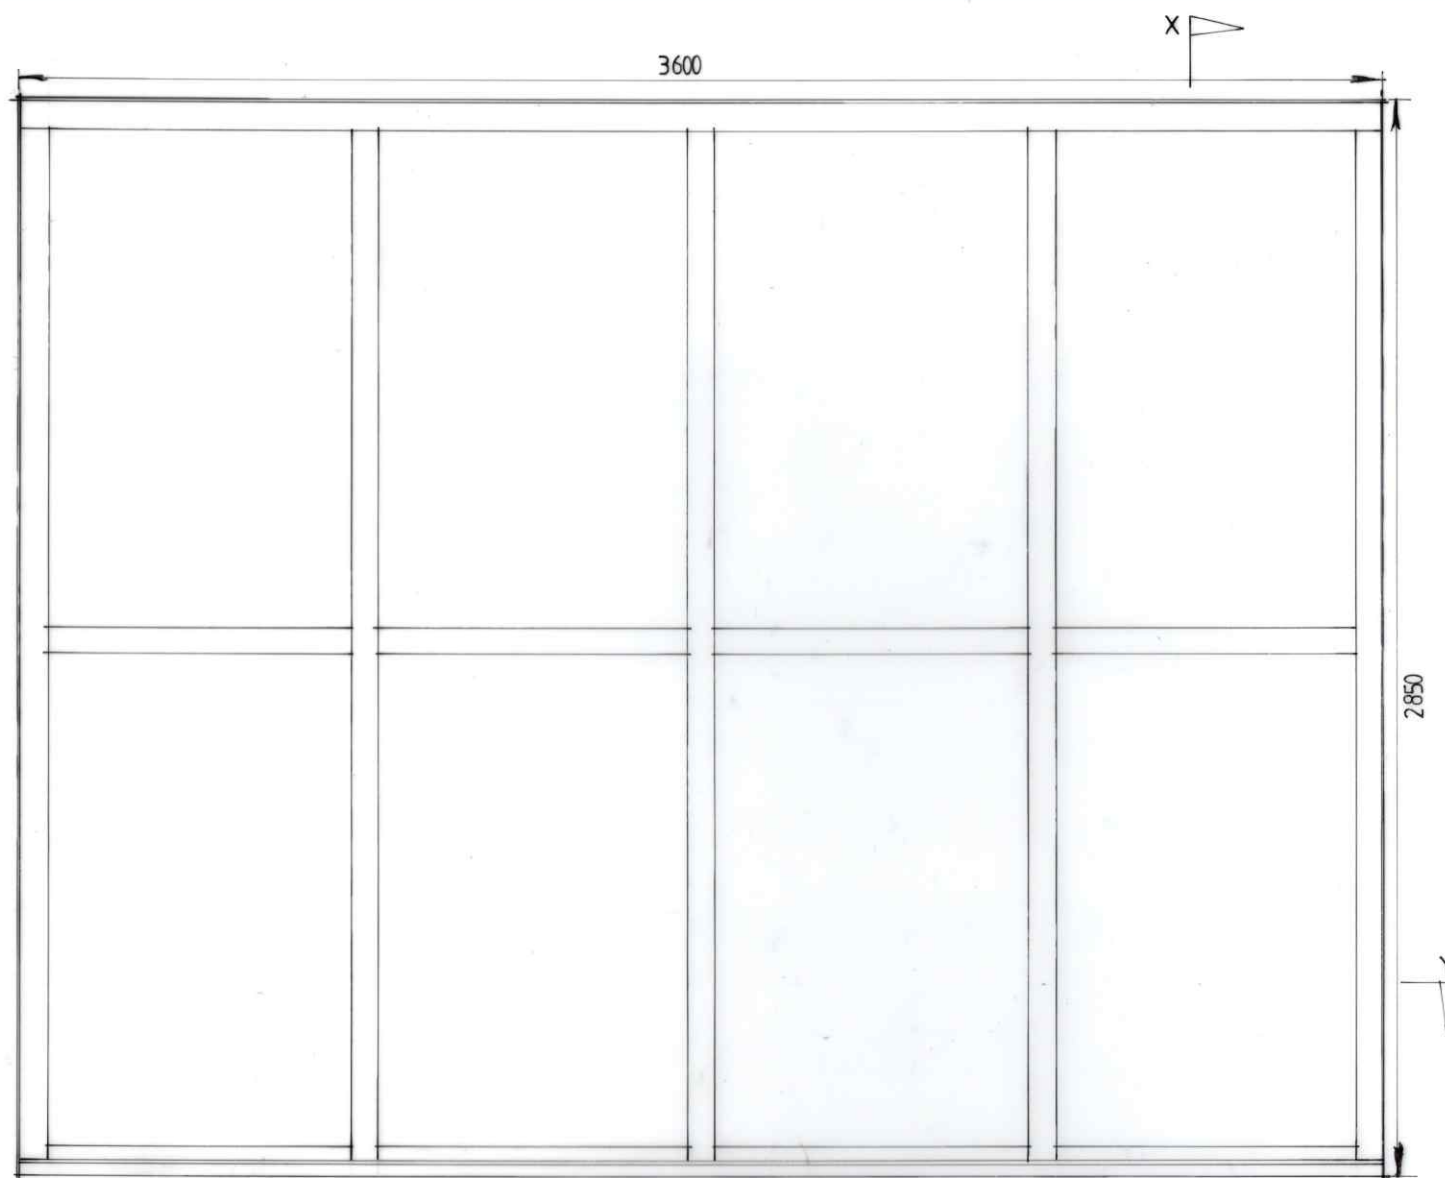
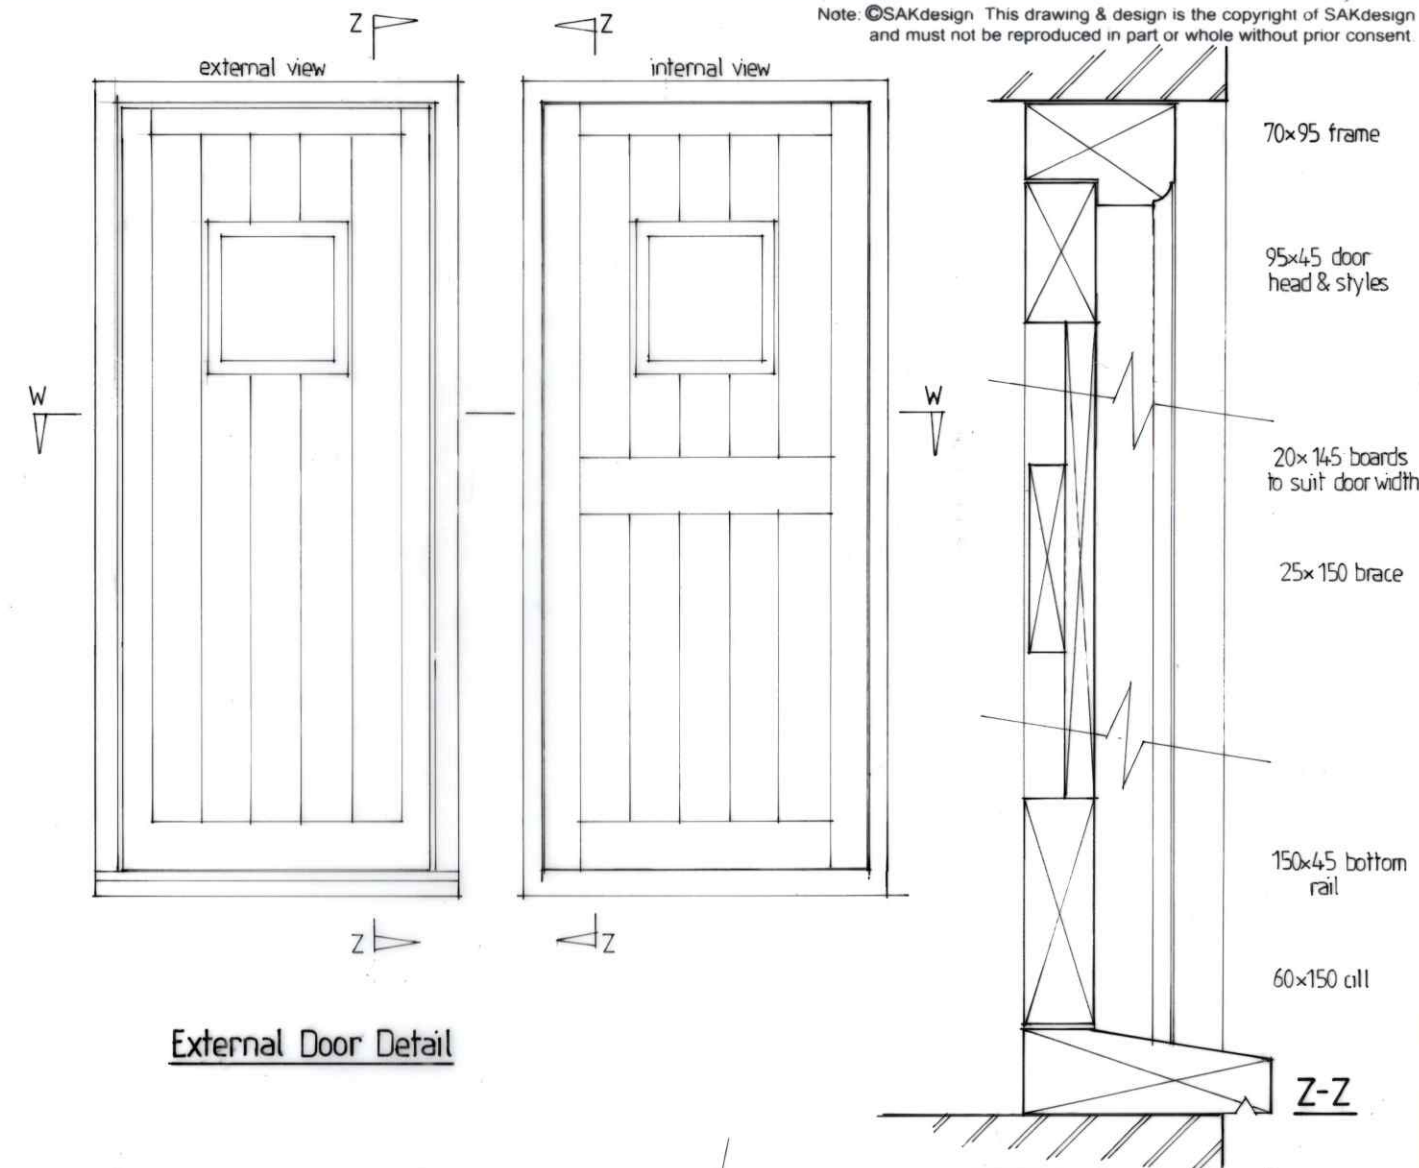


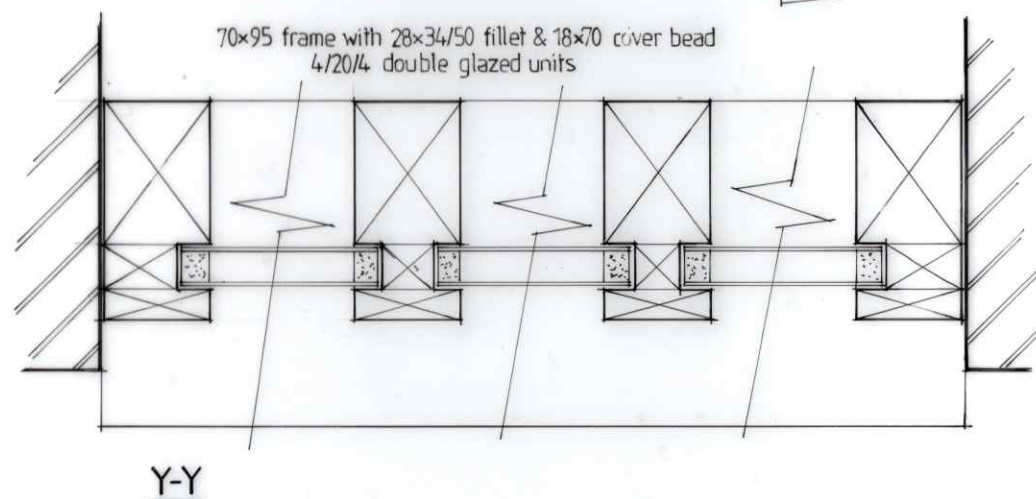

Glazed Screen

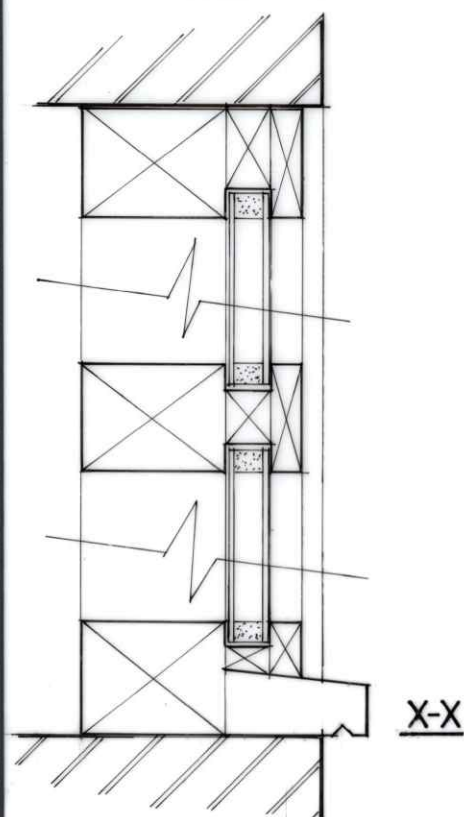

External Door Detail

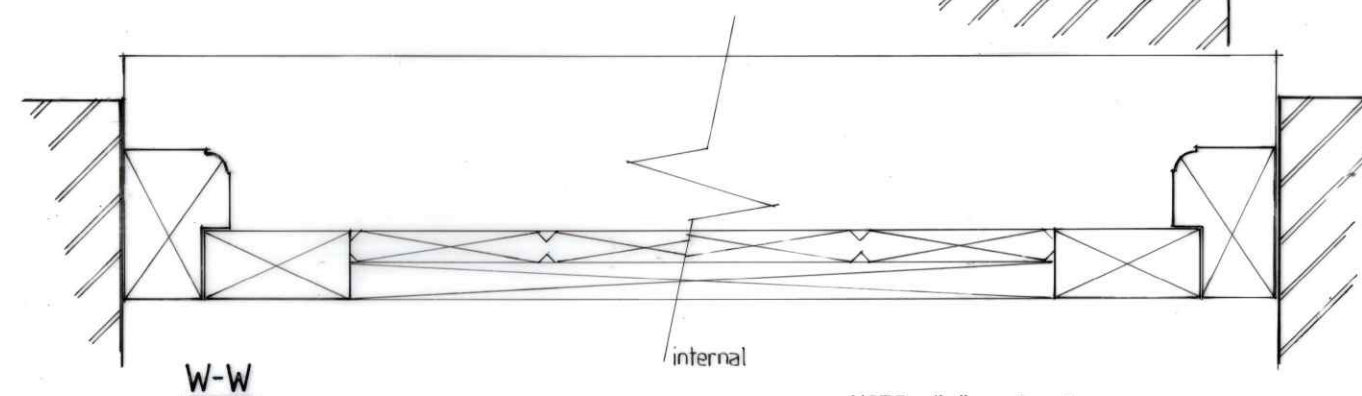

ALL TIMBERS FINISHED WITH OSMO OIL
TO MATCH EXISTING

NOTE: all dimensions in mm

Drawing Nr:	TOM 1	Revision:	
Scale:	1:5, 1:20	Date:	January 2025
Title:			
BRUNETT BARN			
TY BROUGHTON			
WHITCHURCH			
Joinery Details			
			
	Architectural Services		
	www.sakdesign.co.uk		