

Woodland Planting Mix					
Species	Common Name	%	Size	Spacing	Qty
<i>Quercus robur</i>	Oak	25	1+1 40-60cm BR	1.5m	115
<i>Alnus glutinosa</i>	Alder	15	1+1 40-60cm BR	1.5m	69
<i>Salix alba</i>	White Willow	5	1+1 40-60cm BR	1.5m	23
<i>Betula pendula</i>	Silver Birch	10	1+1 40-60cm BR	1.5m	46
<i>Corylus avellana</i>	Hazel	10	1+1 40-60cm BR	1.5m	46
<i>Crataegus monogyna</i>	Hawthorn	20	1+1 40-60cm BR	1.5m	92
<i>Salix caprea</i>	Goat Willow	15	1+1 40-60cm BR	1.5m	69
Total area 1050 ² . All plants to be of certified local provenance (seed zone 403), subject to availability.					

SITE PREPARATION


- Planting shall be into existing areas of grassland. No soil spreading is required.
- All vegetation shall be strimmed to ground level prior to planting.

PLANTING


- All plant material shall consist of healthy stock with well balanced branch structures and well developed fibrous root systems. Planting generally shall accord with CPSE 'Handling and establishing landscape plants' (obtainable from the Horticultural Trades Association) Part III, paragraphs 6.2 to 6.6.
- Plant handling, storage and transport shall accord with CPSE 'Handling and establishing landscape plants' (obtainable from the Horticultural Trades Association) Part I, Part II and Part III, paragraphs 1.3.3 to 1.3.6, 3.0, and 4.0.
- Lightly firm soil around plants and fork and/ or rake soil, without damaging roots, to a fine tilth with gentle cambers and no hollows. Immediately after planting and prior to mulching, water all planting areas thoroughly to field capacity, without damaging or displacing plants or soil.
- All plants shall be notch planted, in single species groups of 3-5, at the spacings stated on this Drawing
- All new planting shall be protected from vermin damage using suitable tree guards, or tree spirals. These guards/ spirals shall be adequately staked

MAINTENANCE

- Any plants that fail to thrive (unless due to theft or malicious damage after completion) during the period of 12 months following Practical Completion, will be regarded as defects due to materials or workmanship and shall be replaced with equivalent plants to match size of adjacent or nearby plants of same species or match original specification, whichever is the greater.
- An area of 500mm diameter around all new planting stock shall be maintained weed free until the canopy of the planting has sufficiently closed to reduce weed competition (approximately 3-5 years). This shall be achieved through the use of an appropriate non residual non-glyphosate based herbicide, or via hand pulling.
- All tree guards/ spirals and stakes shall be removed when no longer required (typically after approximately 3-5 years) and disposed of off-site. If biodegradable guards/ stakes are used, these may be left in-situ.

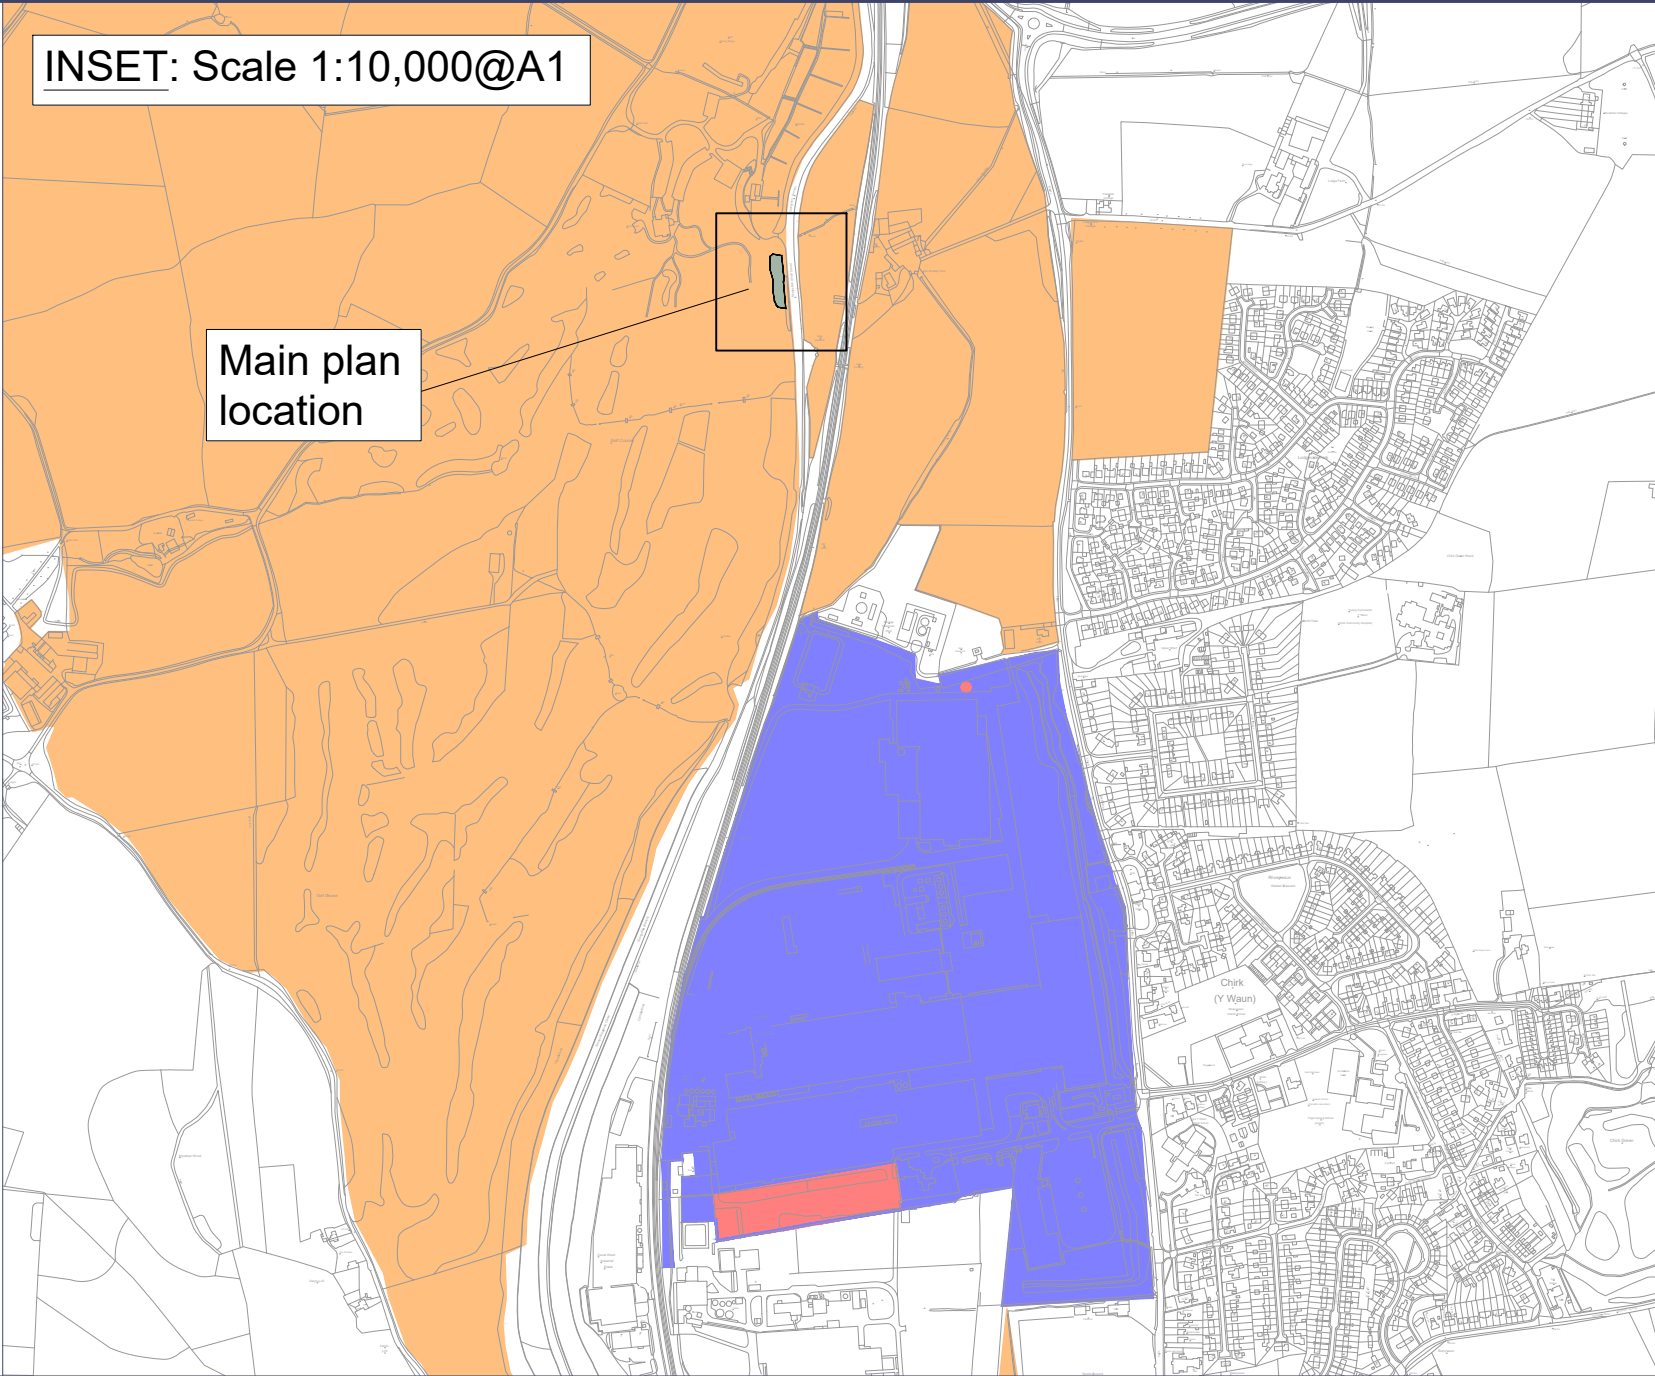

- New Woodland Planting
- Planning Application Boundary (Inset)
- Kronospan Site (Inset)
- Other Land under the control of the Applicant (Inset)
- Woodland planting proposed as part of the North Access Road application

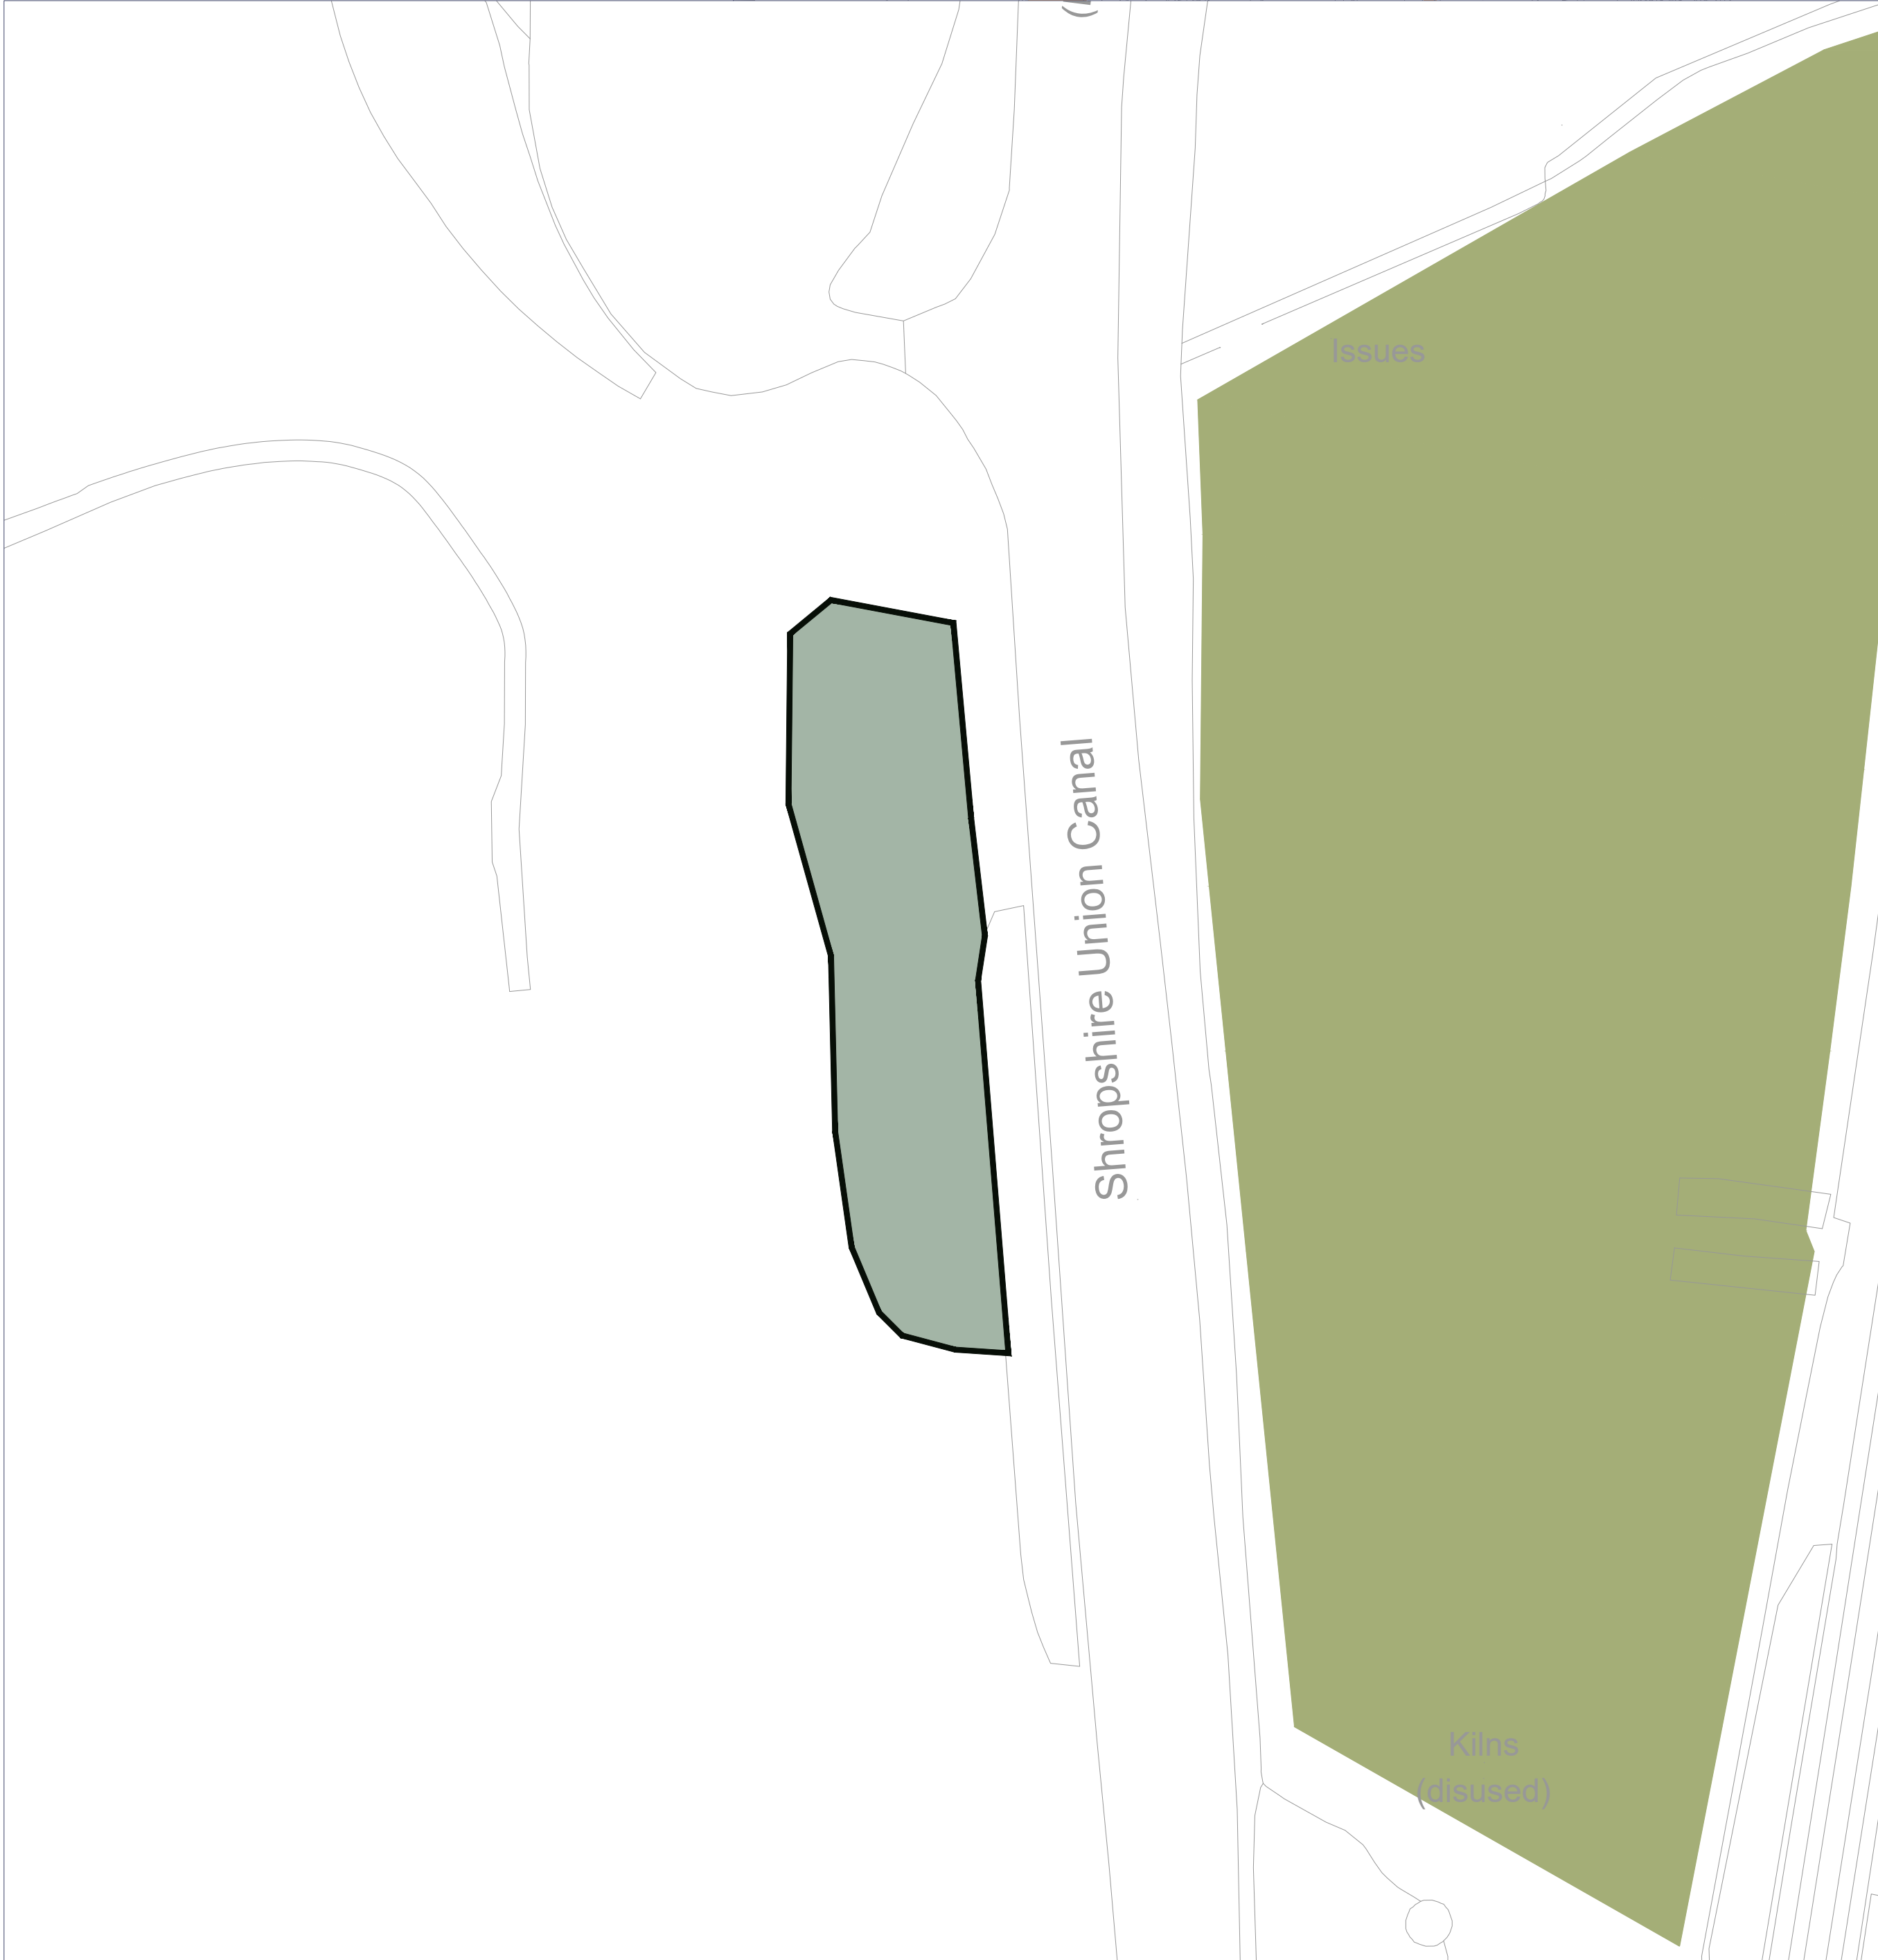

Additional Off-Site Planting