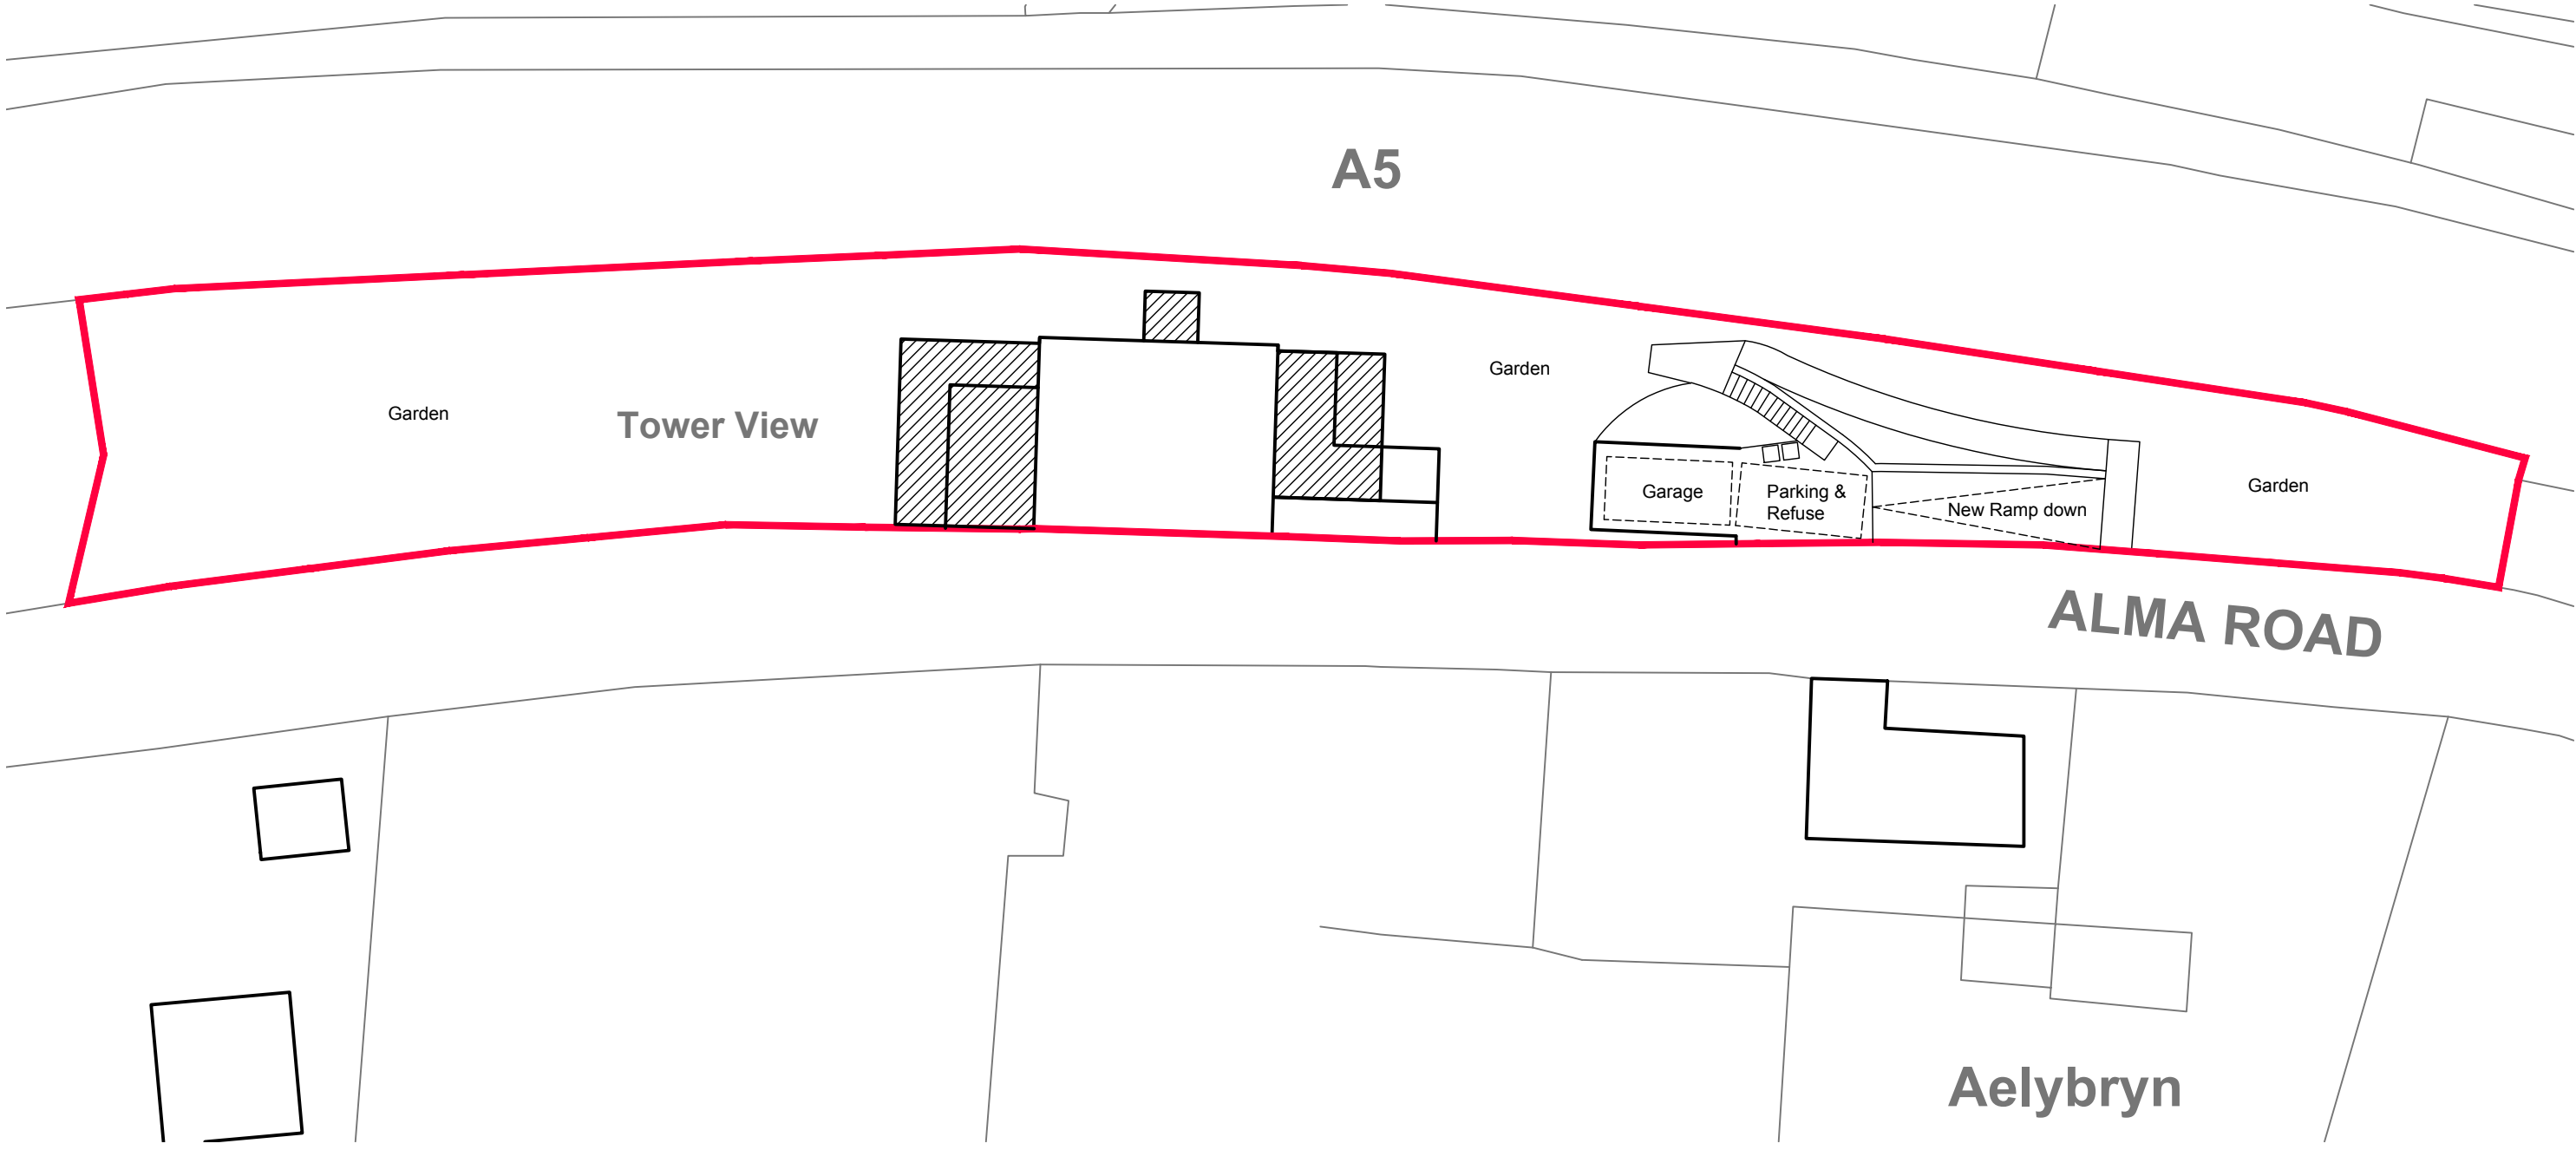


A	TS	09.05.2024	Parking and refuse indicated
0	TS	12.03.2024	First issue.
Rev.	By	Date	Description

Client Mr. & Mrs. Mike Melton		Drawing Title Block Plan		ARCHITECTURE WORKS RESIDENTIAL COMMERCIAL INDUSTRIAL The Coach House Warrington Road Mickle Trafford Chester CH2 4EA Tel: 01244 300199 Mobile: 07974 674674 Email: toby@architecture.works			
Project Tower View Alma Road Fruncysyllte LL20 7PY		Drawn By	TS			Date	March 2024
		Job No.	P478			Status	Planning
Dwg No. L06		Rev. A	Scale@ A3	1:250			