
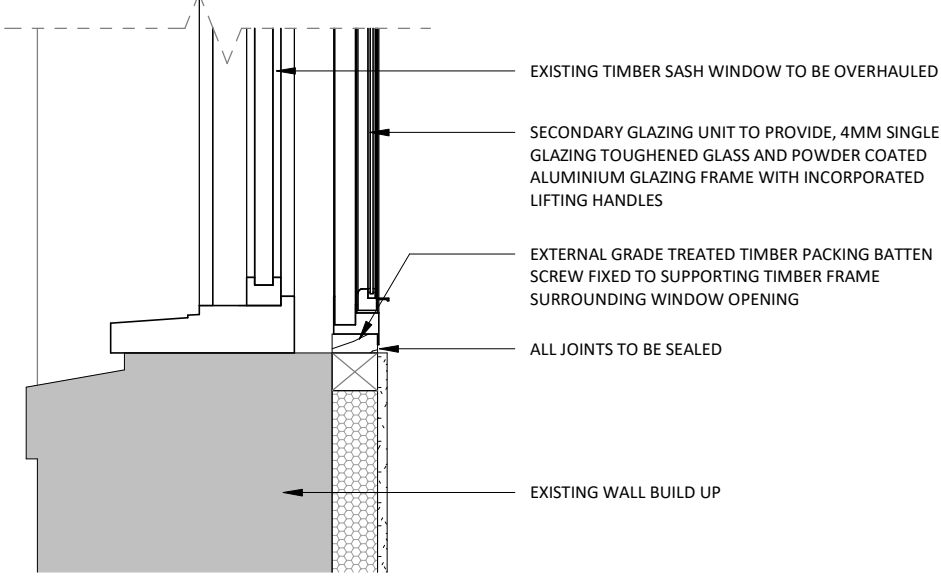
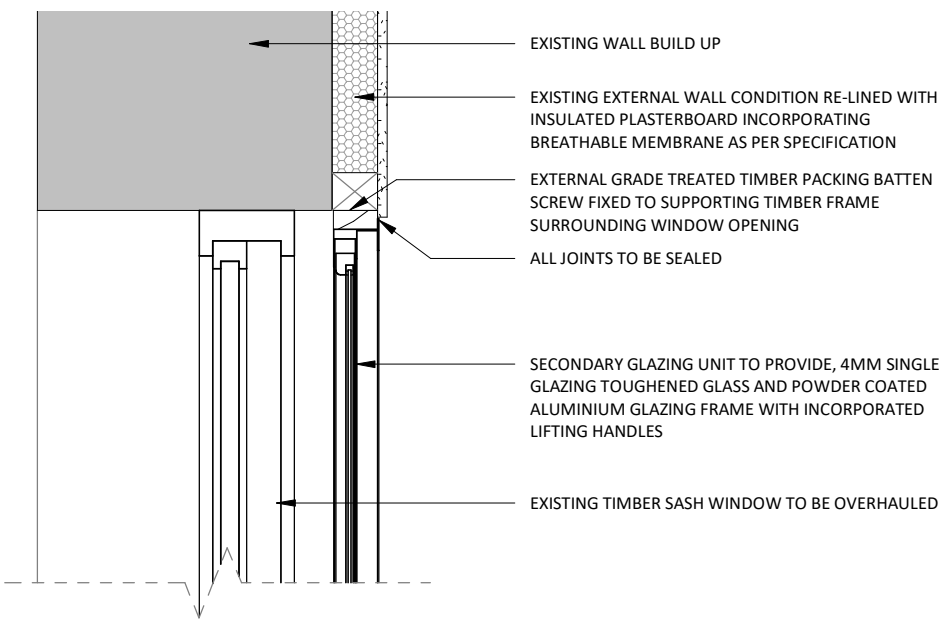
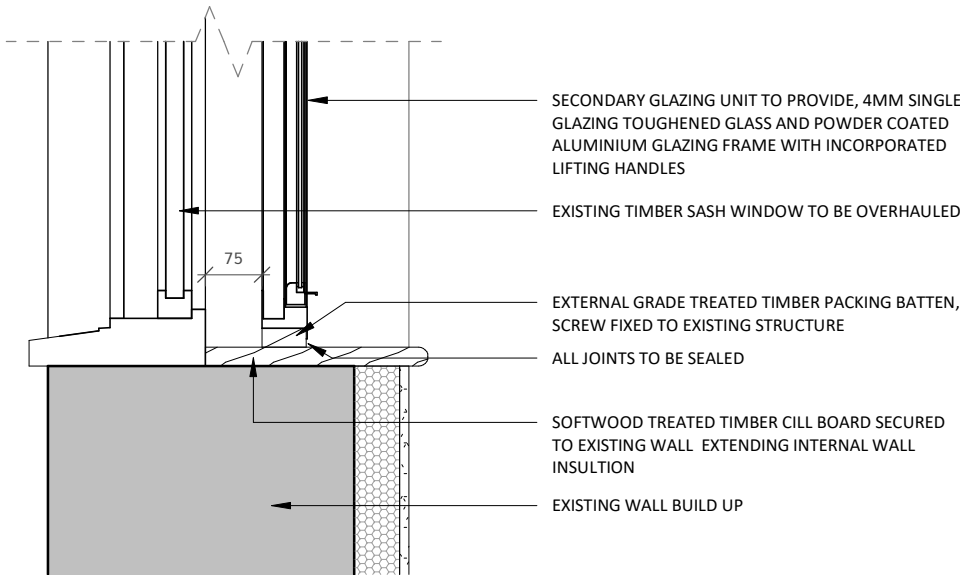


NOTES:
DRAWING TO BE READ IN CONJUNCTION WITH ALL OTHER PROJECT SPECIFIC WORKING DRAWINGS AND SPECIFICATIONS ALONG WITH ALL OTHER CONSULTANTS' DRAWINGS AND SPECIFICATIONS.

ALL PRODUCTS TO BE INSTALLED IN STRICT ACCORDANCE WITH MANUFACTURERS DETAILS AND RECOMMENDATIONS

CONDITION OF EXISTING STRUCTURE, FITTINGS AND FIXTURES BEING RETAINED TO BE CHECKED ON SITE AND REPORTED TO ARCHITECT. ALL CRITICAL DIMENSIONS TO BE AGREED WITH CLIENT, LOCAL AUTHORITY AND ARCHITECT.

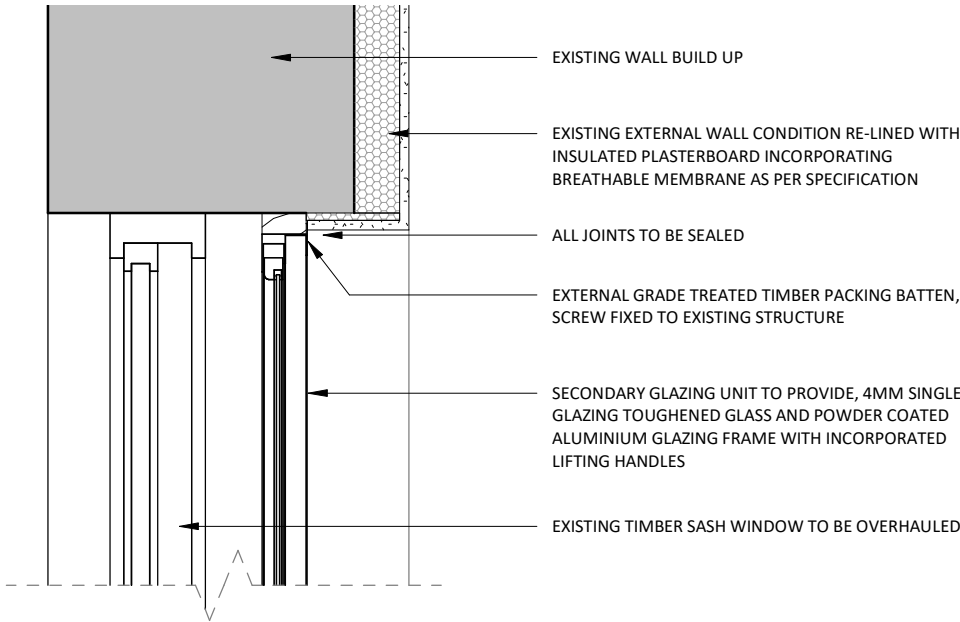

1 | SECONDARY GLAZING (CILL MOUNTED)

SCALE: 1 : 10

2 | SECONDARY GLAZING (FRAME MOUNTED)

SCALE: 1 : 10

REV	DESCRIPTION	DATE	BY

THIS DRAWING IS THE COPYRIGHT OF AINSLEY GOMMON ARCHITECTS. CHECK ALL DIMENSIONS ON SITE. DISCREPANCIES TO BE NOTIFIED TO ARCHITECT. ELEMENTS OF STRUCTURE SHOWN ARE INDICATIVE AND FOR GUIDANCE. FINAL DESIGN TO BE AS STRUCTURAL ENGINEERS DETAILS AND SPECIFICATION.

PROJECT
**59 HOPE STREET,
WREXHAM**
for LILLIE GRADEL

DRAWING TITLE
**SECONDARY GLAZING
DETAILS**

SCALE	DATE	DRAWN	CHECKED
1 : 10 @A3	26/02/24	TM	TM
DRAWING STATUS	PLANNING		
JOB No	DRAWING No	REVISION	
2237	504		

AG | **A** **AINSLEY GOMMON ARCHITECTS**
1 PRICE STREET, HAMILTON SQUARE, BIRKENHEAD, MERSEYSIDE, CH41 6JN
Tel: 0151 647 5511 | birkenhead@agarchitects.co.uk | www.agarchitects.co.uk