



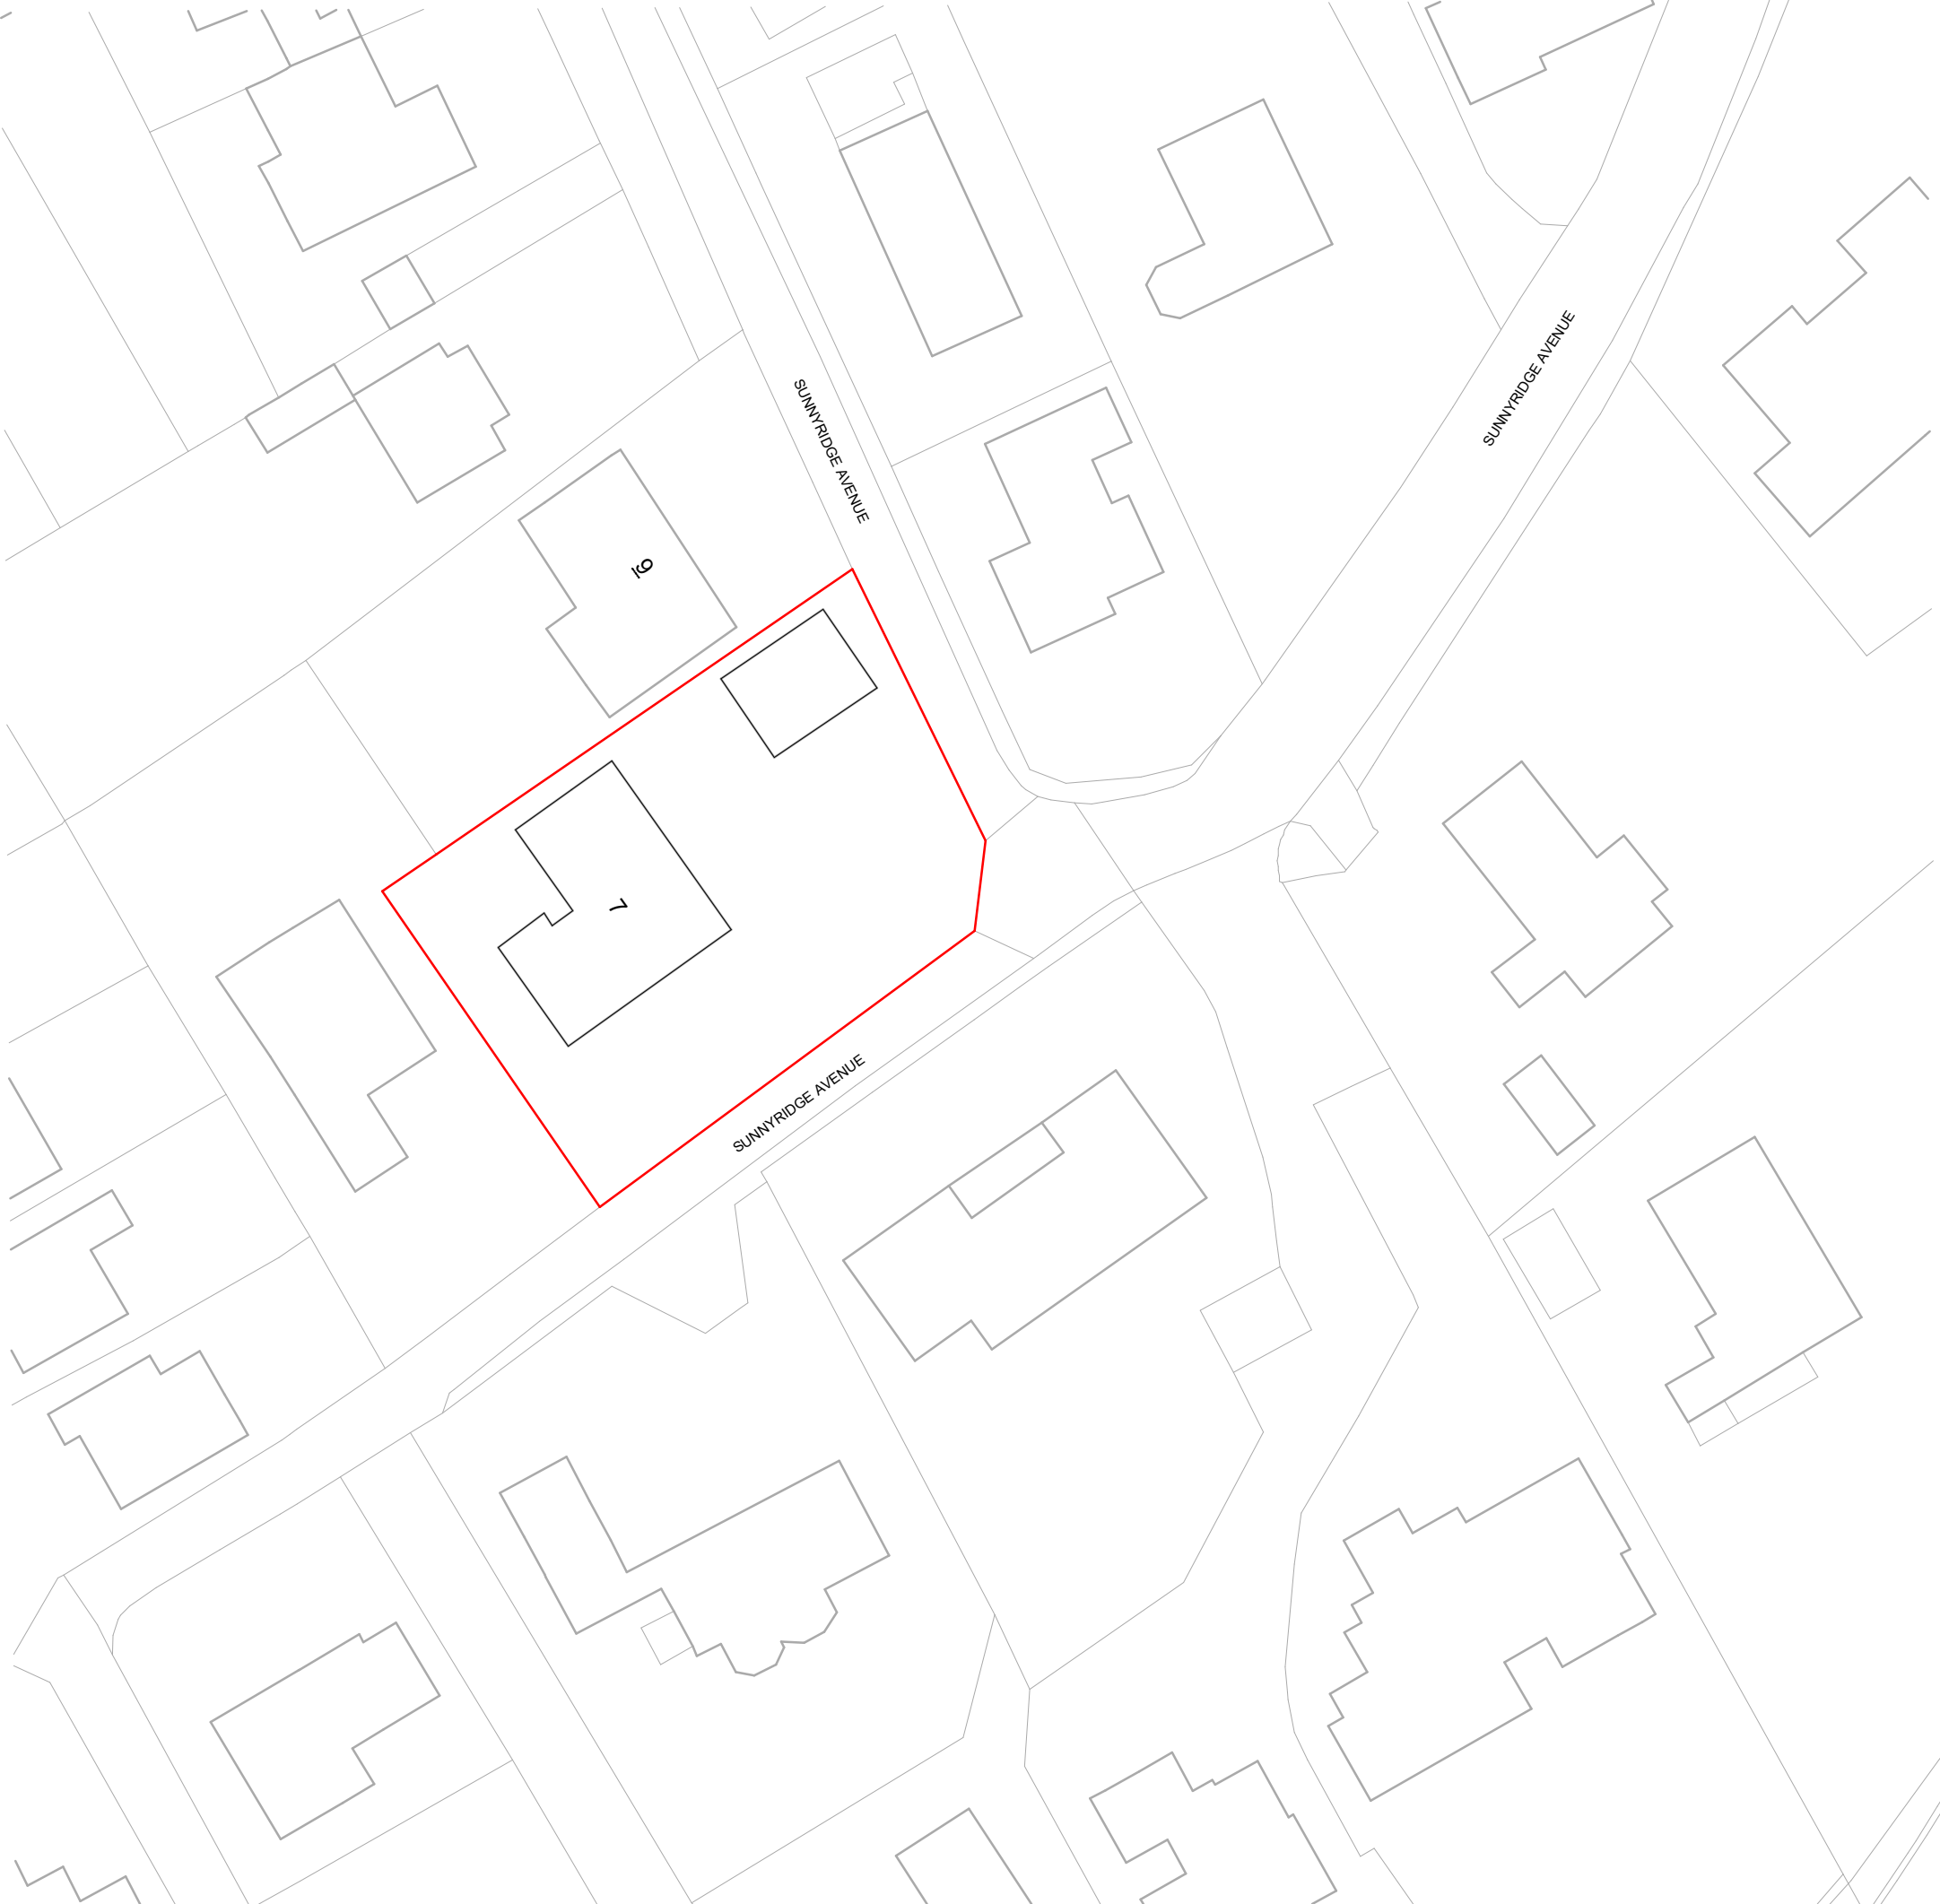

SITE BOUNDARY
SITE AREA 1095m²

Rev	Status	Date
1	Planning Issue	18/02/2024

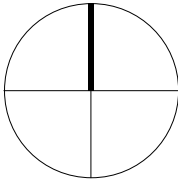

Job/Drawing No	Revision
000	1
LL12	Status
Existing Location Plan	

Scale 1 : 500@A3	Drawn RJ/LS	Project no LL12
Date 18/02/2024	Checked RJ/LS	
Do not scale		All dimensions to be checked on site

