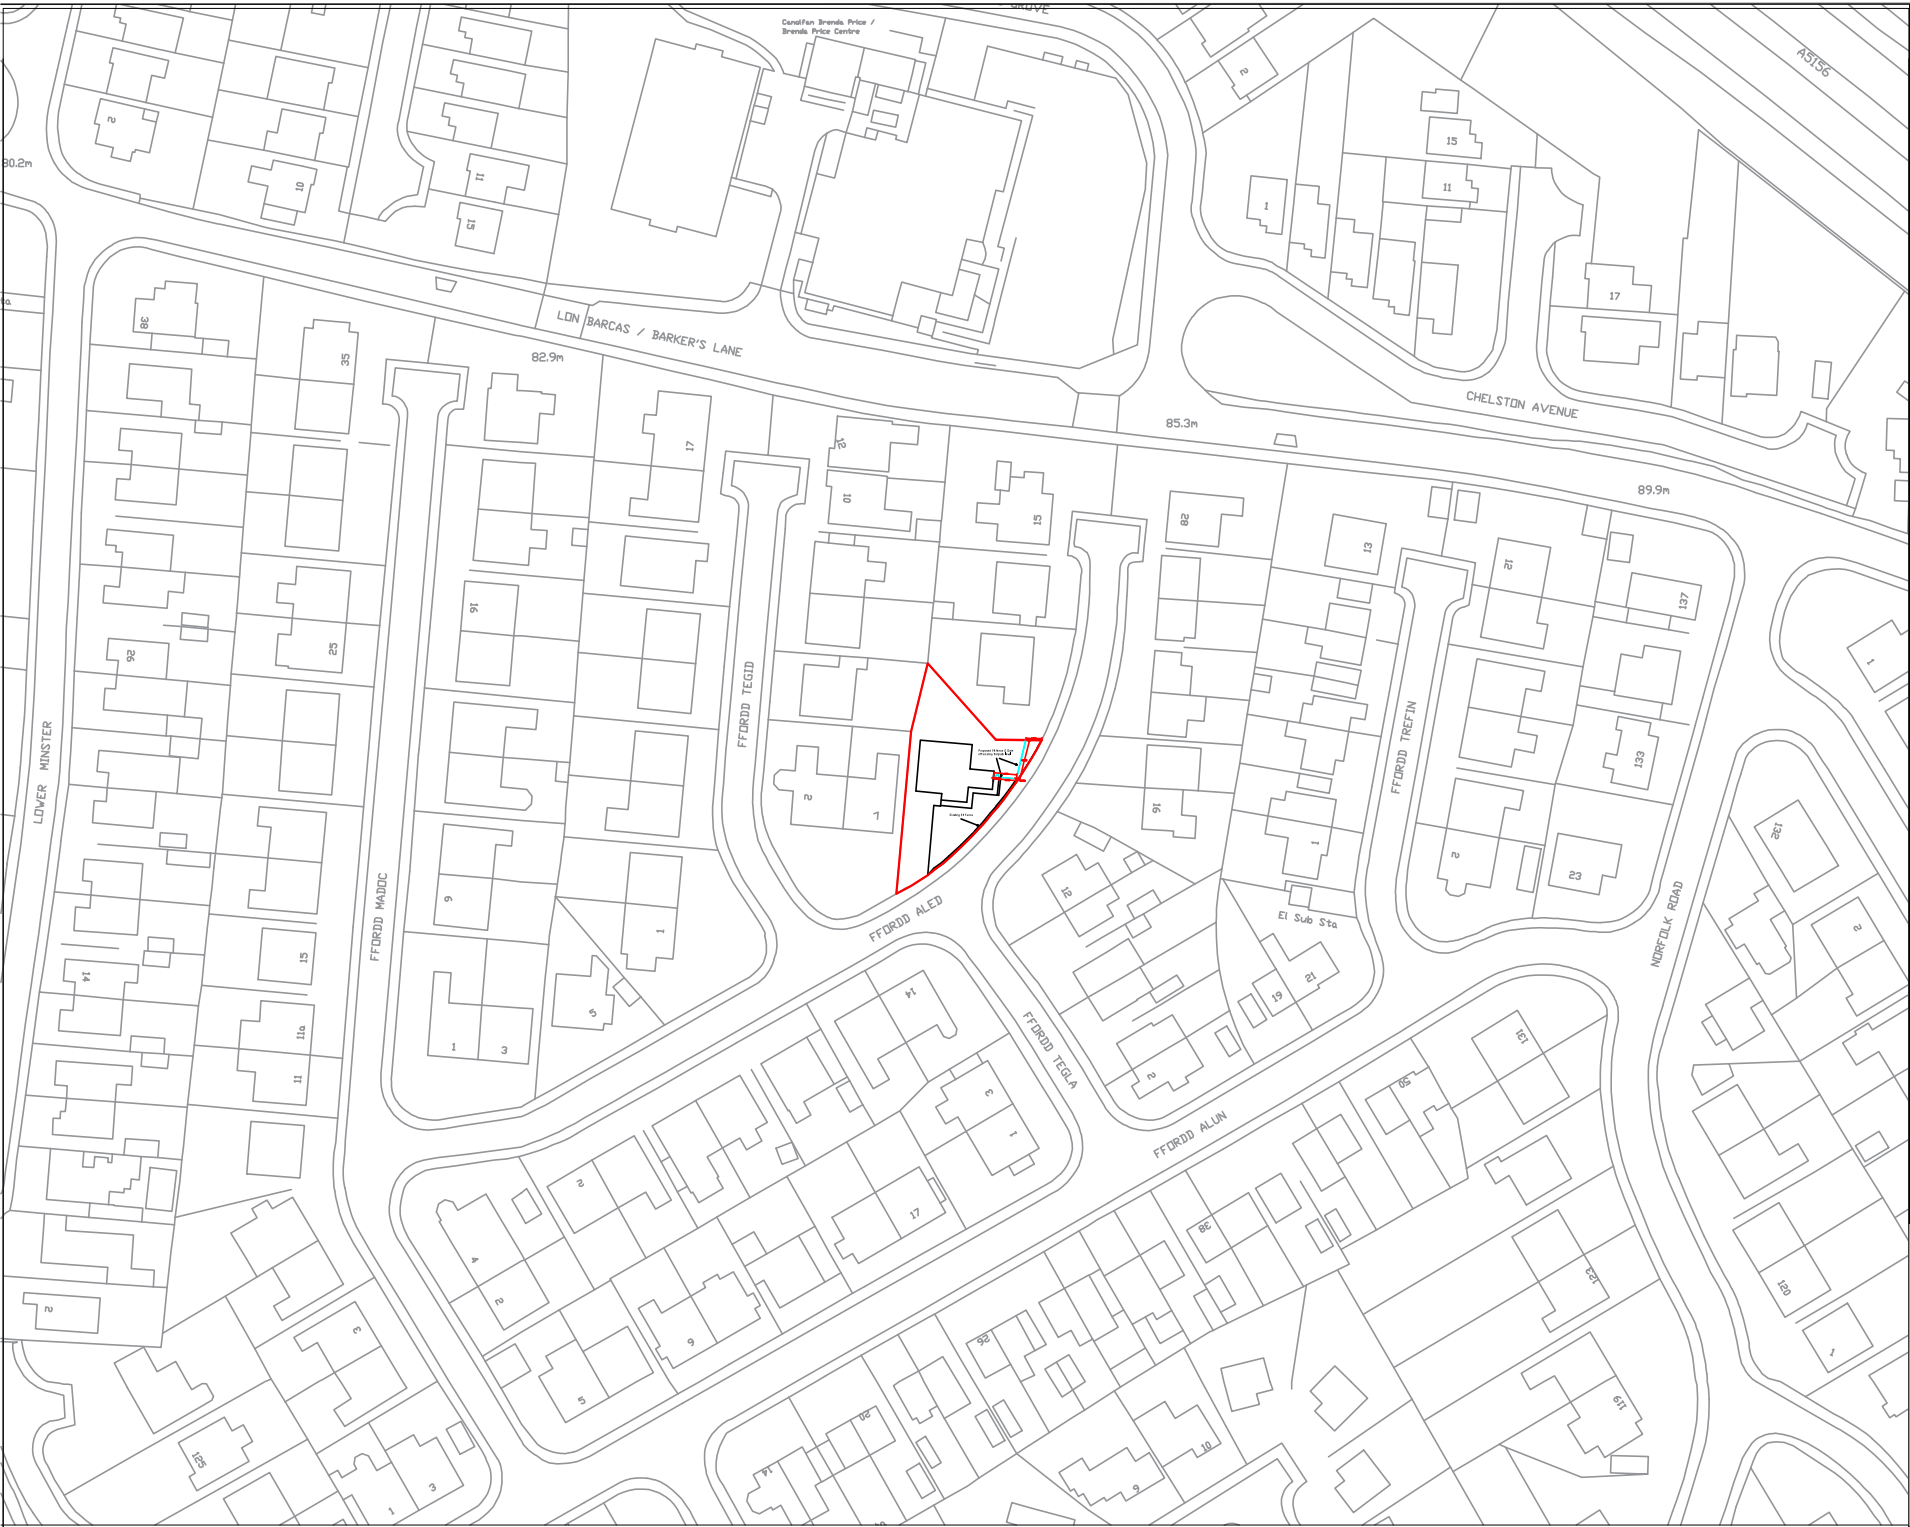


LEGEND

Title		
Location Plan		
Client		
Project Title		
9 Ffordd Aled, Borras Wrexham, LL12 7PP		
Scale	Date	Job No
1:1250 - A3	28-03-2024	001
Surveyed	Drawn	Checked
25-03-2024	J.M	J.M