
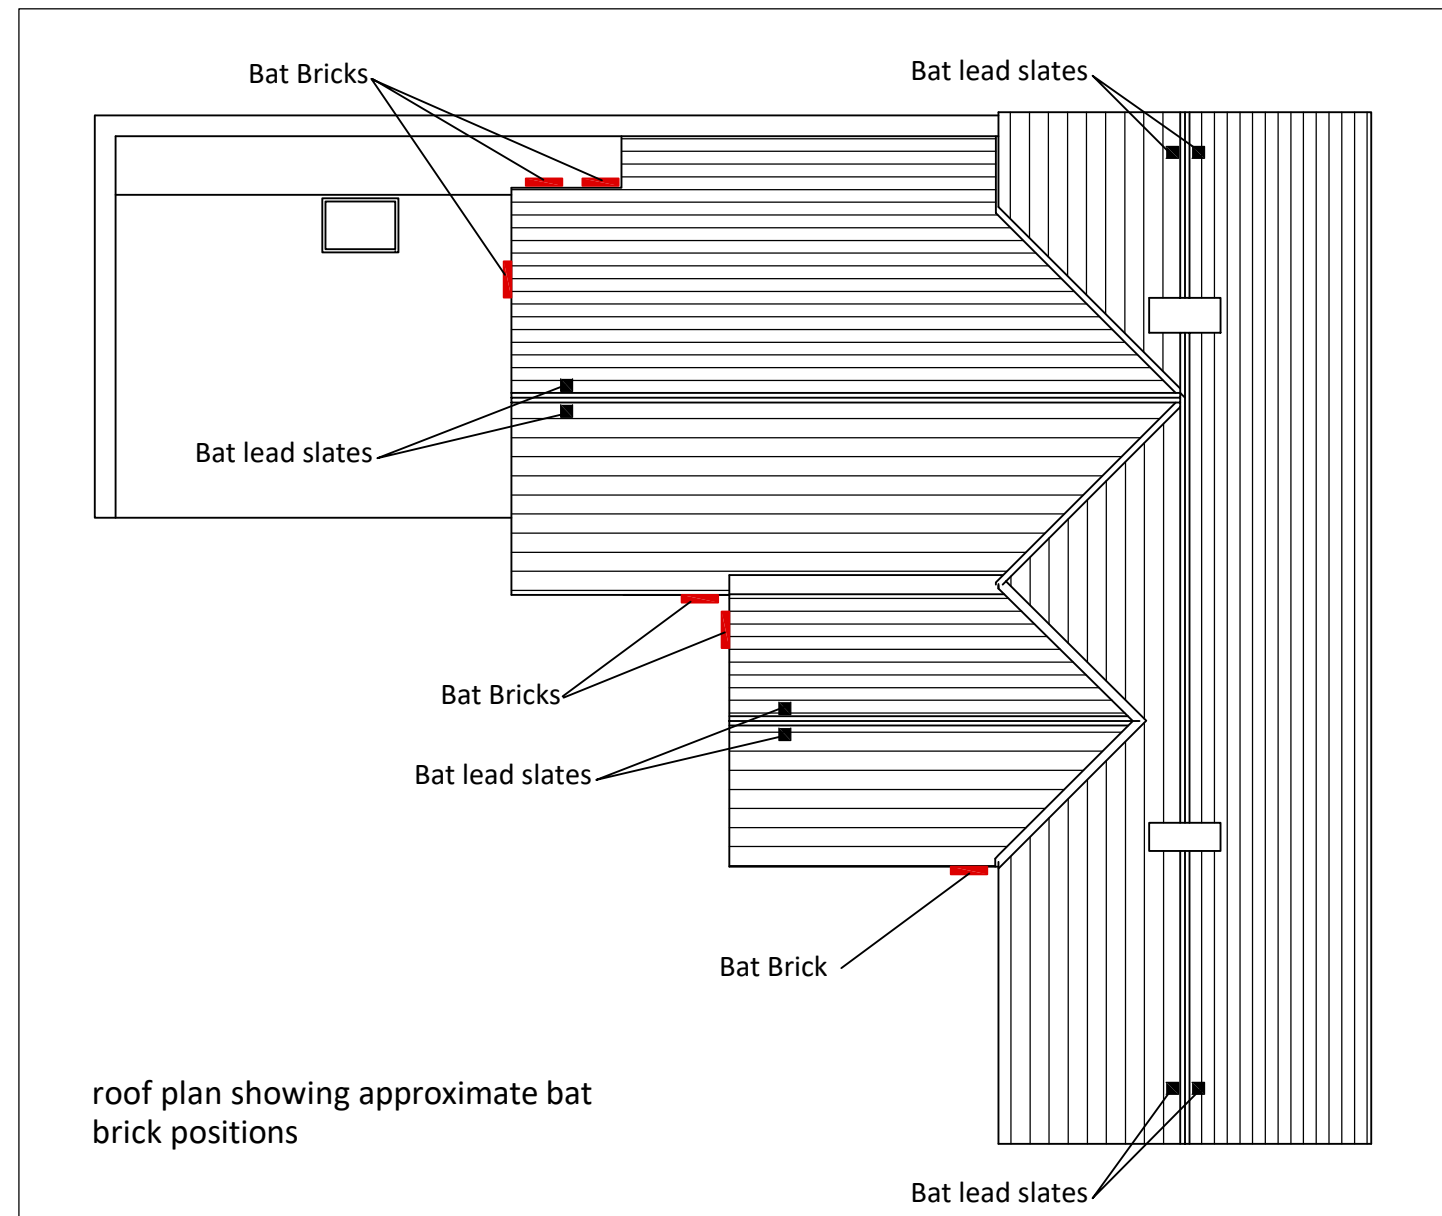
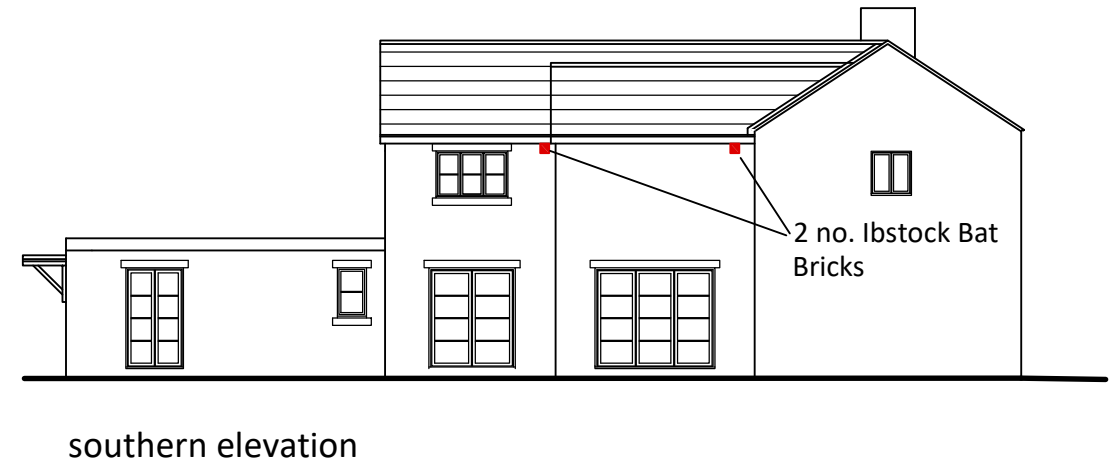


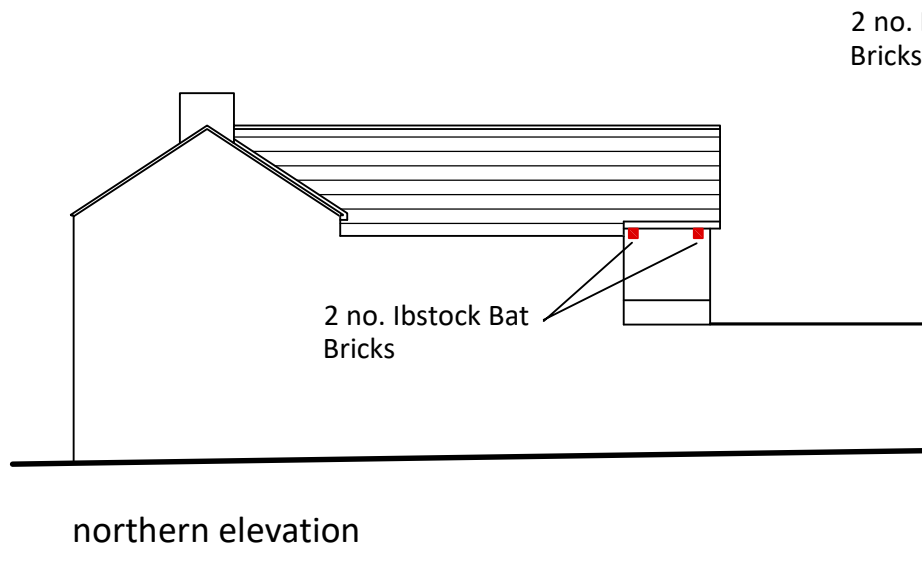

client

Sue Robson-Catling
99 Lansdowne Way
London
SW8 2PB

project title

The Old Croft Extension and
Refurbishment - Holt

drw. title

Bat Brick, Bat Slates Positions

scale
NTS @A3
rev.

date
Sept '23
chkd.

drawn
TJH

A
project ref.

drawing no.

1074

MIT-01



ecological design consultants

NOTES:

To be read in conjunction with Engineers, Services drawings etc. All dimensions to be checked prior to construction on site. All works to be carried out to the satisfaction of LA and relevant B.S. All discrepancies to be reported immediately.