



D	FFL COORDINATED WITH CAULMERT	Date 34	OR
C	LANDSCAPE COORDINATED WITH LAND STUDIO DESIGN	28/06/24	OR
B	AMENDMENTS FOLLOWING PLANNER COMMENTS	12/09/23	OR
A	AMEND BAY POSITIONS ON END HOUSES	04/08/23	OR

REV	DESCRIPTION	DATE	BY
-----	-------------	------	----

THIS DRAWING IS THE COPYRIGHT OF AINSLEY GOMMON ARCHITECTS. CHECK ALL DIMENSIONS ON SITE. DISCREPANCIES TO BE NOTIFIED TO ARCHITECT. ELEMENTS OF STRUCTURE SHOWN ARE INDICATIVE AND FOR GUIDANCE. FINAL DESIGN TO BE AS STRUCTURAL ENGINEERS DETAILS AND SPECIFICATION. DO NOT SCALE FROM THIS DRAWING. WORK TO FIGURED DIMENSIONS ONLY.

PROJECT
BERSE RD, WREXHAM
for ADRA CYF.

DRAWING TITLE
PROPOSED SITE LAYOUT W/ SITE LEVELS


SCALE	DATE	DRAWN	CHECKED
1: 500 @A2	05/07/23	OR	SV

DRAWING STATUS
PRELIMINARY

JOB No	DRAWING No	REVISION
C1091 023		D



THE OLD POLICE STATION, 15 GYLNNE WAY, HAWARDEN, CH5 3NS
Tel: 01244 537 100 | wales@agarchitects.co.uk | www.agarchitects.co.uk
Ainsley Gommon Architects Ltd. Registered in England & Wales No.4187948
Registered Office: 1 Price Street, Hamilton Square, Birkenhead CH41 6JN

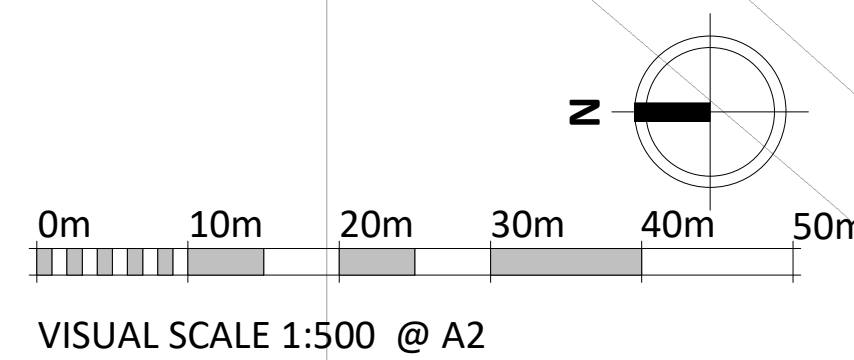

VISUAL SCALE 1:500 @ A2