
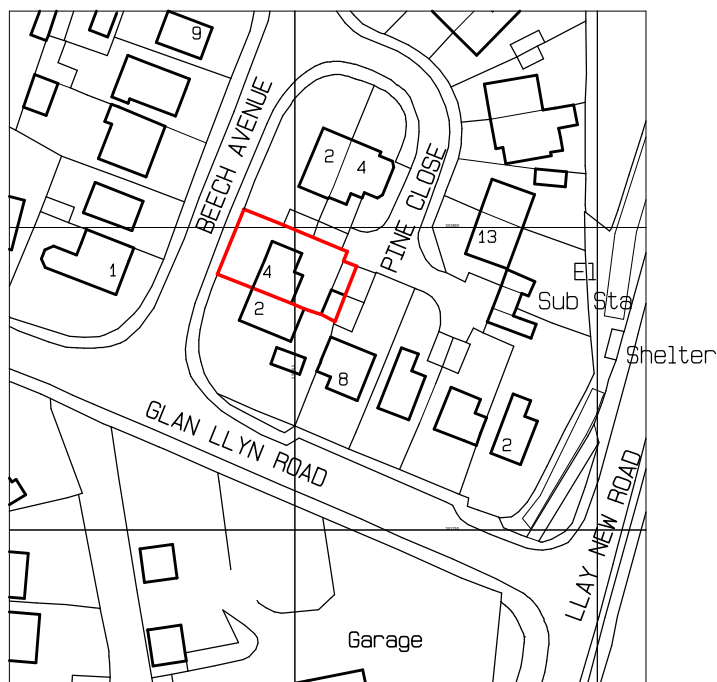


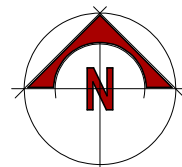

Ordnance Survey, (c) Crown Copyright 2024. All rights reserved. Licence number 100022432

PROPOSED EXTENSION
AND ALTERATIONS TO
4, BEECH AVENUE,
BRADLEY,
WREXHAM, LL11 4DG.

For Mr & Mrs M.A. WILLIAMS.

LOCATION PLAN.

Scale 1:1250@A4.

Dwg No. 10676.01.ds.j.