
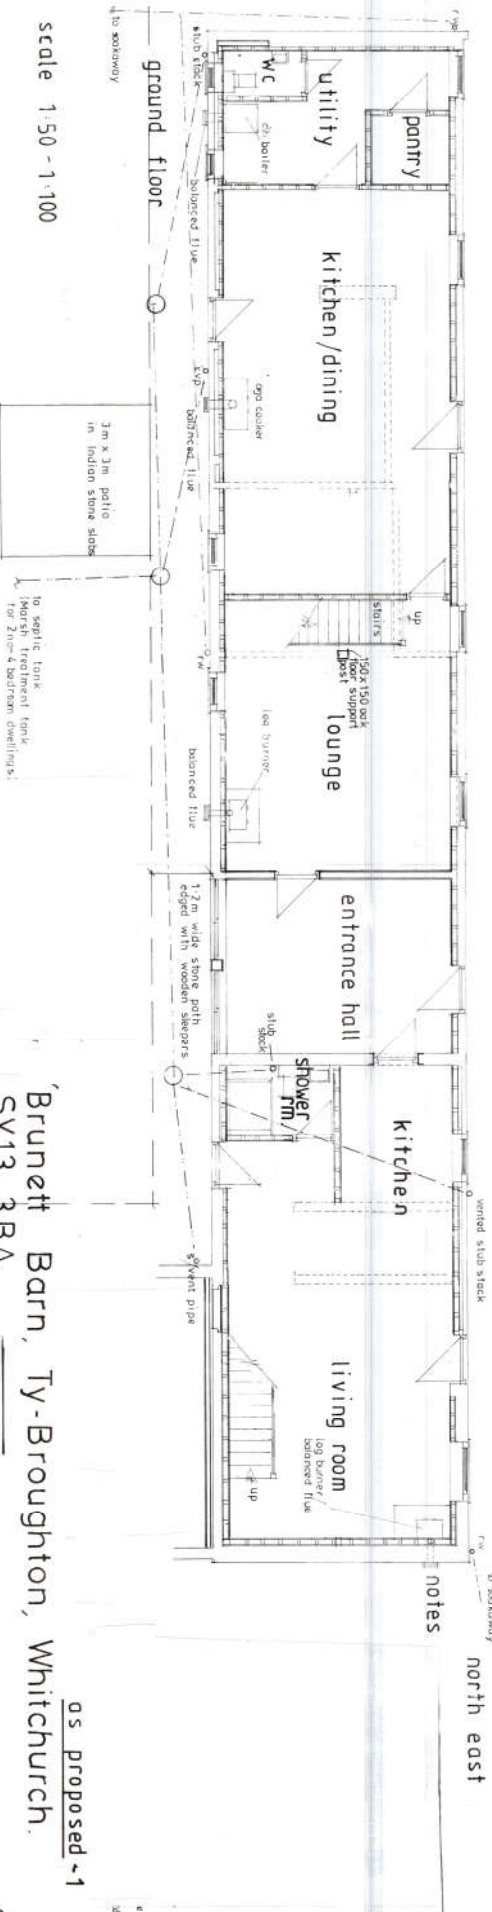
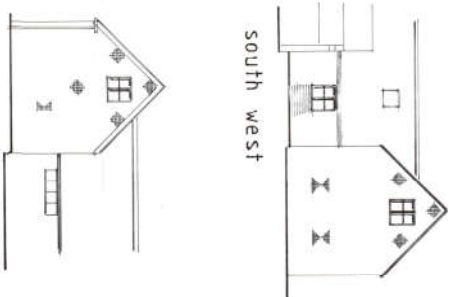


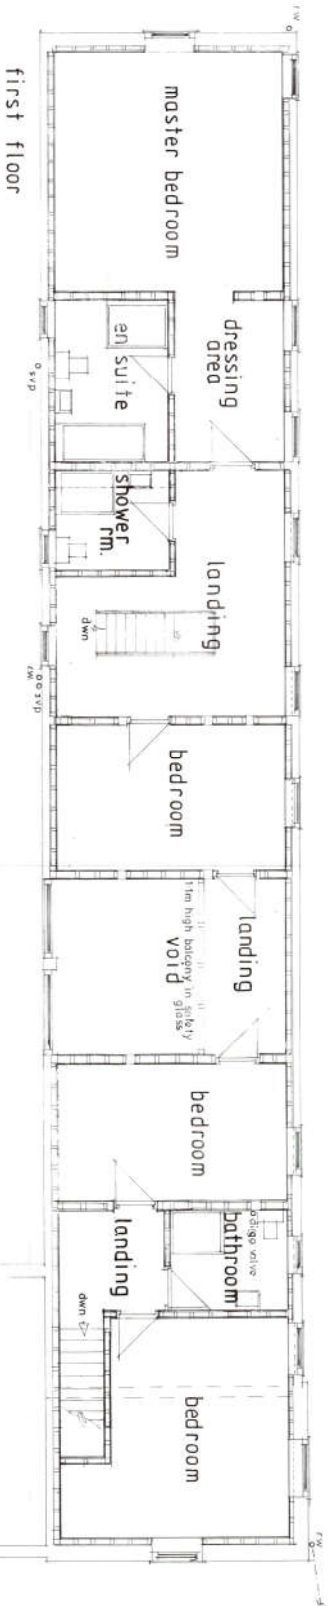

Brunett Barn, Ty-Broughton, Whitchurch.
SV13 3BA

scale 1:50 - 1:100

as proposed - 1