
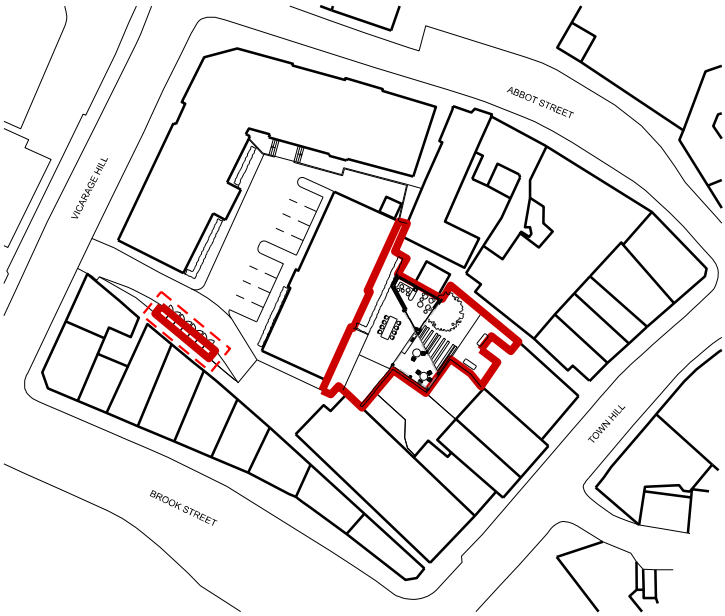
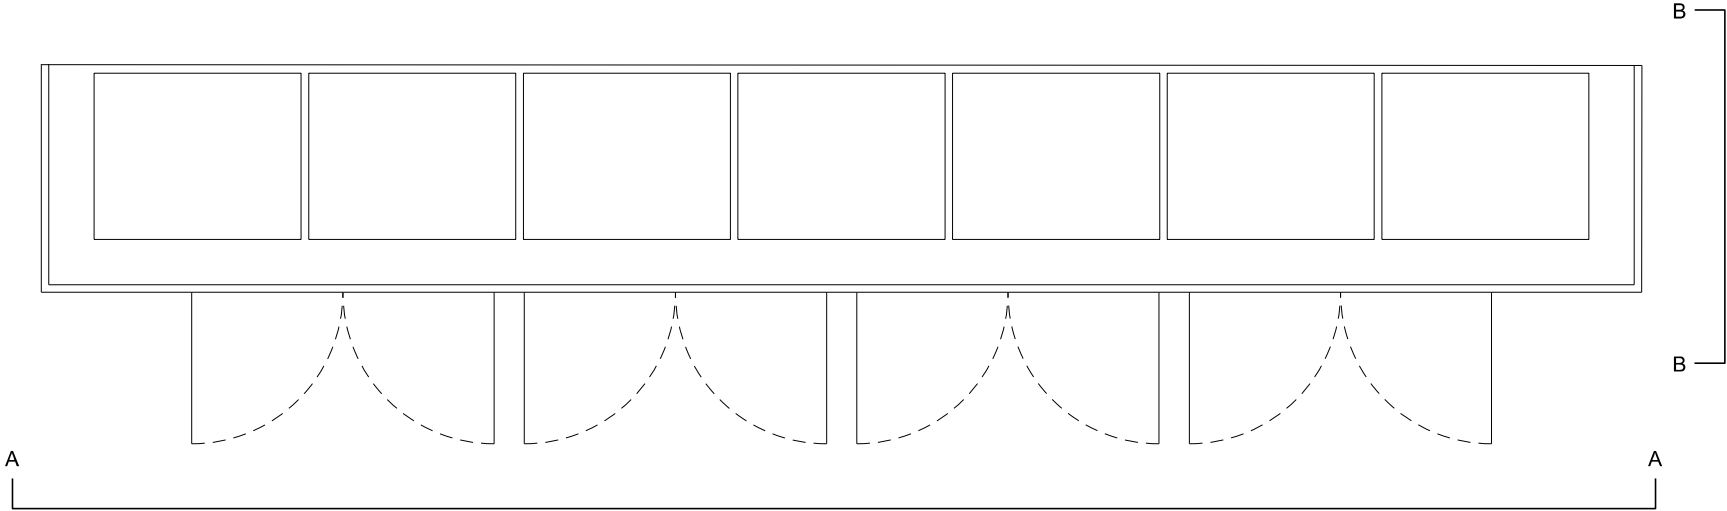


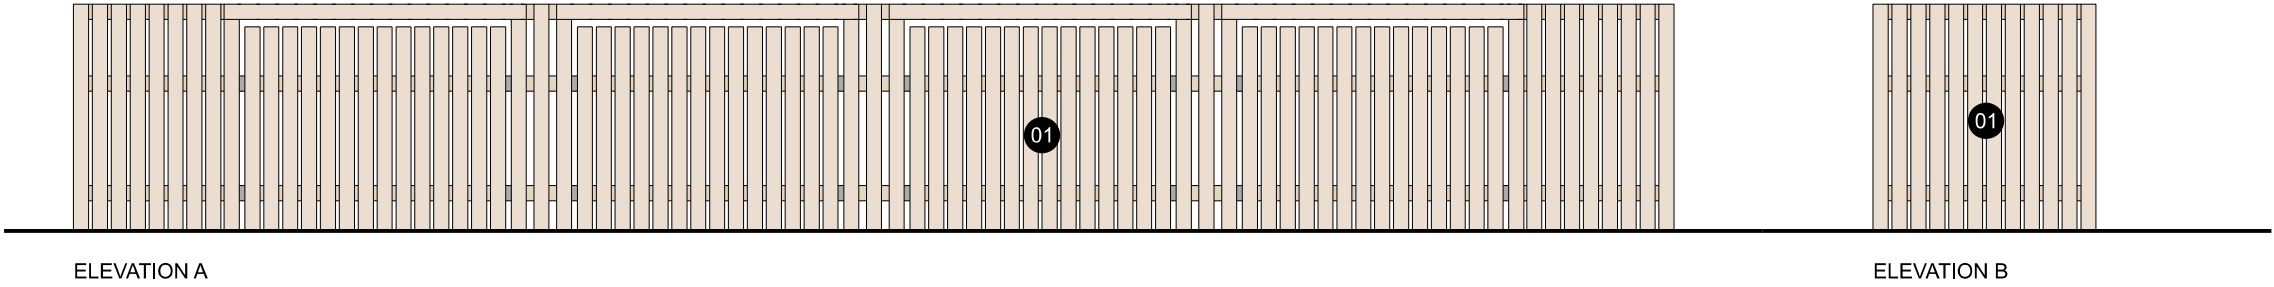

KEY:
01 TIMBER FENCE ENCLOSURE

P01	First Issue	22/03/2024	LM	JL
Revision		Date	By	Chk
Title: Proposed Bin Store Elevations				
Project: 23146_Snowdon Hall				
Client: Student Roost		Scale	1:50	
			A3	
Stage: Planning		Status	Revision	
Reference: 22146-56T-P6-ZZZ-D-A-002		S2	P01	

56three

ARCHITECTS

0131 220 3003 | info@56three.com

Do not scale from this drawing

All dimensions to be checked on site. This drawing and its data are copyright of : 56three Architects Ltd, Registered office: 14 Alva Street, Edinburgh, EH2 4QG, Registered in Scotland SC060678. This drawing must not be used for any purpose other than for which it is intended.

