


Block Plan - Location Plan

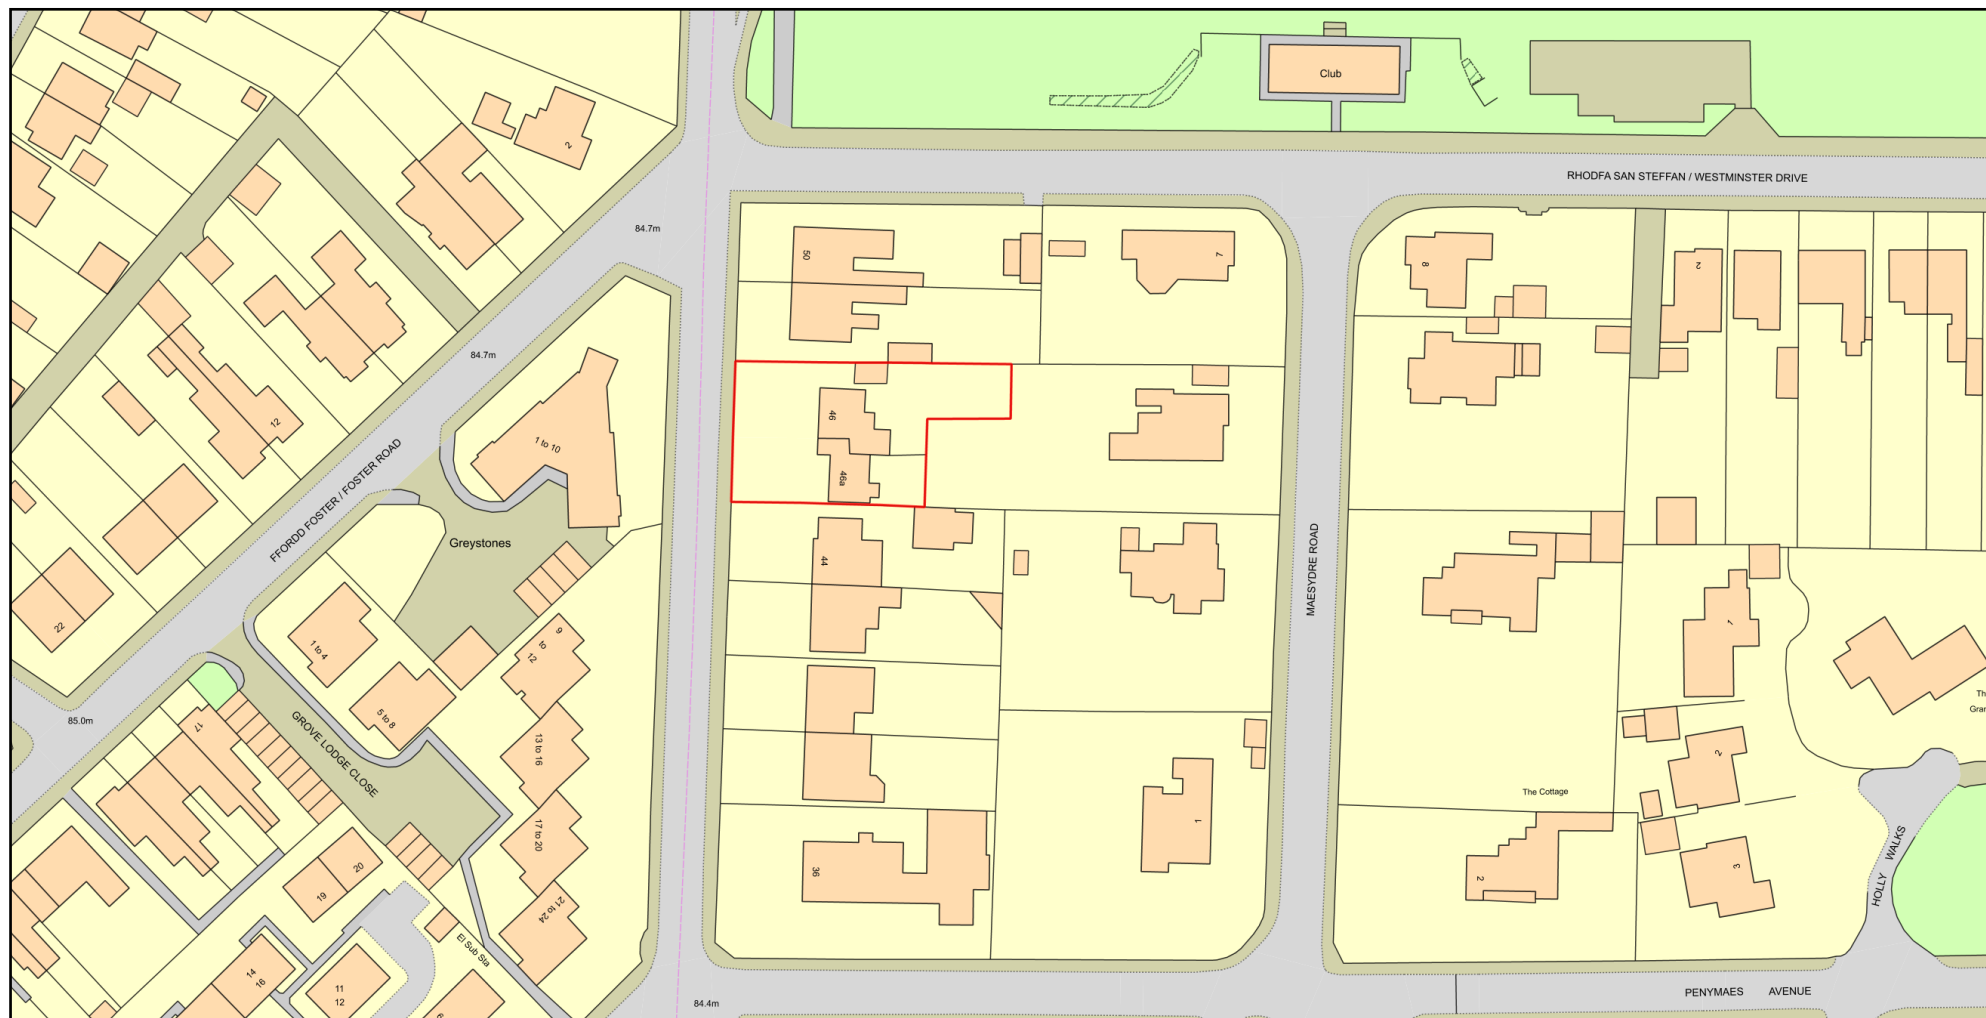

Plan Produced for: Safe Hands Homes Ltd

Date Produced: 28 Mar 2024

Plan Reference Number: TQRQM24088144053534

Scale: 1:1250 @ A4

© Crown copyright and database rights 2023 OS 100042766