
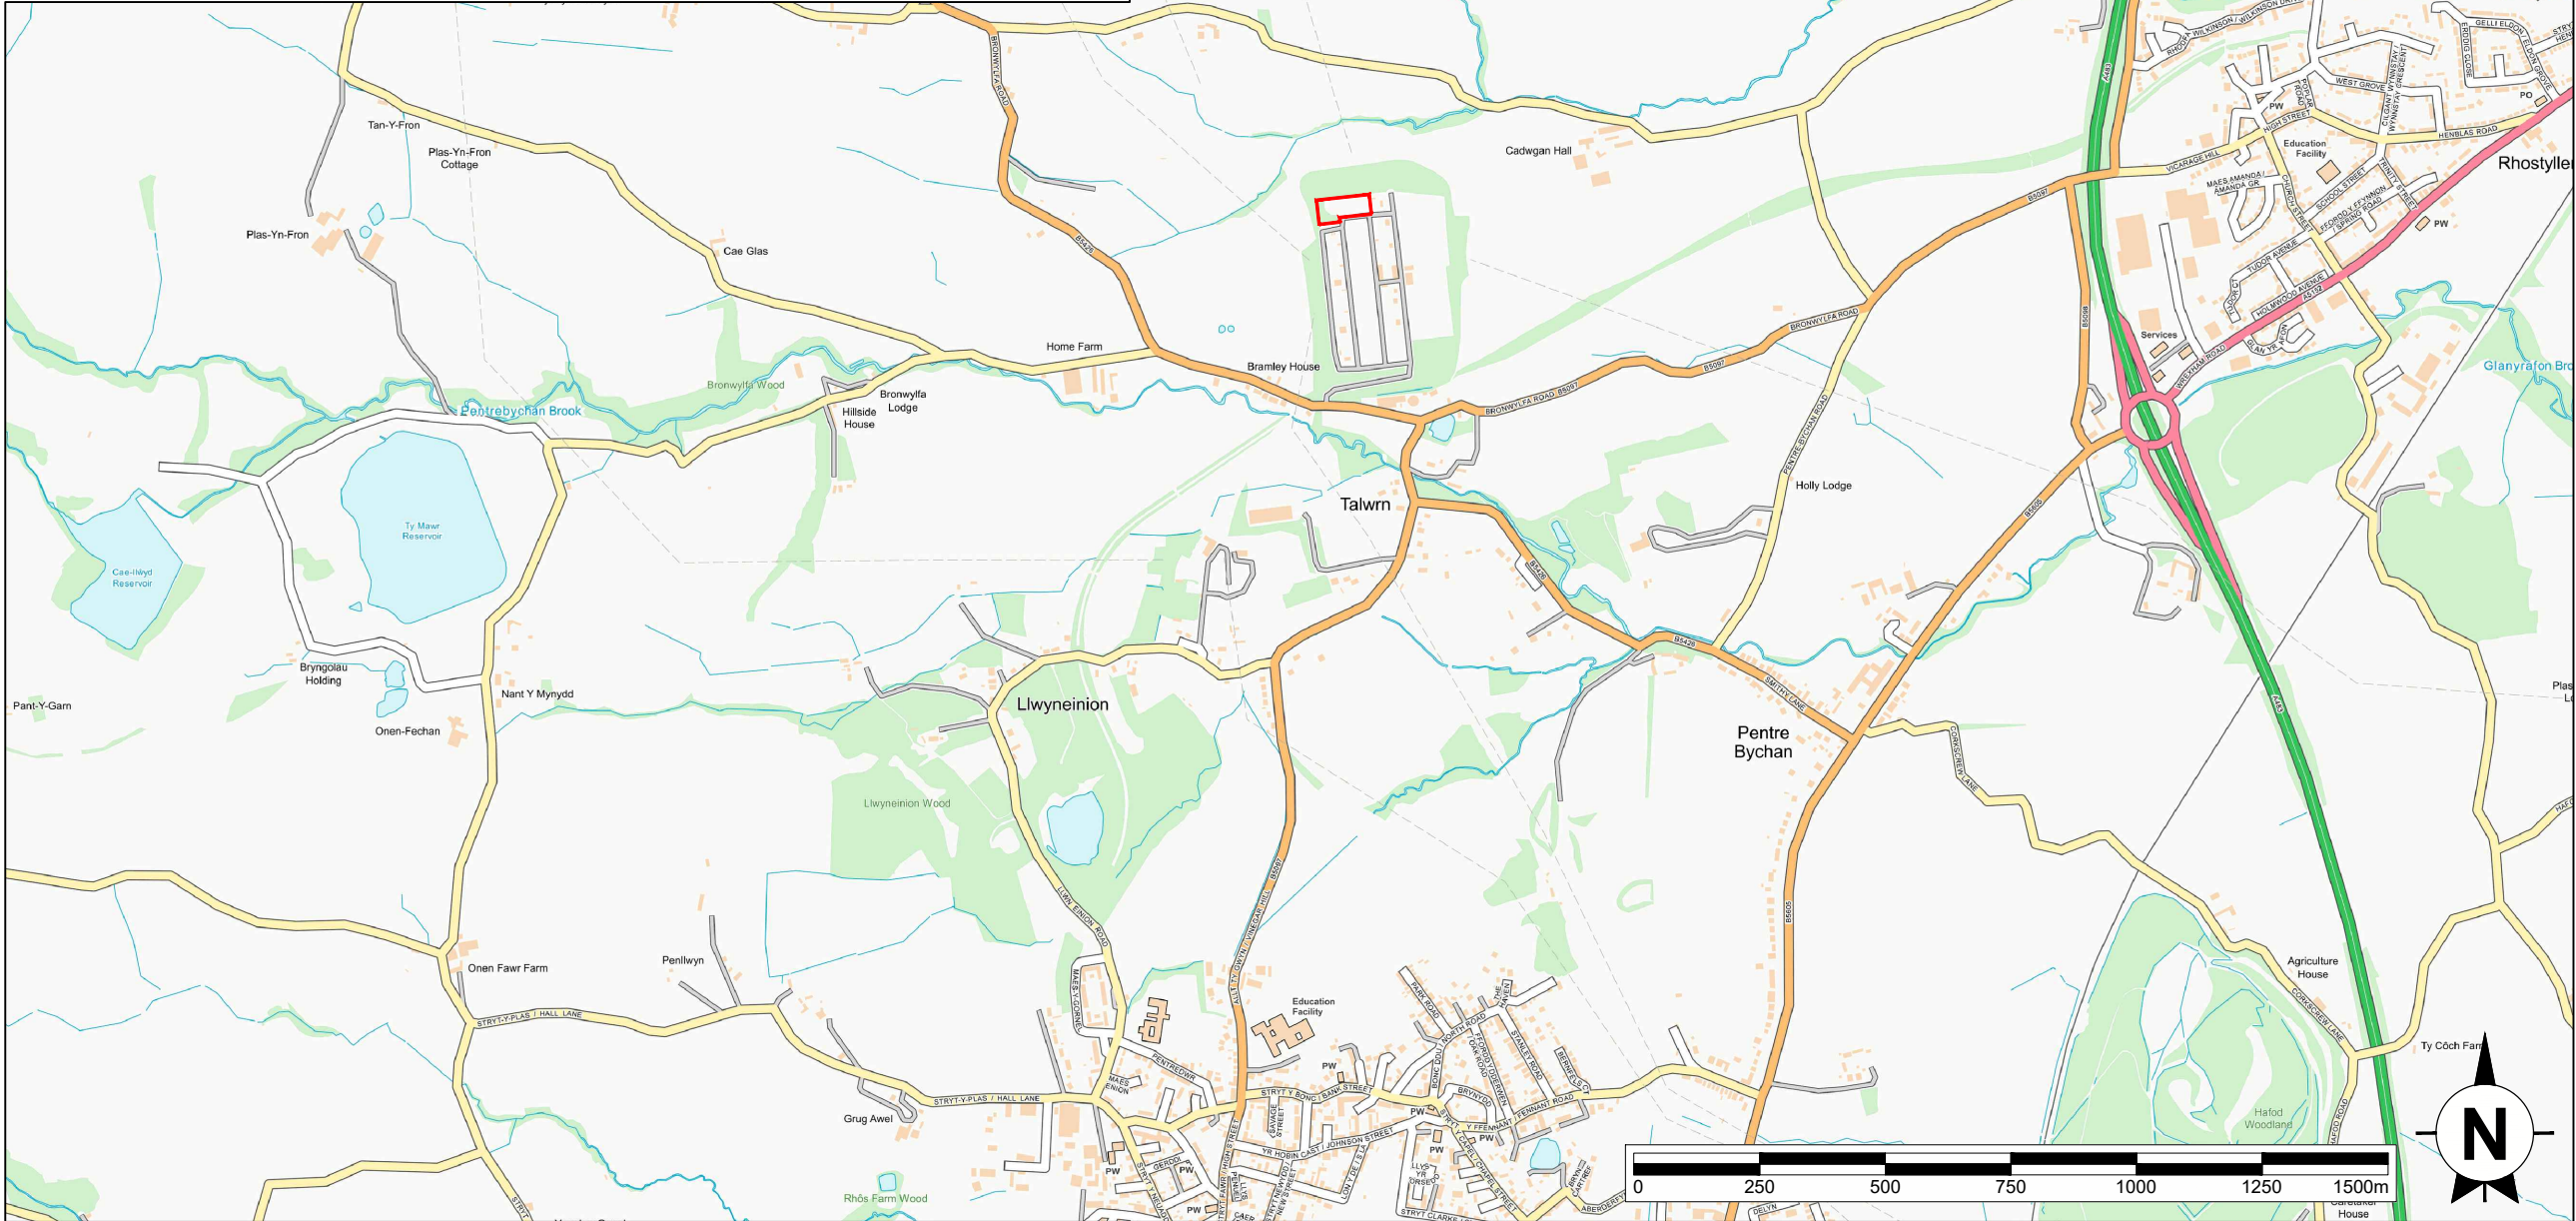


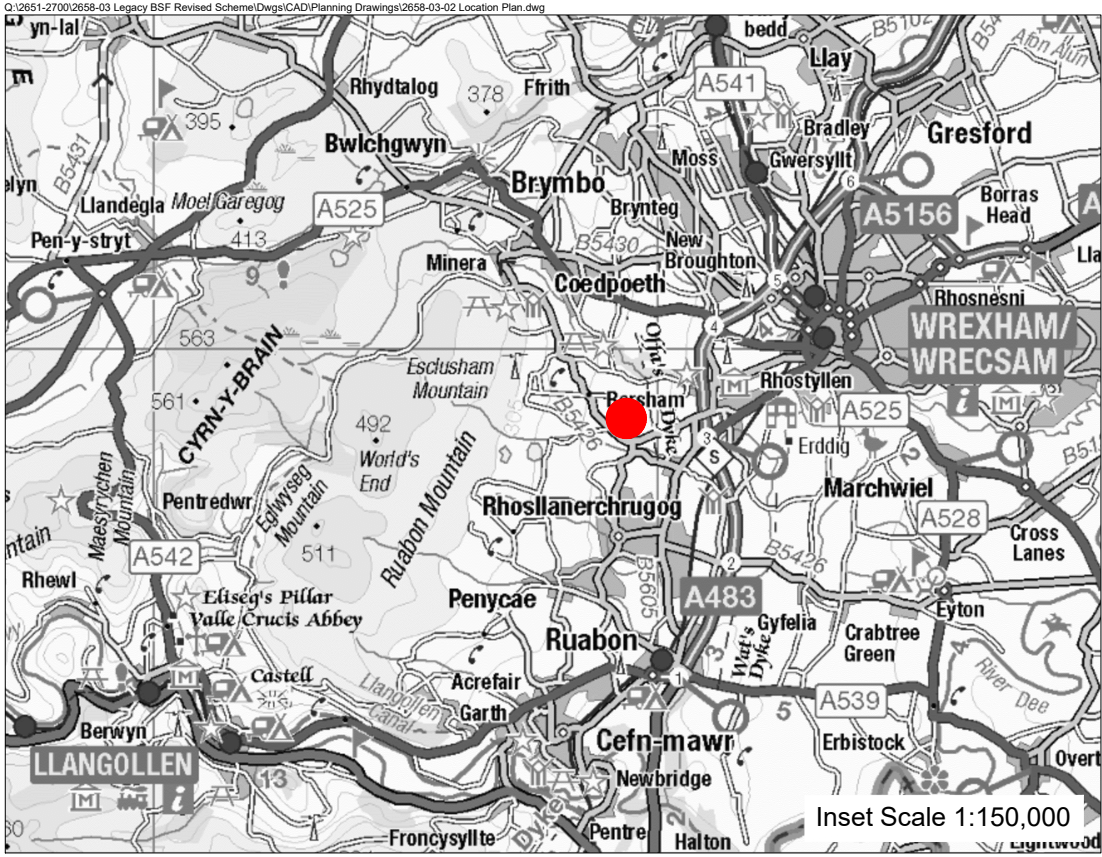

Contains Ordnance Survey data © Crown copyright and database right 2020

This drawing is the copyright of AXIS P.E.D Limited and may not be loaned, copied or reproduced in any way or used for any offer, quote, tender or construction purposes without written consent of the company to do so

Follow any figured dimensions - do not scale. IF IN DOUBT ASK.

Revision History		Date

 Application Boundary

Client Office: Well House Barns Bretton Cheshire CH4 8DH		South Manchester Office: Camilla House 76 Water Lane Wilmslow SK9 8BB	axis
0844 8700 007 - www.axisped.co.uk			
client: PELAGIC ENERGY			
project: LEGACY REVISED LAYOUT			
drawing title: LOCATION PLAN			
date: JANUARY 2023		drawn by: SK	checked: JM
drawing number: 2658-03-02		status: --	
scale(s): 1:15,000@A3		rev: --	
planning environment design			