



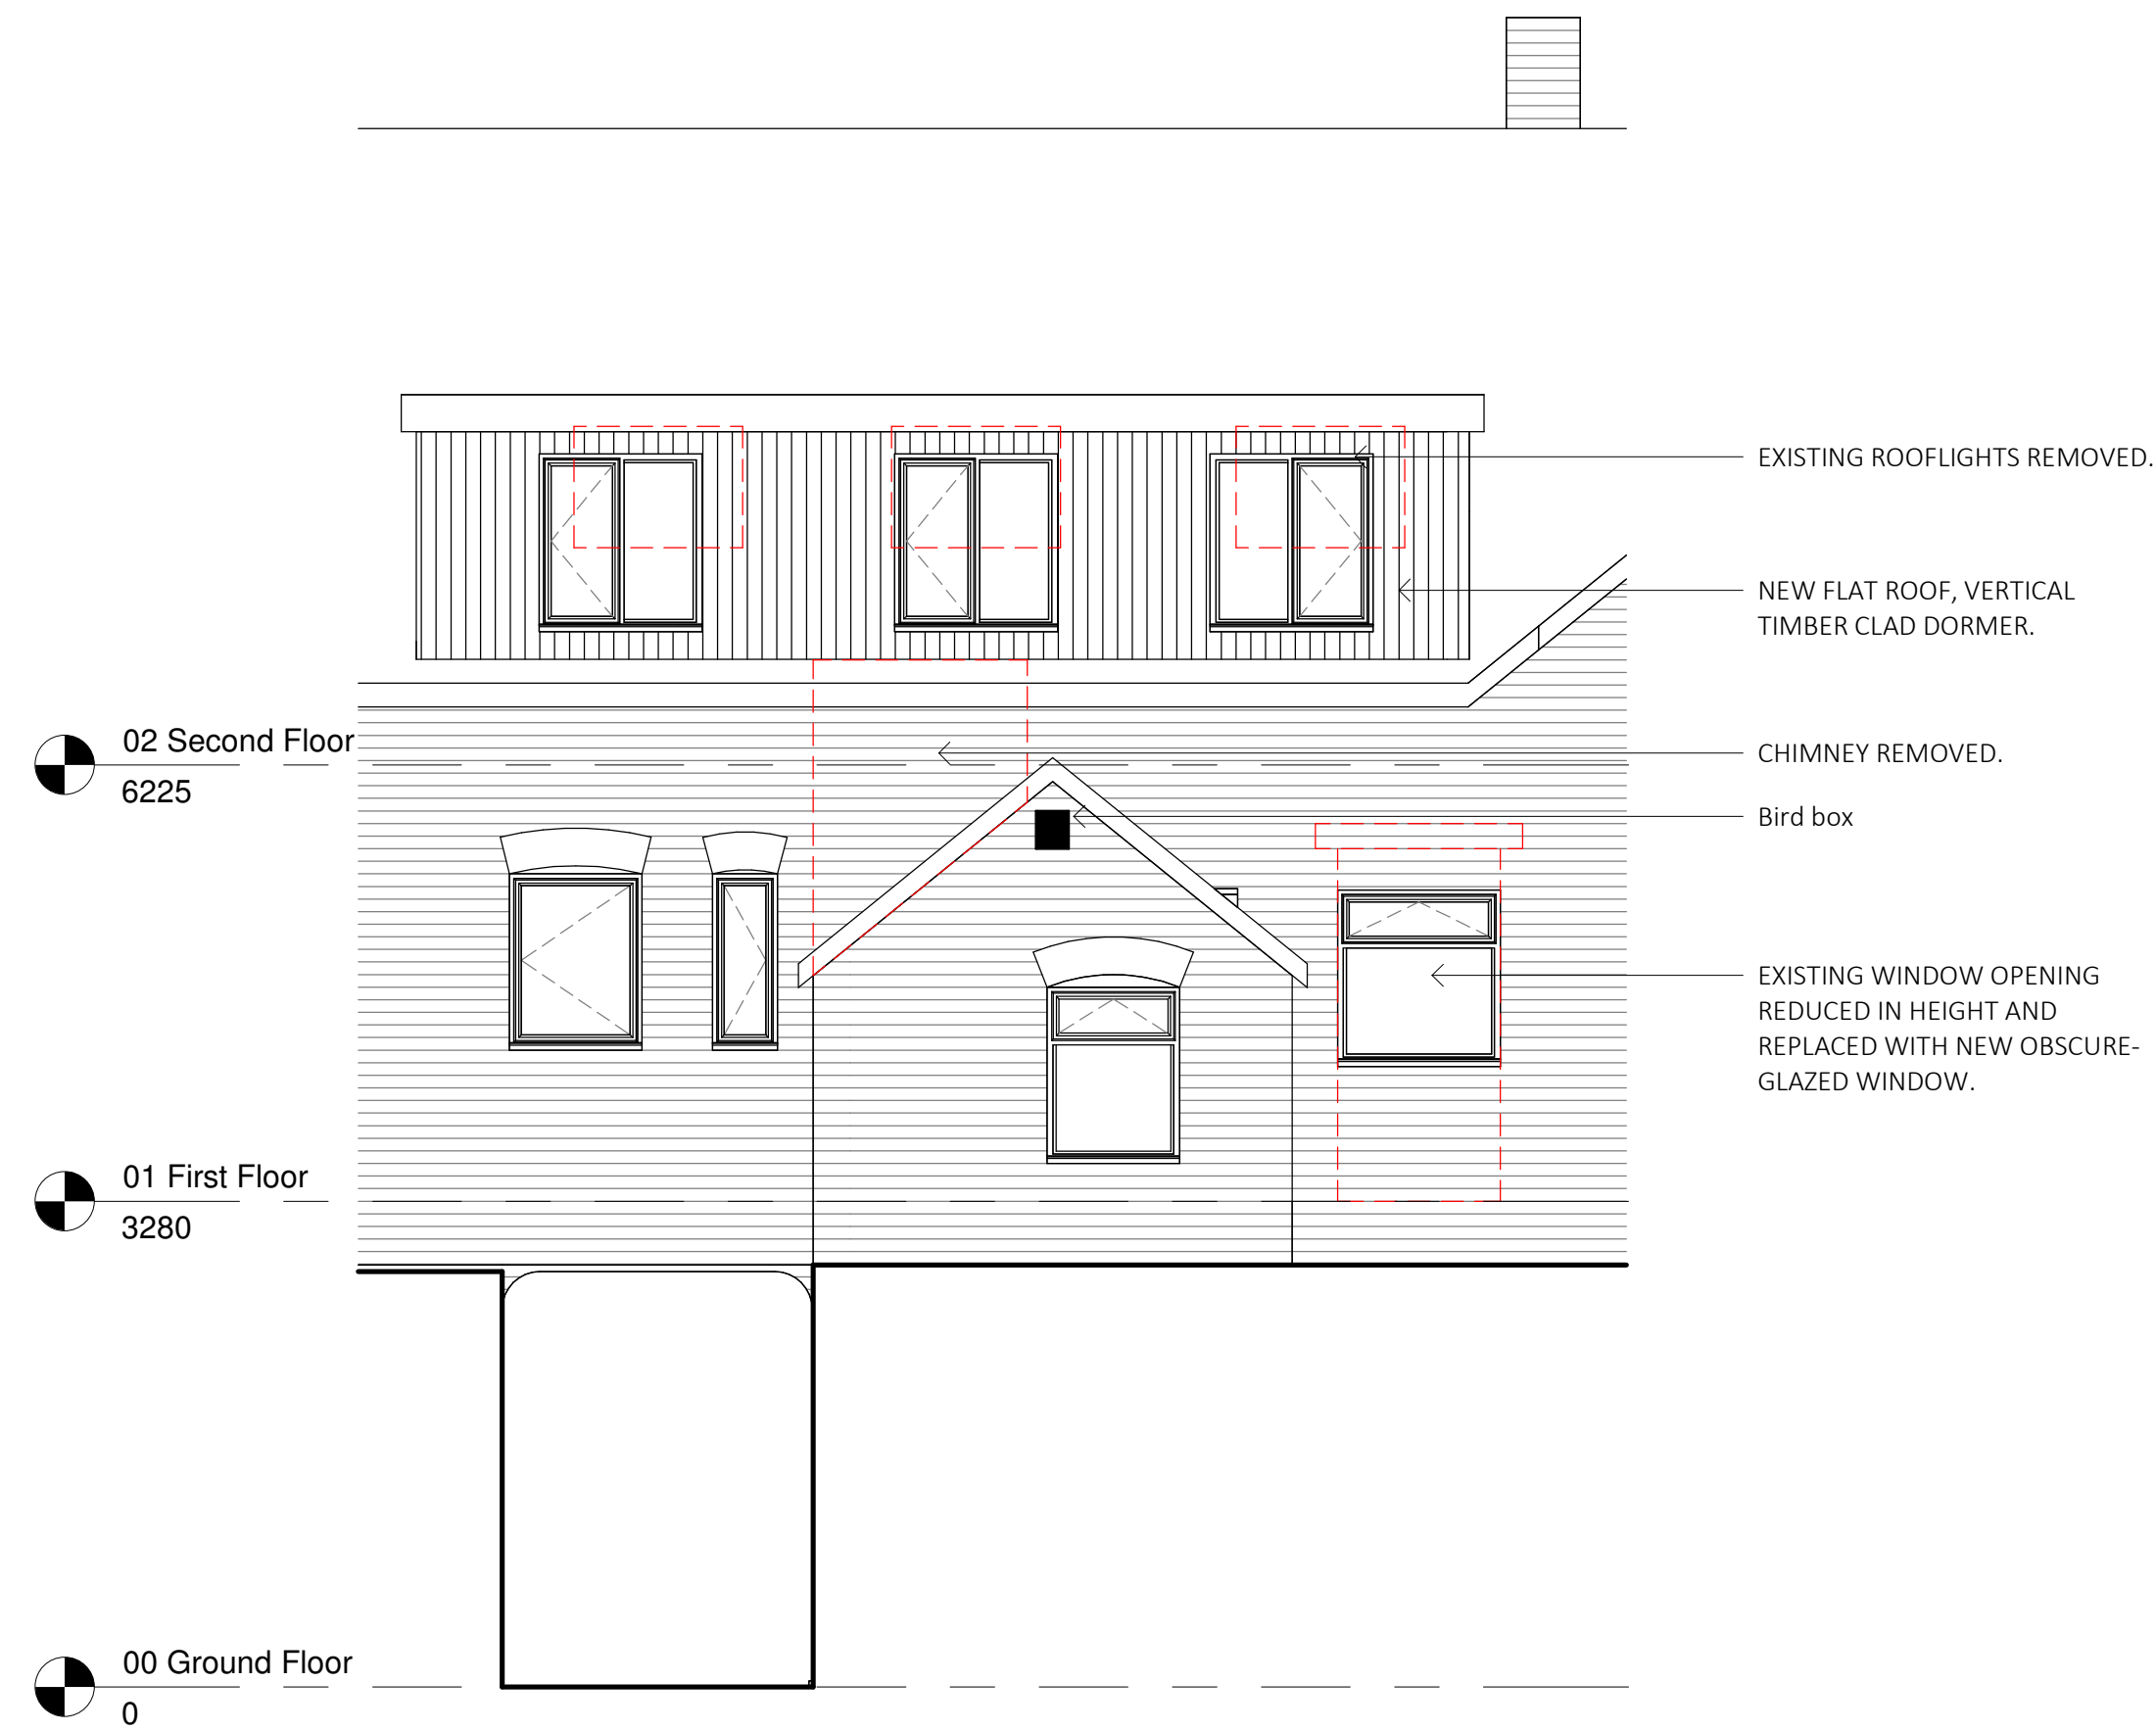

Existing East Elevation
1 : 50

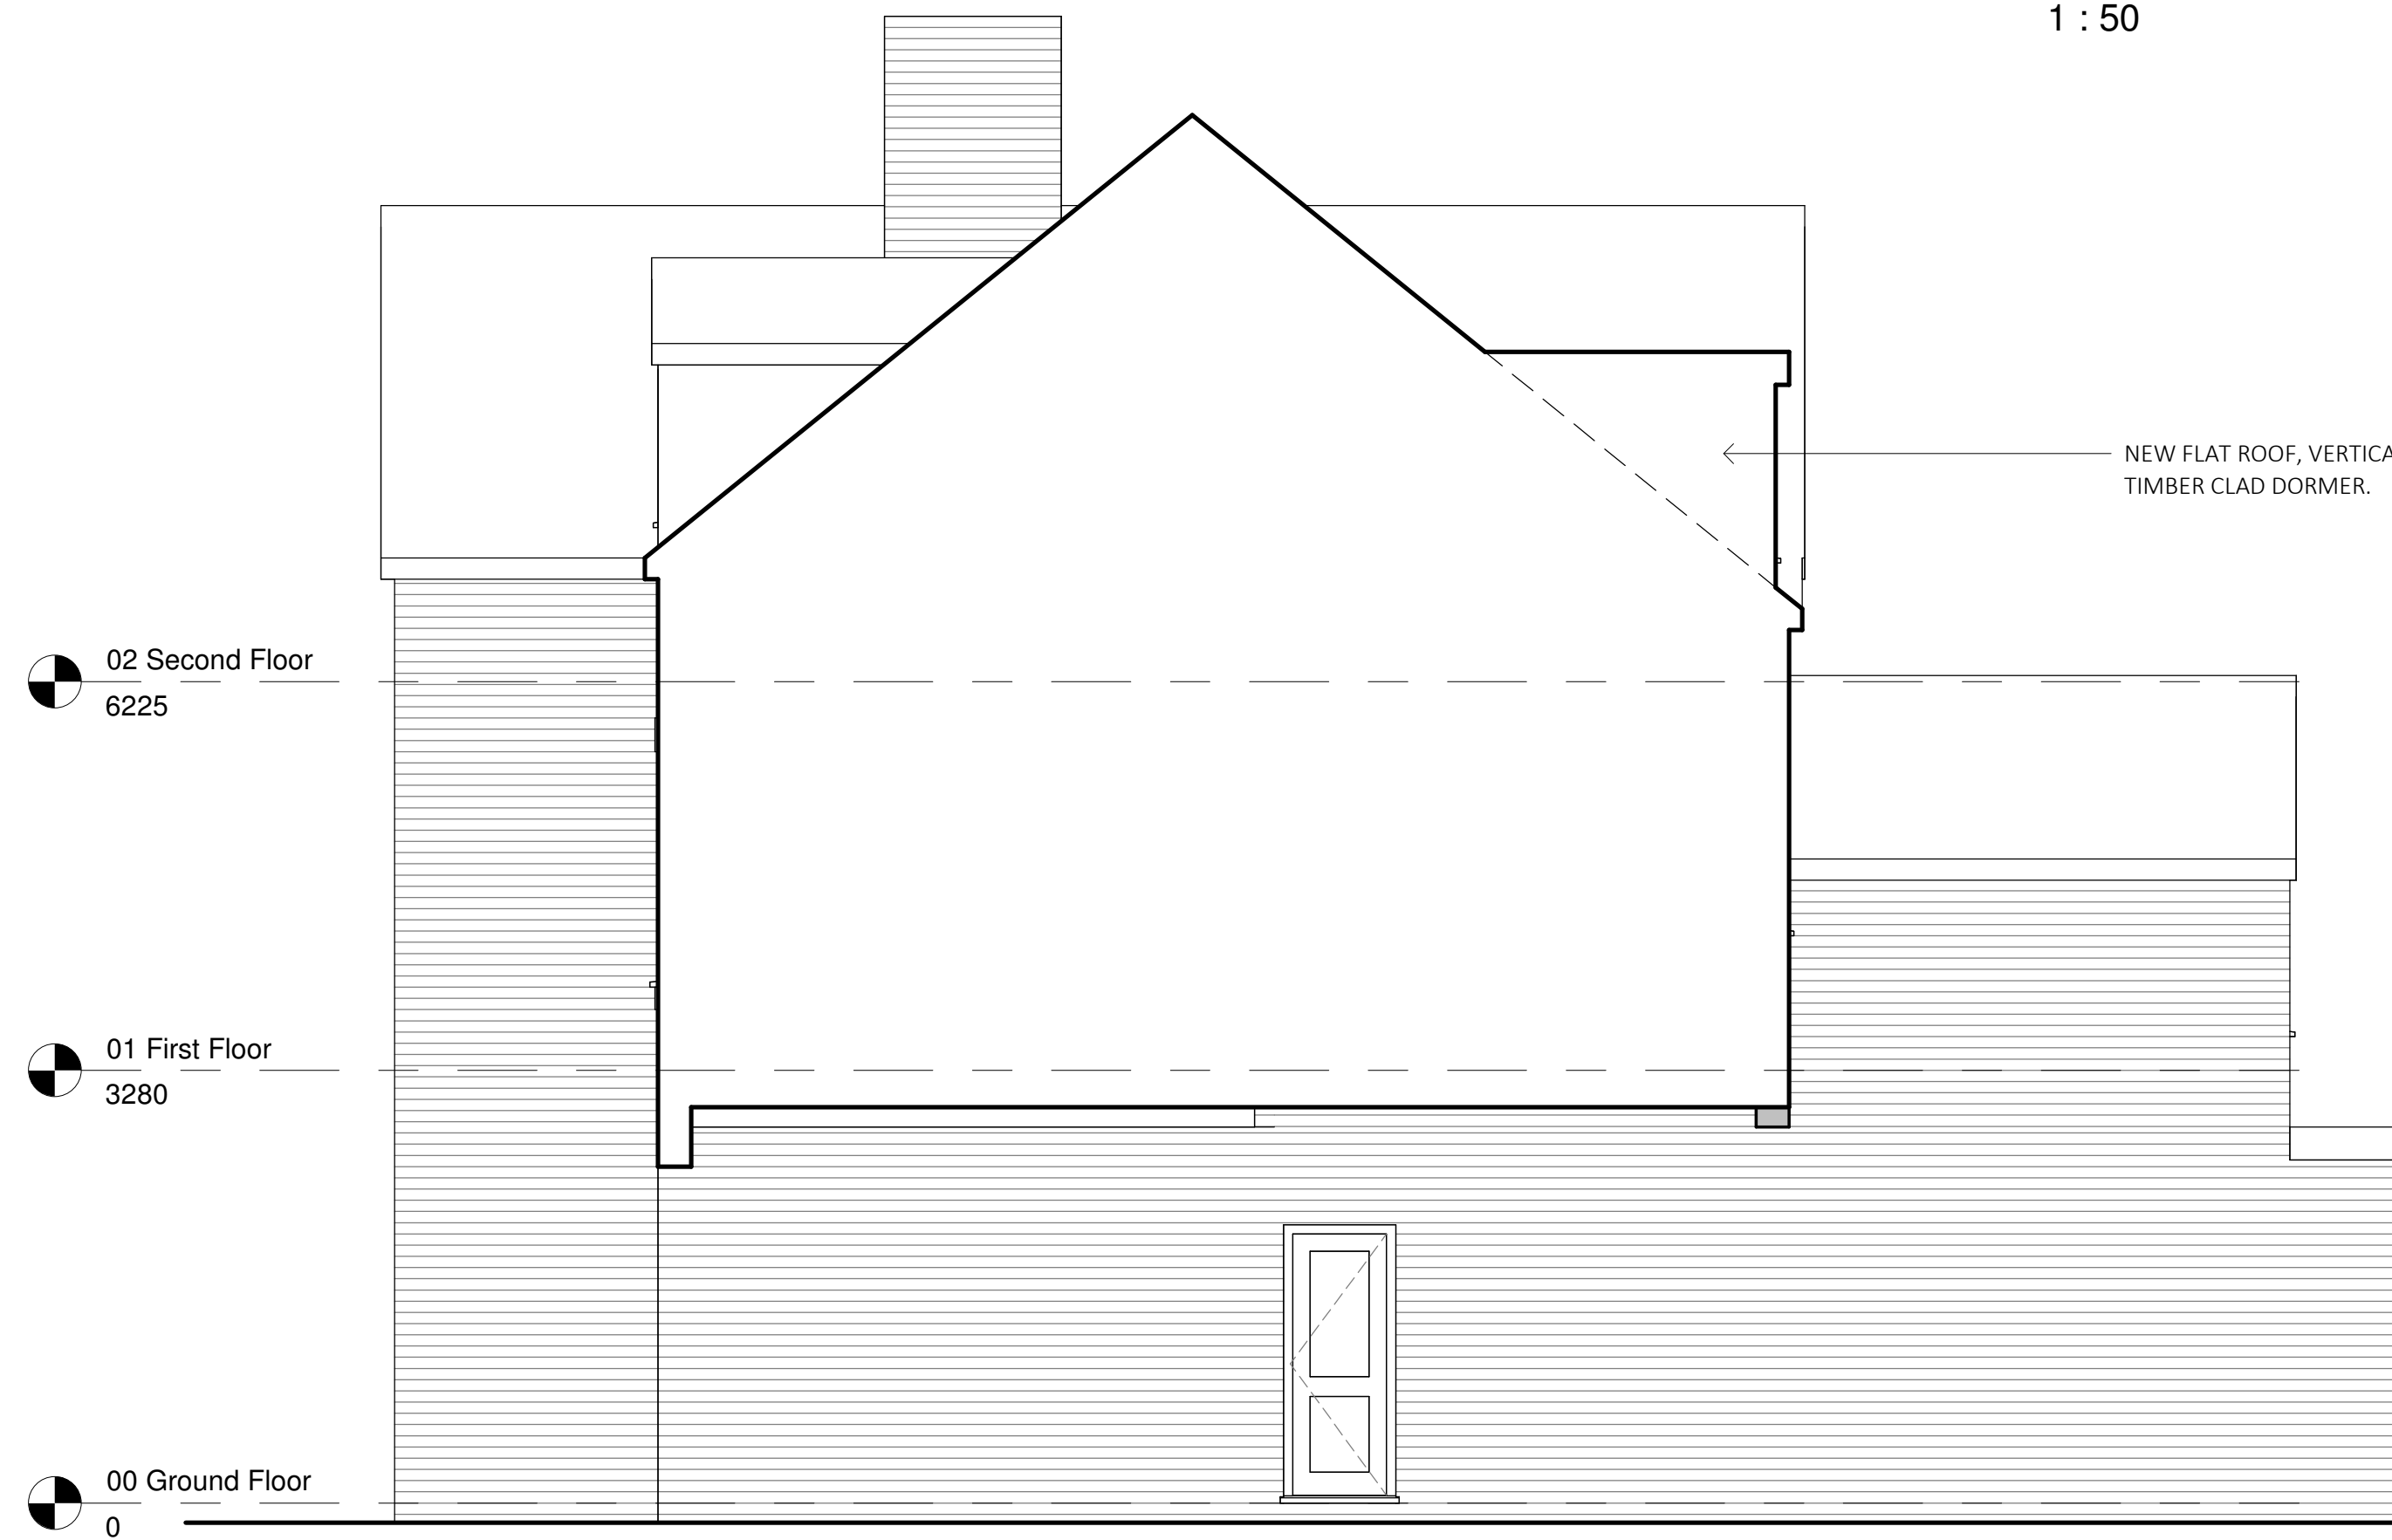

Existing West Elevation
1 : 50



Existing North Elevation
1 : 50

