




ELEVATION B

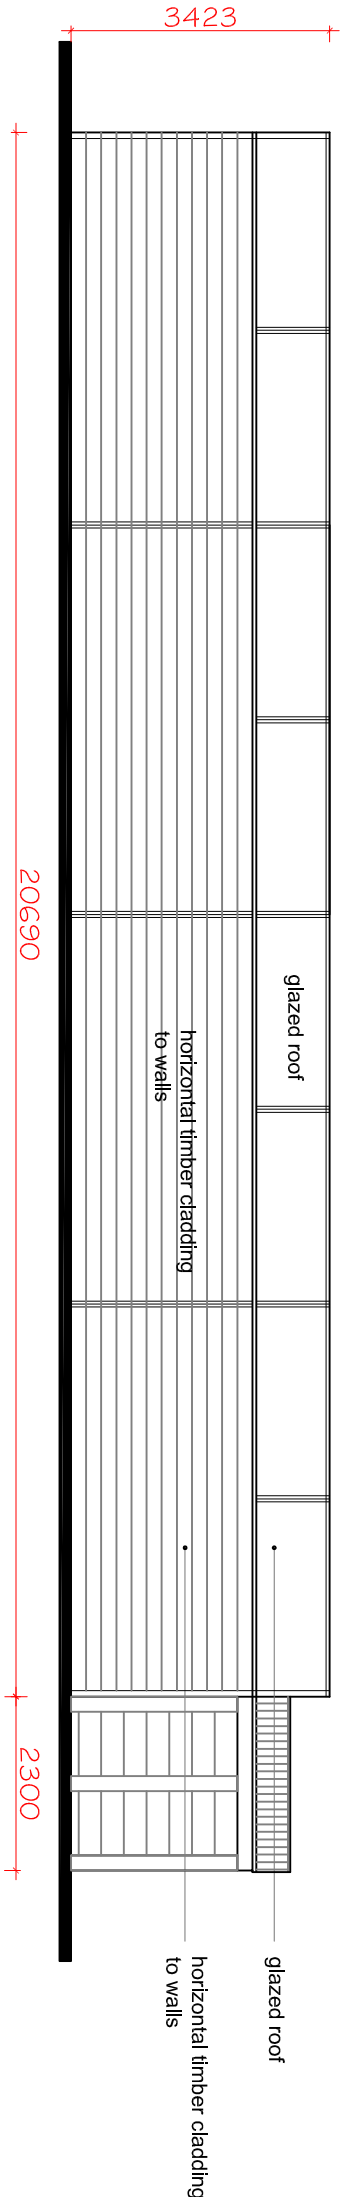


ELEVATION A

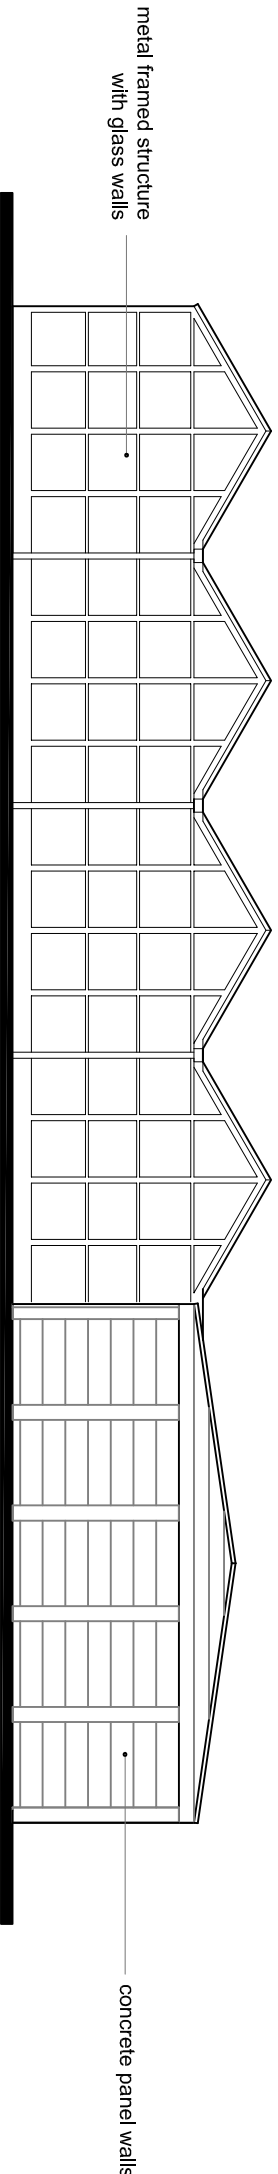

ELEVATION C

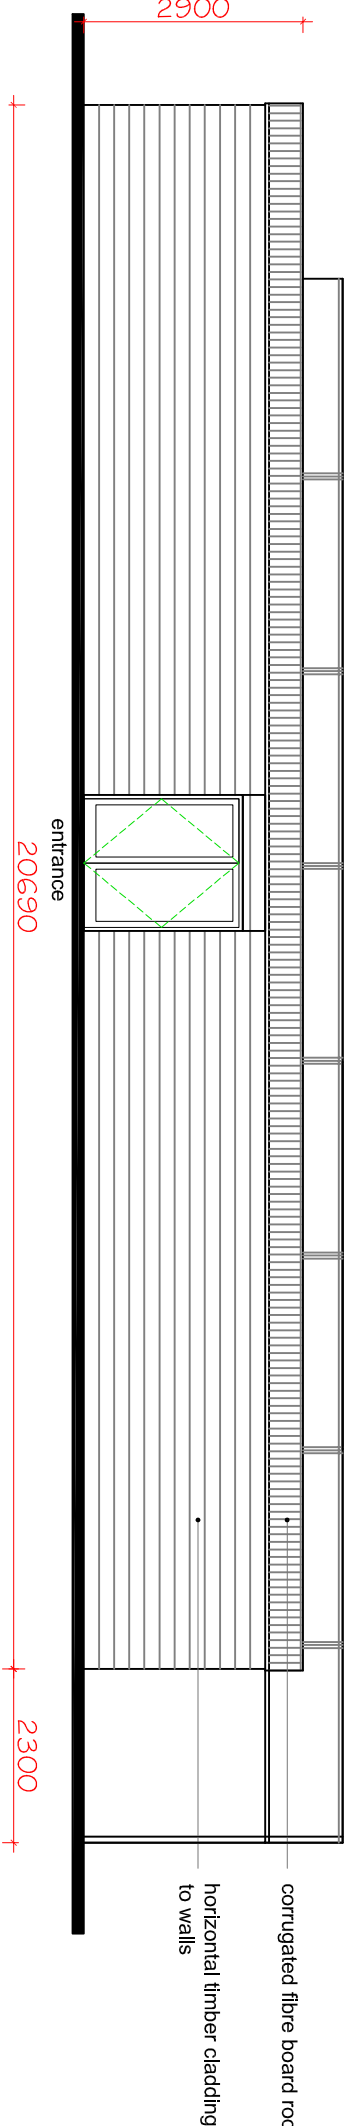

ELEVATION D

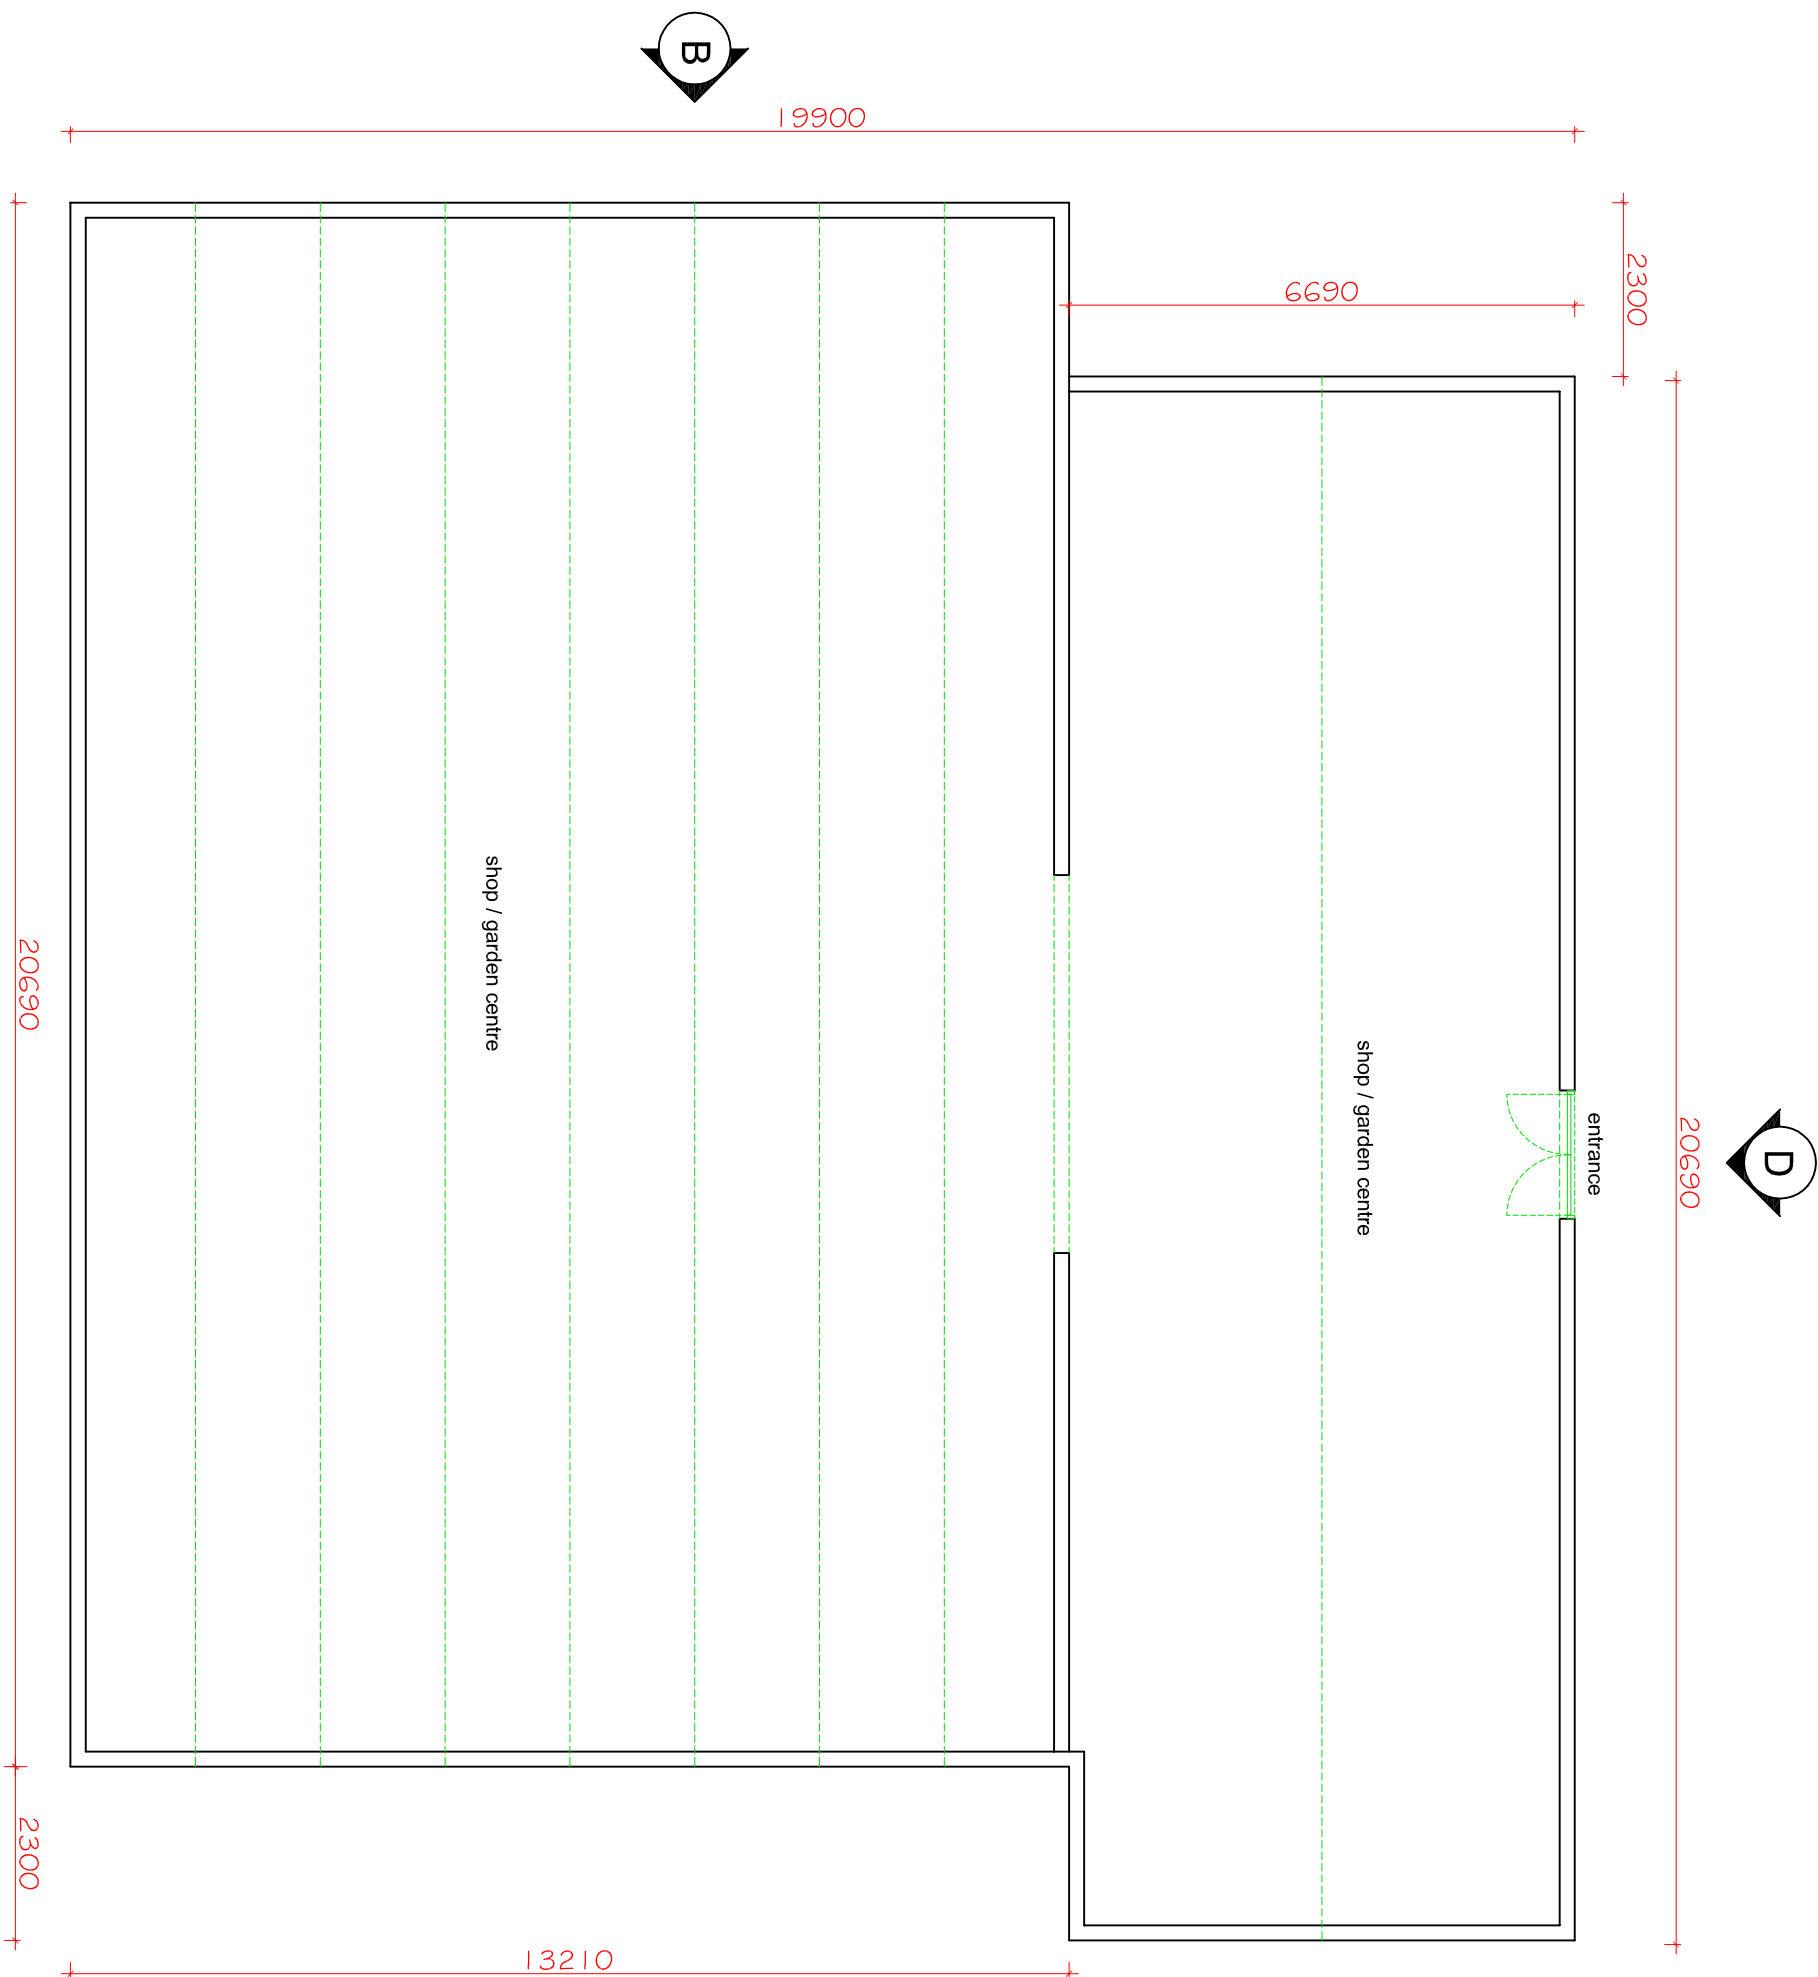

PLAN


DRAFT

go2plan

Design & Planning

Tel: 07957 634478 email: jon@go2plan.co.uk

EXISTING GARDEN CENTRE BUILDING
PLAN & ELEVATIONS
CARLTON GARDEN CENTRE
PINFOLD LANE, LLAY INDUSTRIAL ESTATE
LLAY, WREXHAM, LL12 0PX

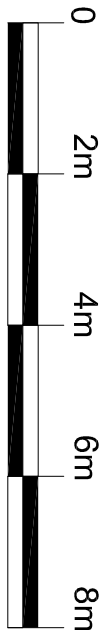

Scale bar in metres

Dwg No. CGL 006
Scale: 1:100 @ A2
date: 22.12.23
drawn: jon evans