


Section A - A

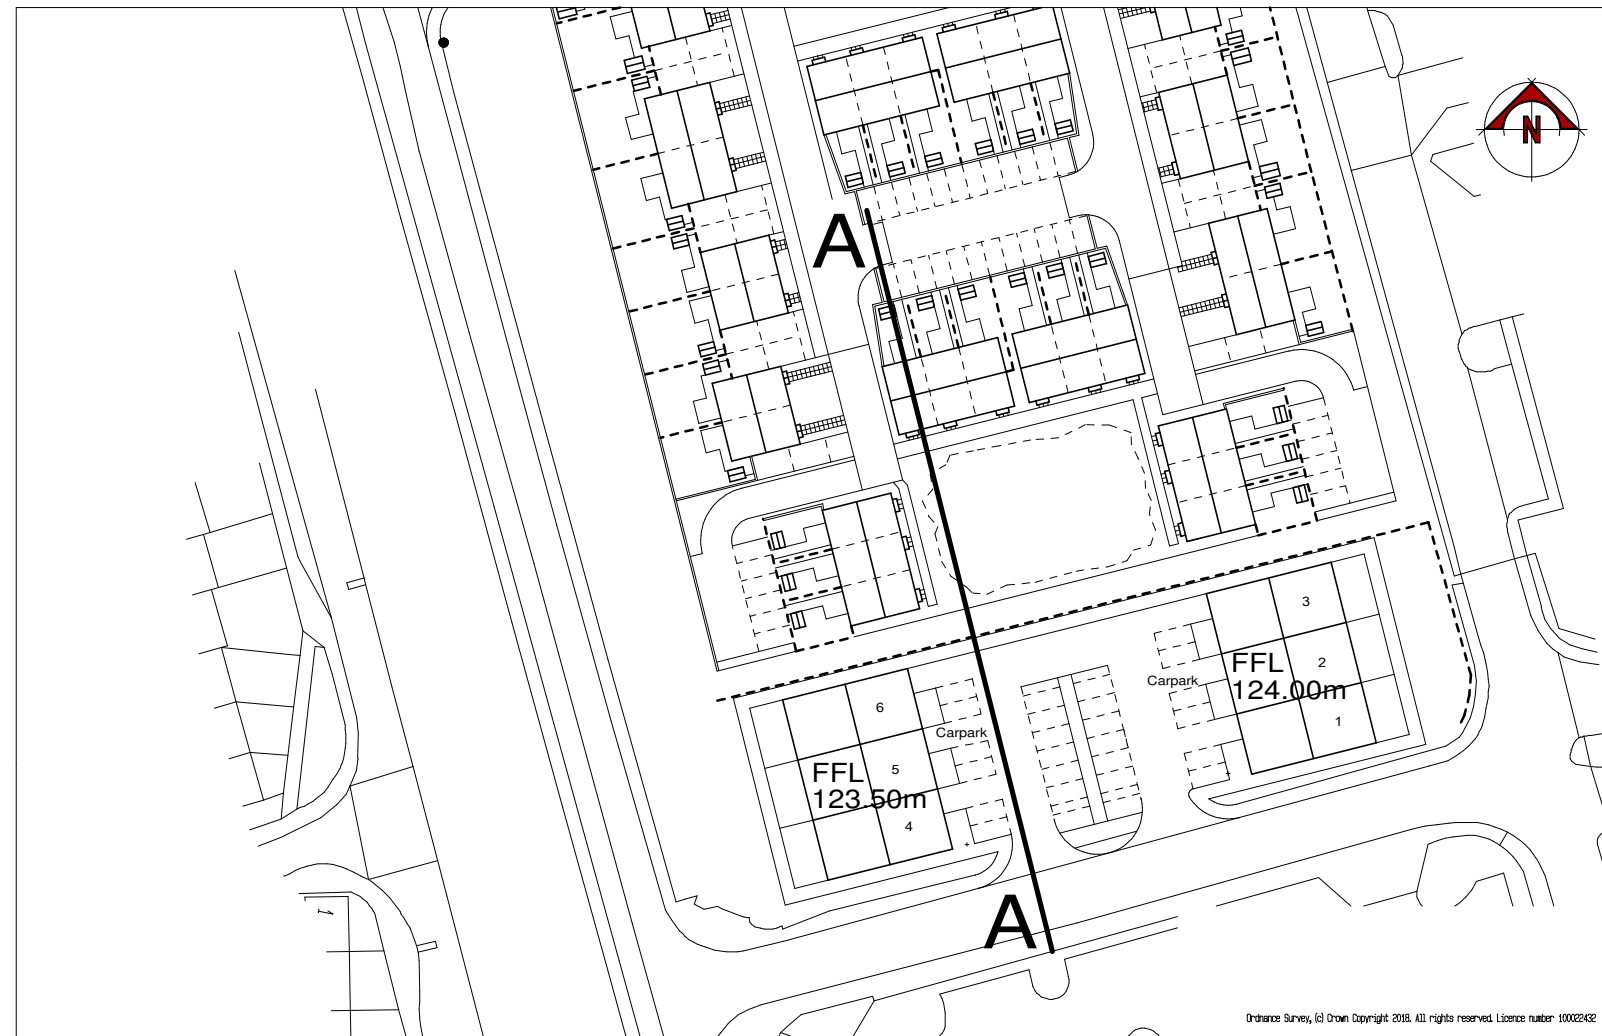

Block Plan Scale 1:1000

Revision:
A Block Plan updated.

14/03/24

Sean Caddick Architectural

13 Belvidere Walk
Shrewsbury
SY2 5LT

[email: seancaddick@live.co.uk](mailto:seancaddick@live.co.uk)

Tel: 07971 166529

Client:
Grattonoakes Ltd

Project:
Commercial Development
Wynnstay Park
Ruabon
Wrexham

Drawing title:
Site Section

Scale:
1:500 @ A3

Date:
October 2023

Drawing number:
21/2210/06

Revision:
A