


A	Survey Drawing.	13/07/23
B	Sketch Proposals.	24/07/23
C	ASHP Added.	02/08/23
D	Planning Application.	16/08/23



3 Site Location Plan

0m 25m 50m 75m 100m 125m

VISUAL SCALE 1:1250

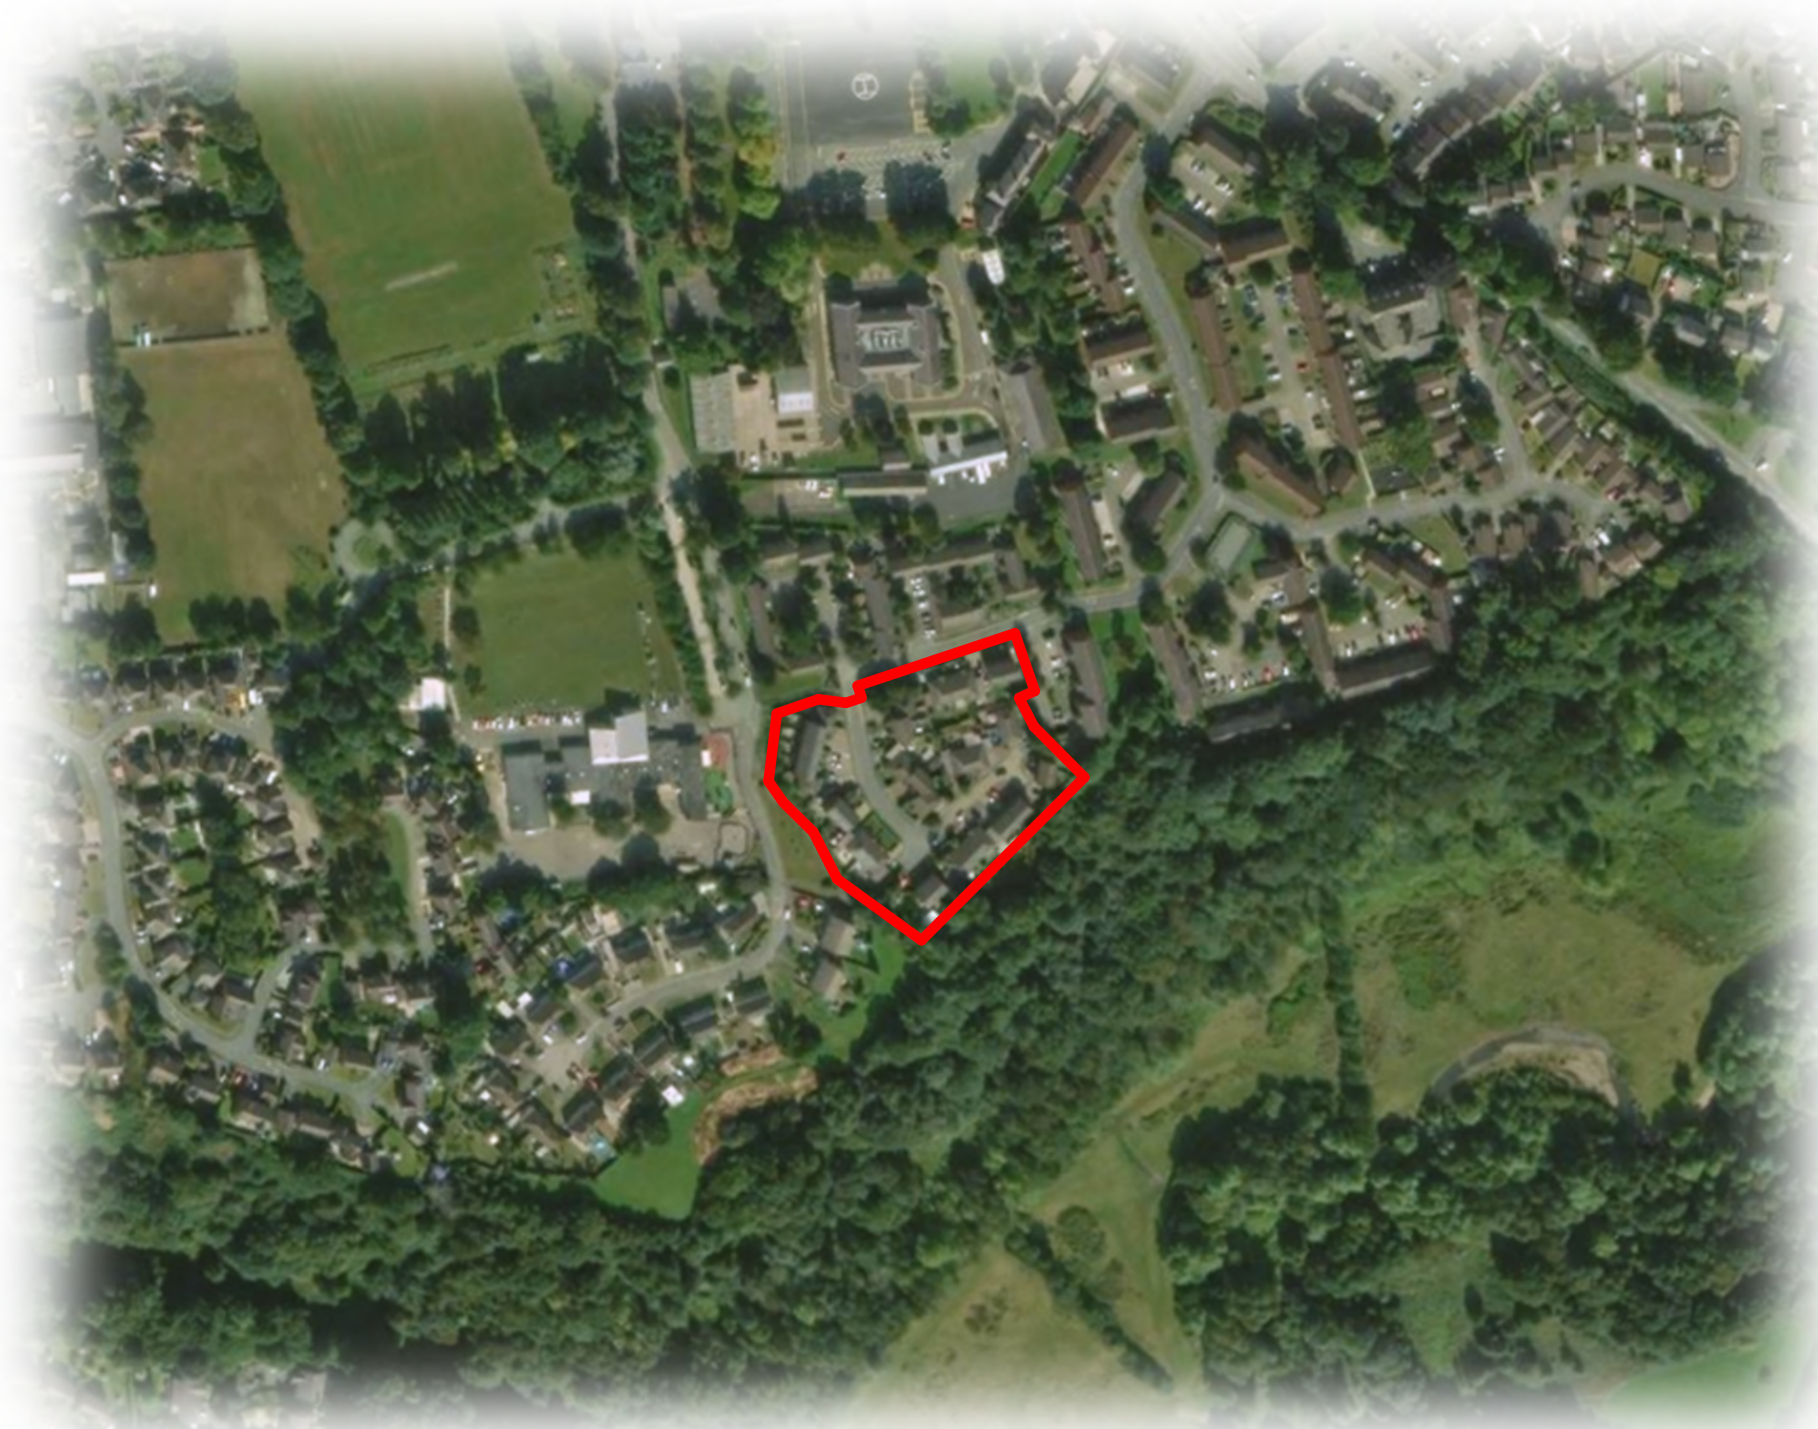

1 Existing Block Plan

0m 10m 20m 30m 40m 50m

VISUAL SCALE 1:500