


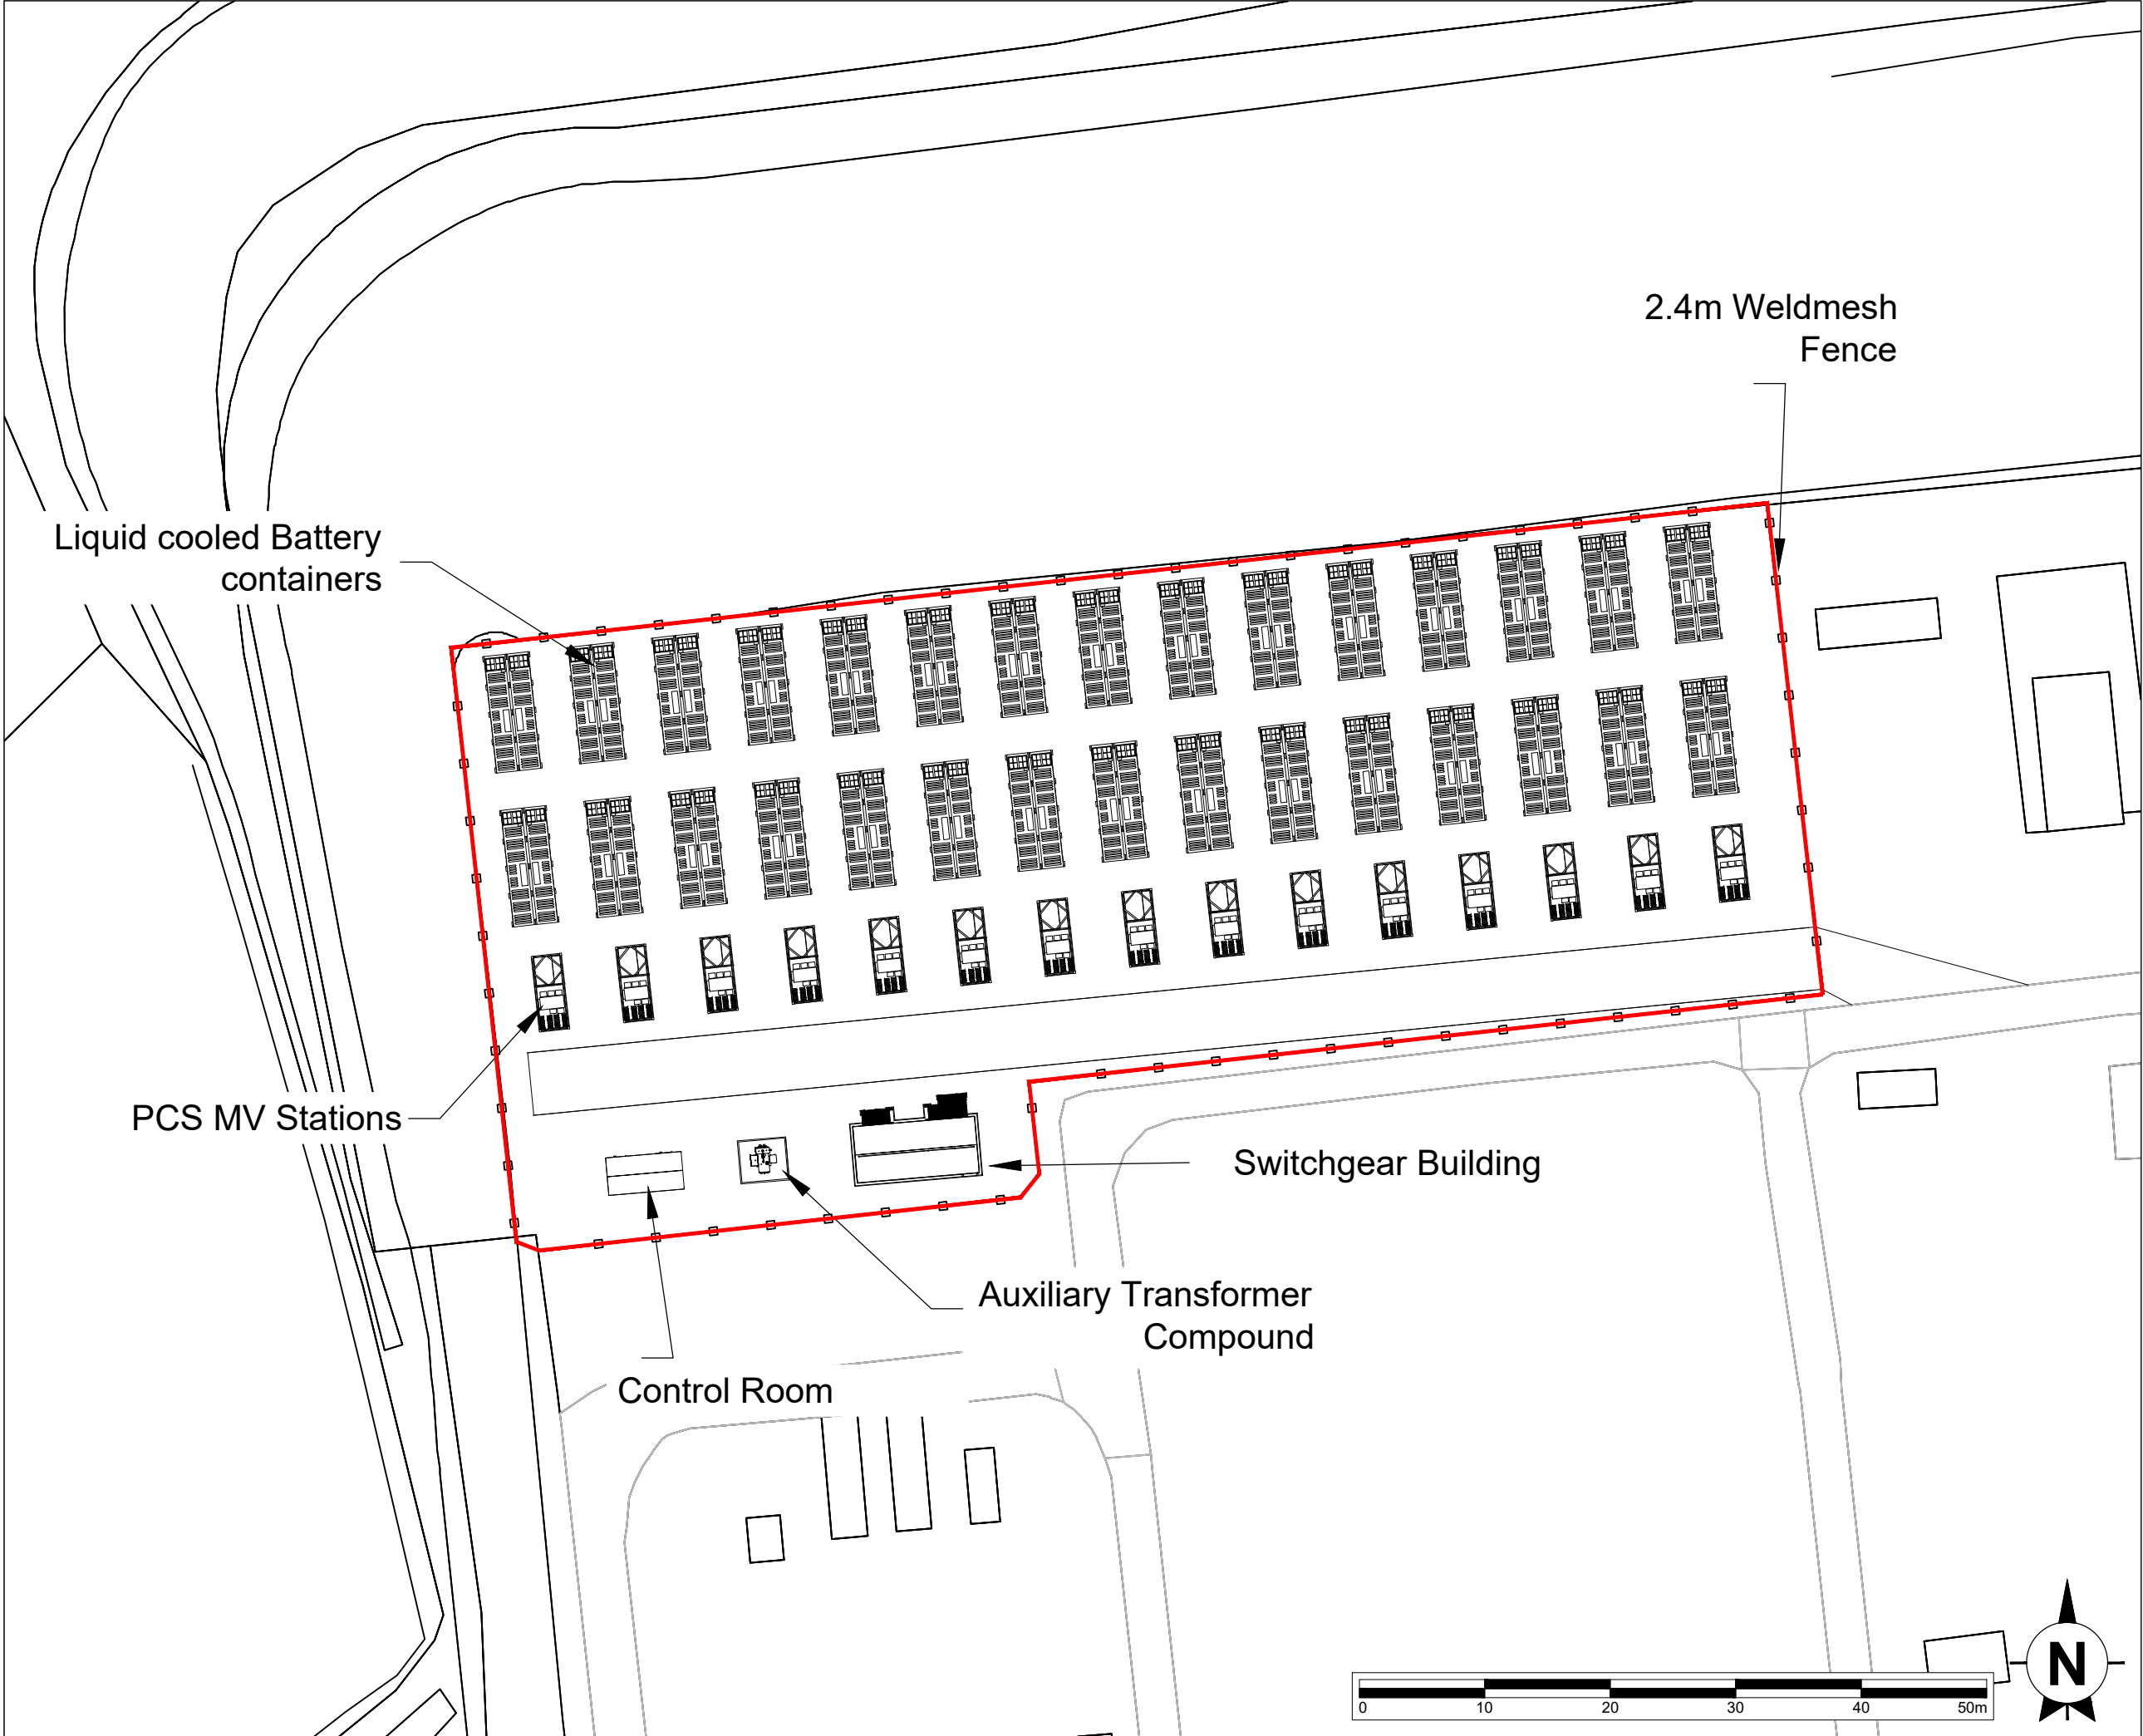

This drawing is the copyright of AXIS P.E.D Limited and may not be loaned, copied or reproduced in any way -or used for any offer, quote, tender or construction purposes without written consent of the company to do so

Follow any figured dimensions - do not scale for construction purposes. IF IN DOUBT ASK.

Revision History		Date

Cheshire Office:
Well House Barns
Bretton
Cheshire
CH4 8DH

South Manchester Office:
Camellia House
76 Water Lane
Wilmslow
SK9 5BB

0844 8700 007 - www.axisped.co.uk

axis

client:

PELAGIC ENERGY

project:

LEGACY REVISED LAYOUT

drawing title:

GENERAL ARRANGEMENT

date: JANUARY 2023

drawing number:

2658-03-03

scale(s): 1:500@A3

drawn by:

SK

checked:

JM

status:

rev:

planning environment design