



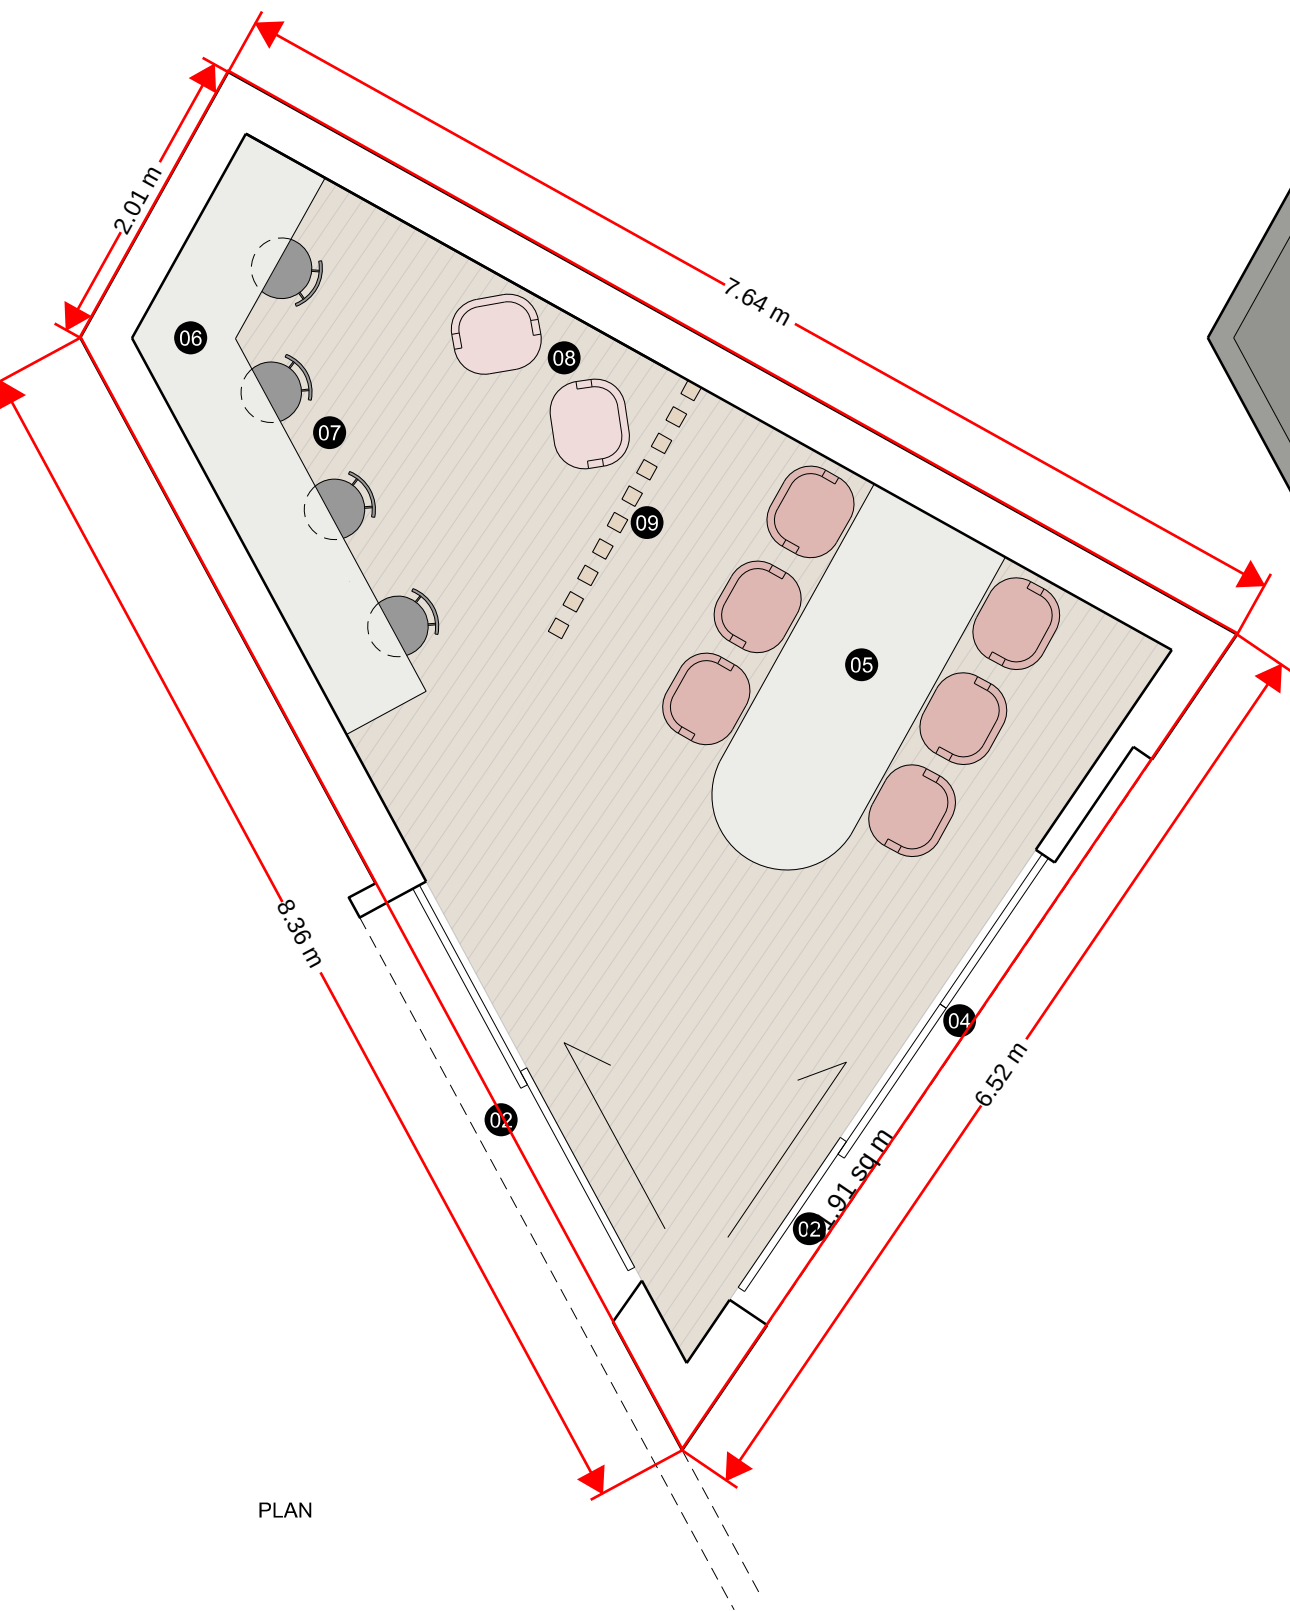

PLAN

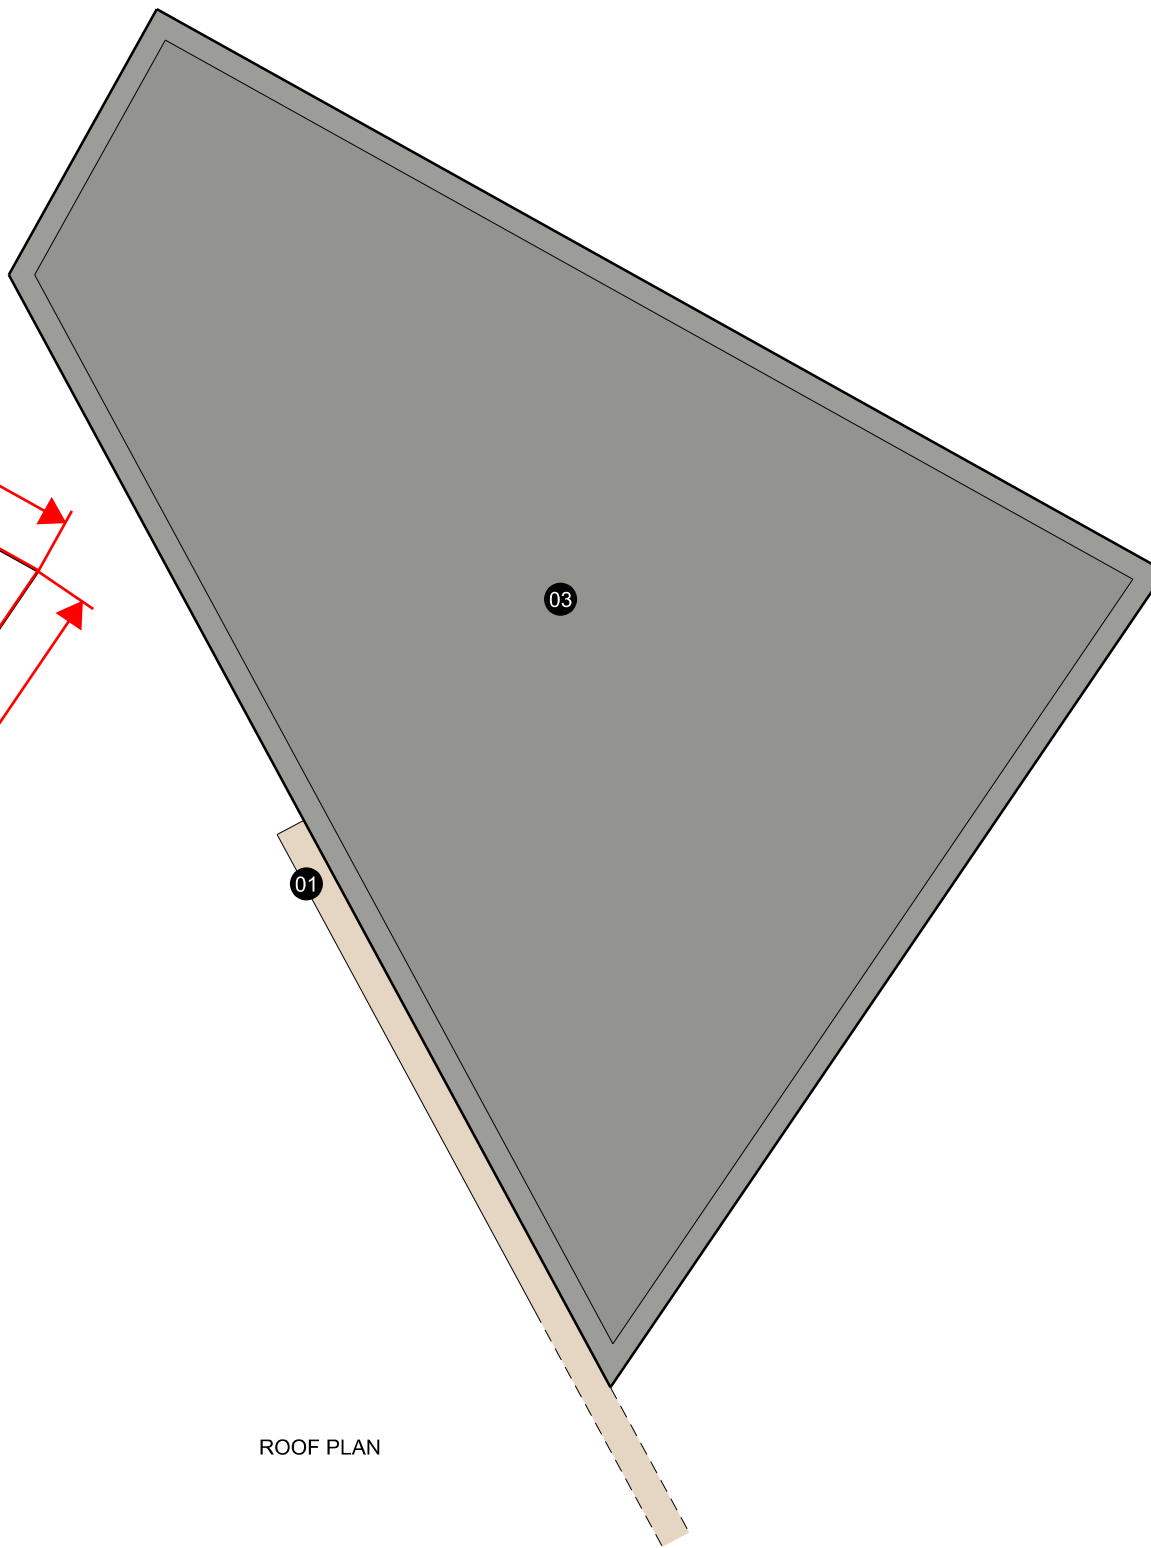

ROOF PLAN

KEY:

- 01 EXPOSED TIMBER STRUCTURE
- 02 GLAZED SLIDING DOOR
- 03 SINGLE PLY ROOF
- 04 FIXED GLAZED WINDOW PANEL
- 05 STUDY TABLE AND CHAIRS
- 06 WORK BENCH
- 07 HIGH LEVEL SEATING
- 08 CASUAL SEATING
- 09 SLATTED TIMBER SCREEN

P01	First Issue	22/03/2024	LM	JL
Revision		Date	By	Chk

Title: Proposed Pavilion Plan

Project: 23146_Snowdon Hall

Client: Student Roost

Stage: Planning

Reference: 23146-56T-P4-ZZZ-D-A-001

Status: S2

Revision: P01

56three
ARCHITECTS
0131 220 3003 | info@56three.com

Do not scale from this drawing
All dimensions to be checked on site. This drawing and its data are copyright of : 56three Architects Ltd, Registered office: 14 Alva Street, Edinburgh, EH2 4QG, Registered in Scotland SC060678. This drawing must not be used for any purpose other than for which it is intended.