





1 Existing_Location_Plan
1 : 1250

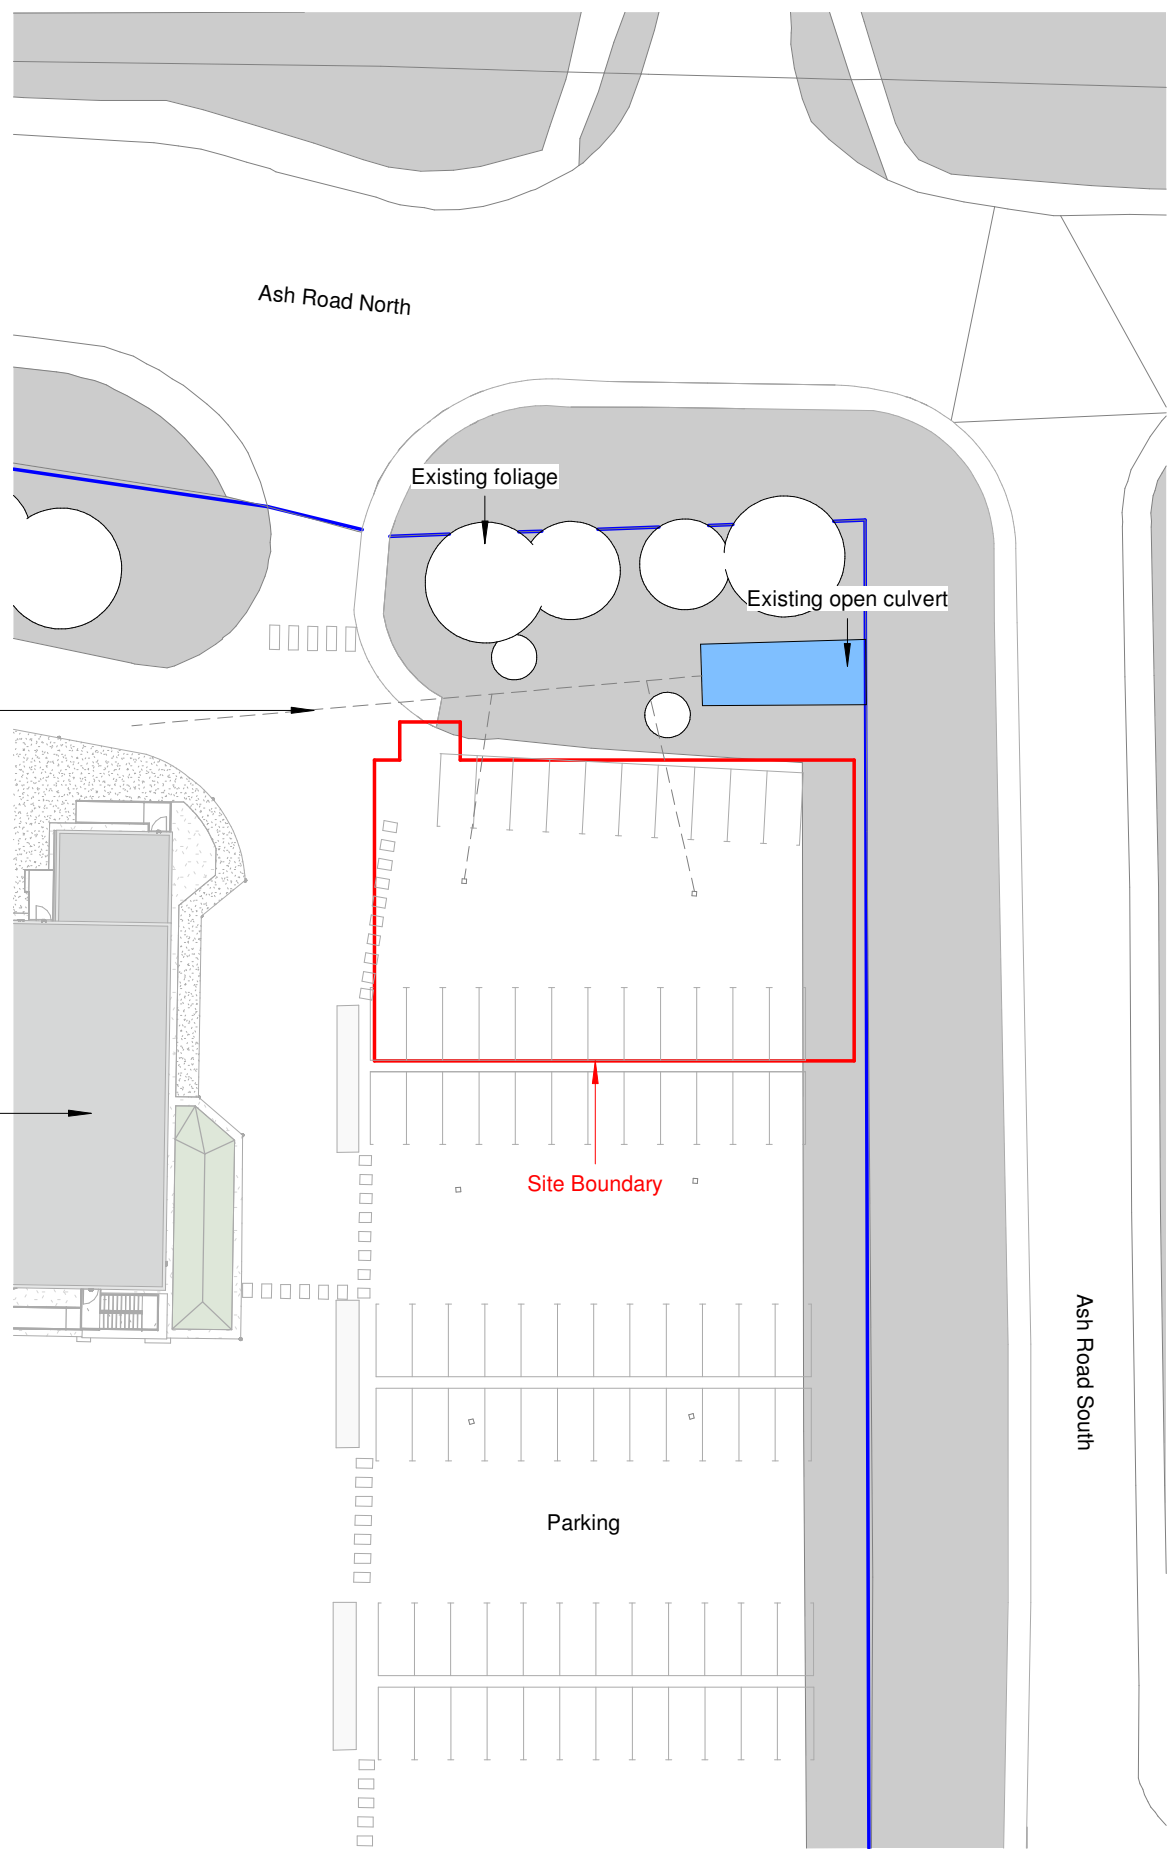

2 Existing_Site_Plan
1 : 500

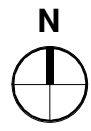

0m 25m 50m 75m 100m A1

VISUAL SCALE 1:1250 @ A1

Notes

Figured dimensions are to be used in all case.
Dimensions should not be scaled from drawing
All existing dimensions should be checked on site before commencement of the work.
Any discrepancies in dimensions should be clarified with the Architect prior to commencement of the work.
No deviation from this drawing will be permitted without the prior written consent of the Architect.
This drawing is to be read in conjunction with all the relevant Mechanical and Electrical drawings.
This drawing is to be read in conjunction with the relevant Structural Engineer's drawings, structural calculations and recommendations.
This drawing is to be read in conjunction with the relevant Fire Safety Strategy drawings

This drawing is copyright and to be returned to the architect on completion of the contract.

P1	Issued for planning	KB	PA	08/03/24
Rev.	Revision description	Drawn	Checked	Date



Lovelock Mitchell Architects
3 Stanley Street, Chester, CH1 2LS
Tel +44 (0) 1244 404321

e-mail: admin@lovelockmitchell.com
web: www.lovelockmitchell.com

Project
IPSEN - East Site Drug Product Facility
Land at Ash Road North, Wrexham, LL13 9JT

Title
Site_LocationPlan

LMA Project	Drawing number						Rev.
Project	Originator	Zone	Level	Type	Rev	DrawingNumber	
2227	IED	LMA	SB	XX	DR	A 1000	P1