


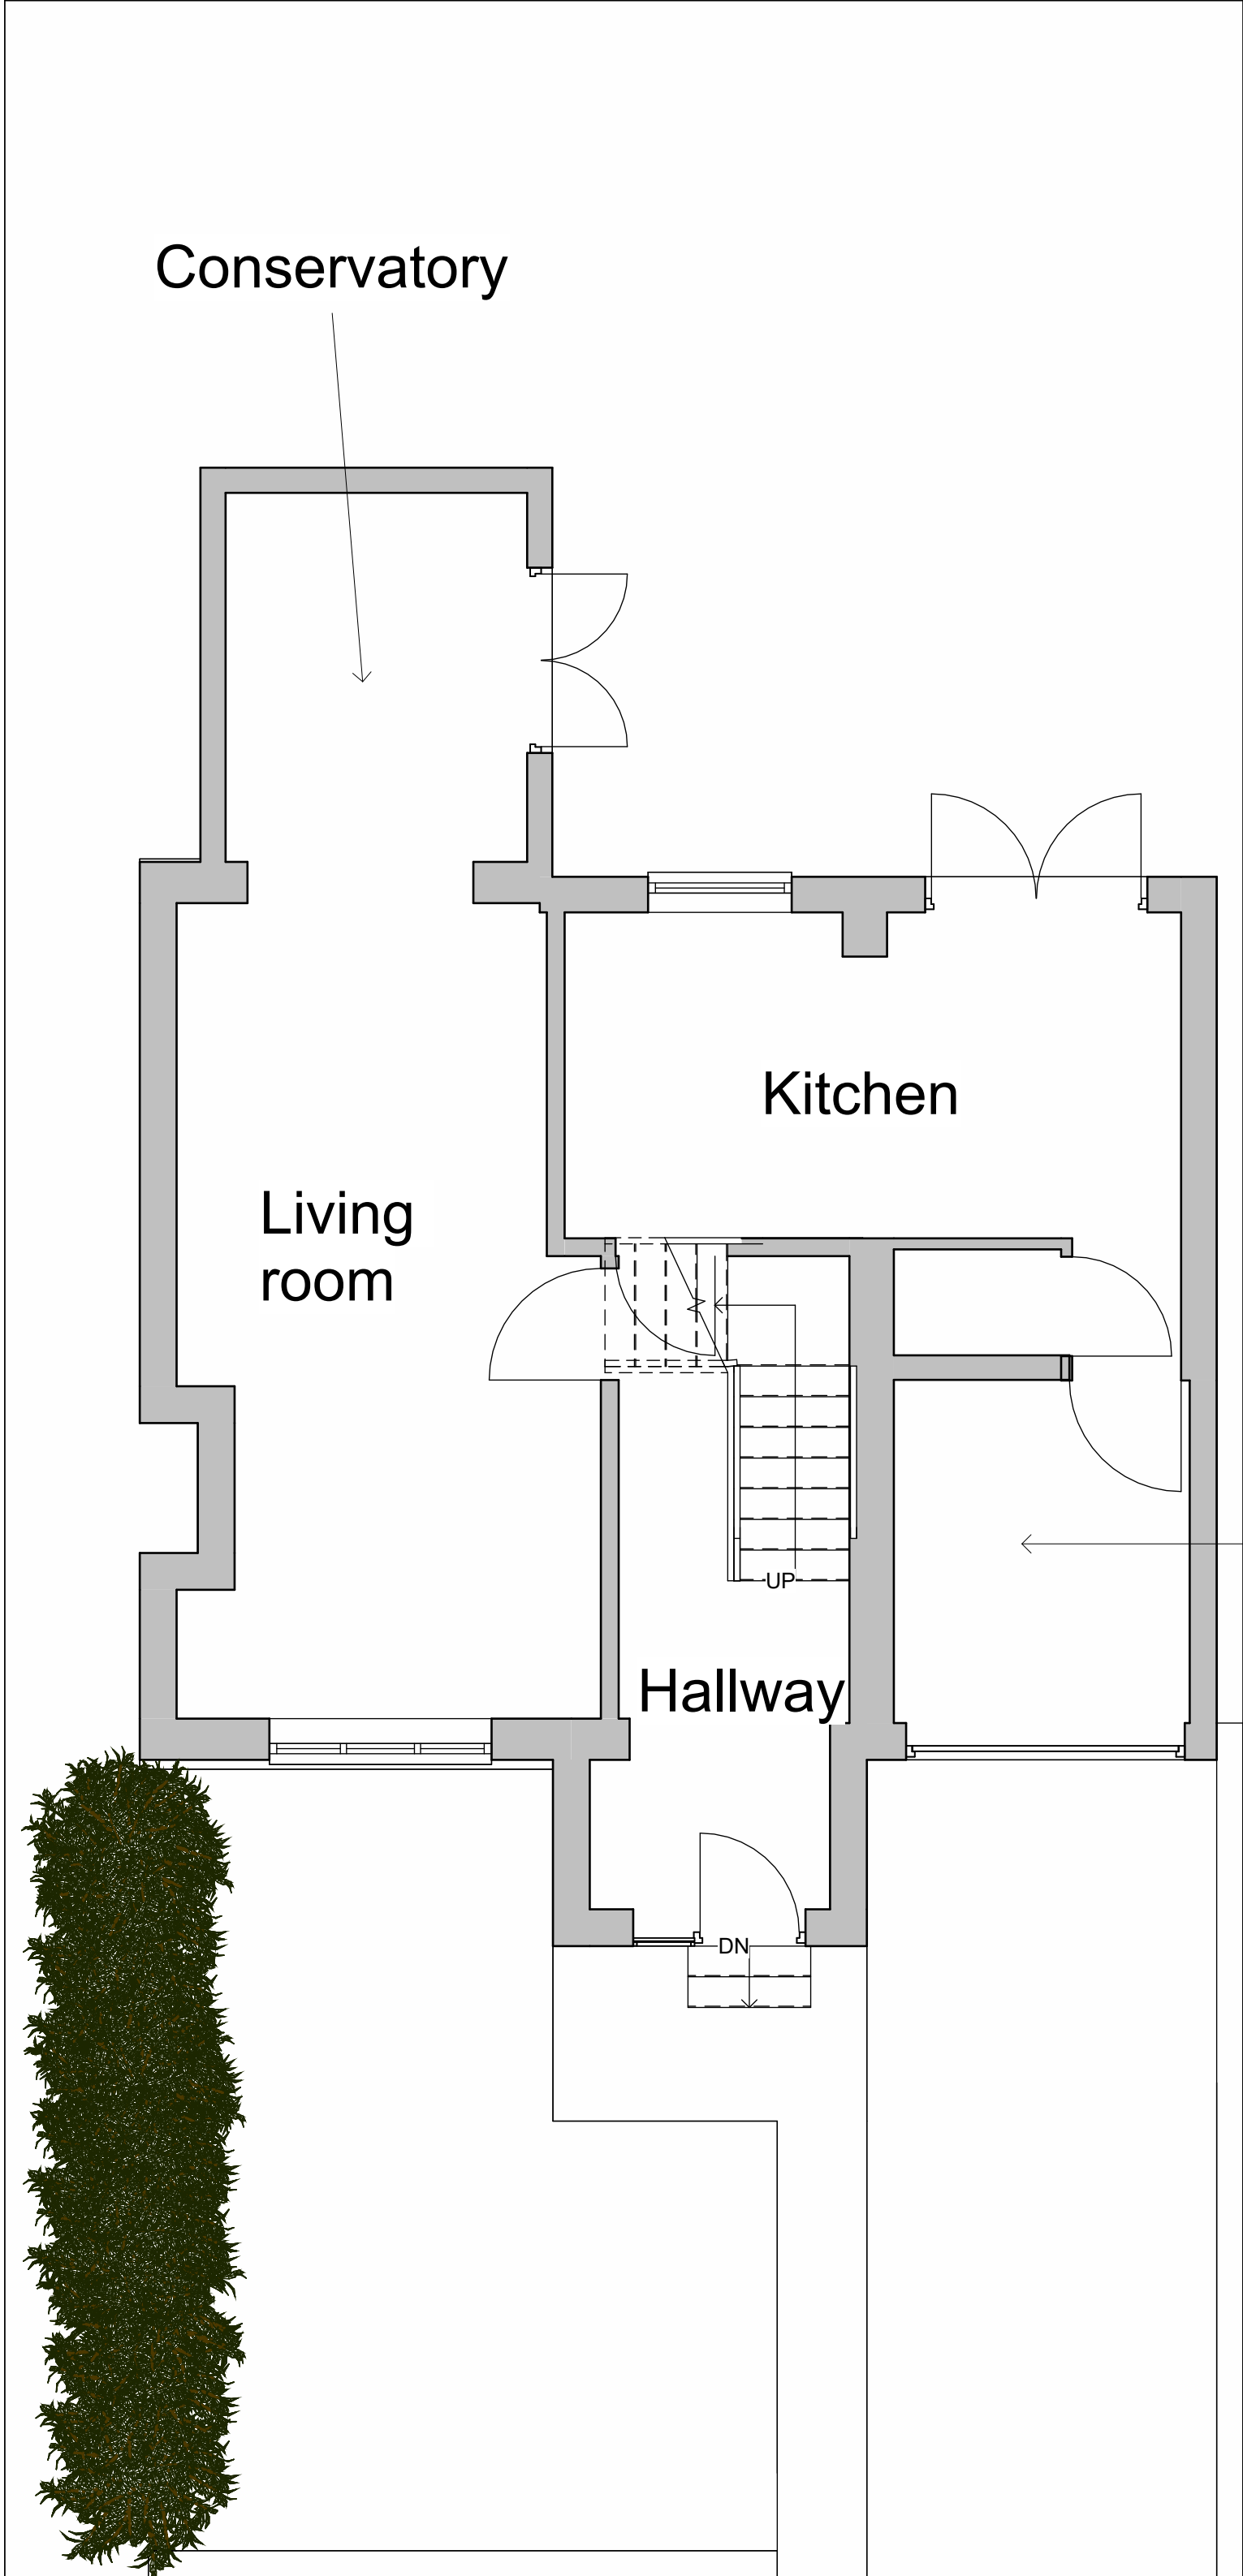

1 Level 0 Original
1 : 50

2 3D

3 3D 2

Rev	Description	Date

CODE	SUITABILITY DESCRIPTION
STATUS	PURPOSE OF ISSUE



AUTODESK
www.autodesk.com/revit

PROJECT
Ryans Extention

TITLE
Original

CLIENT Owner		
DRAWN BY Author	CHECKED BY Checker	DATE 01/23/07
SCALE (@ A1) 1 : 50		PROJECT NUMBER Project Number
DRAWING NUMBER A100		REV