



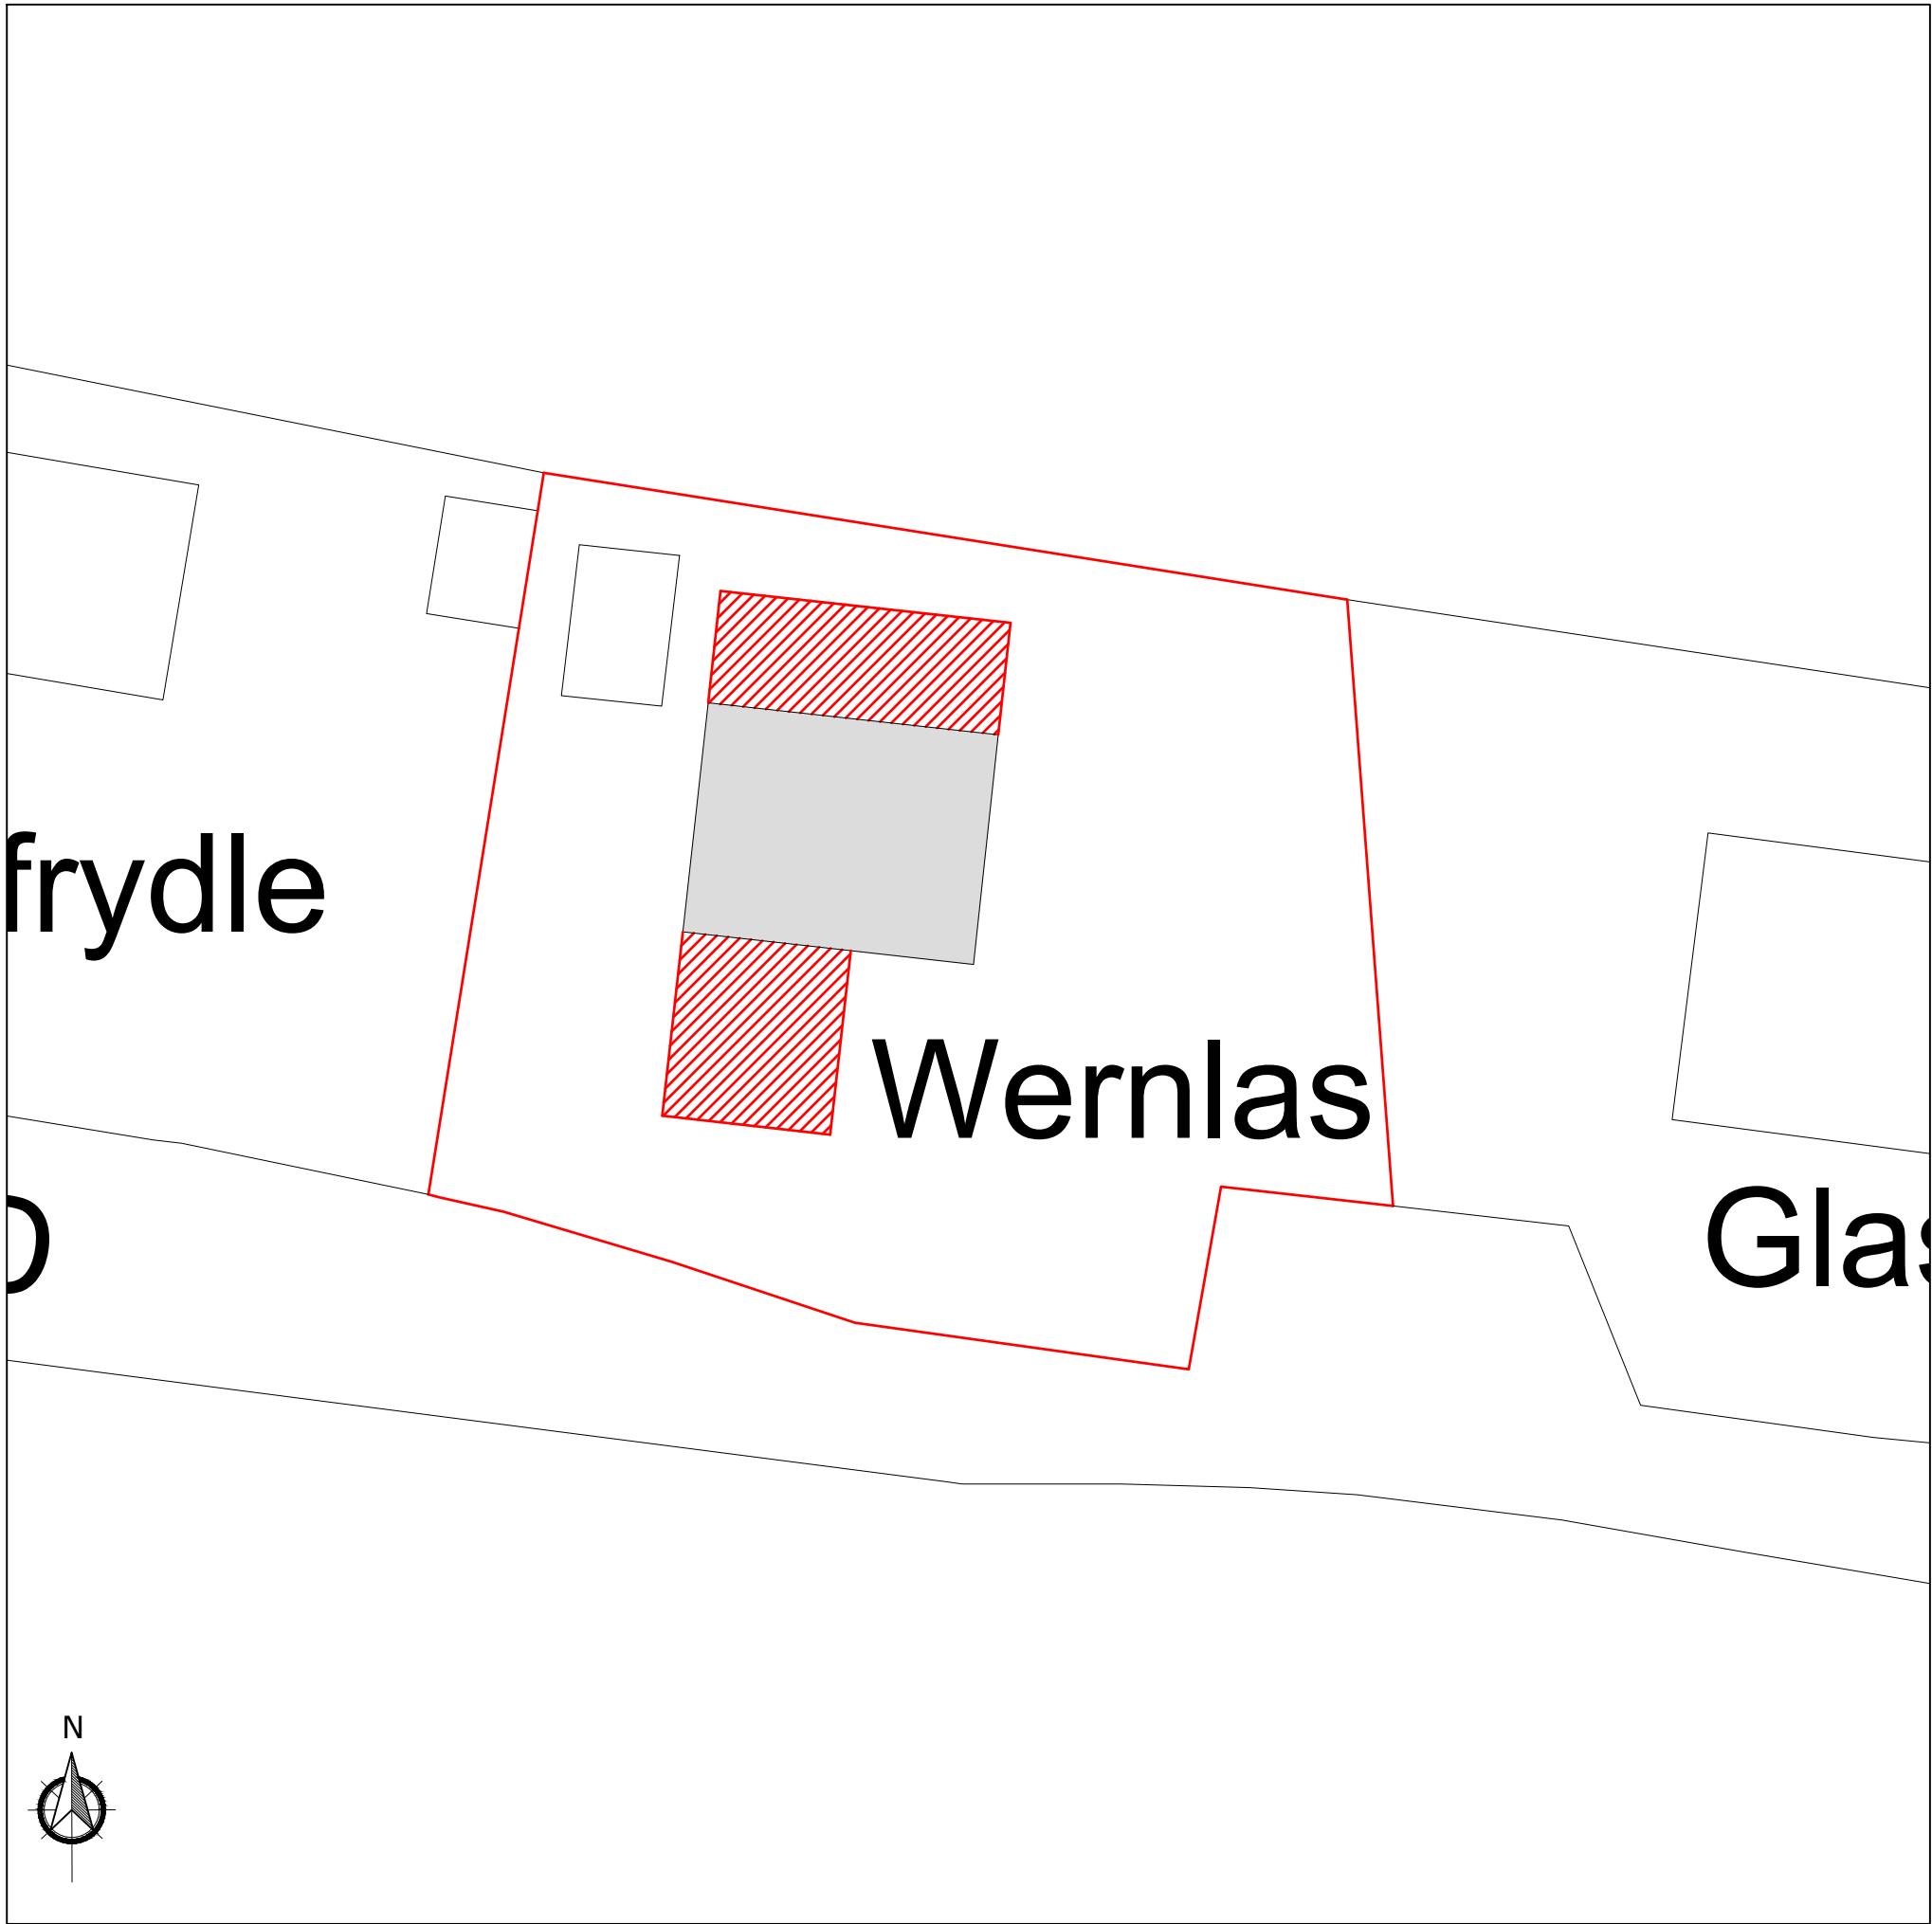

Block Plan 1:200

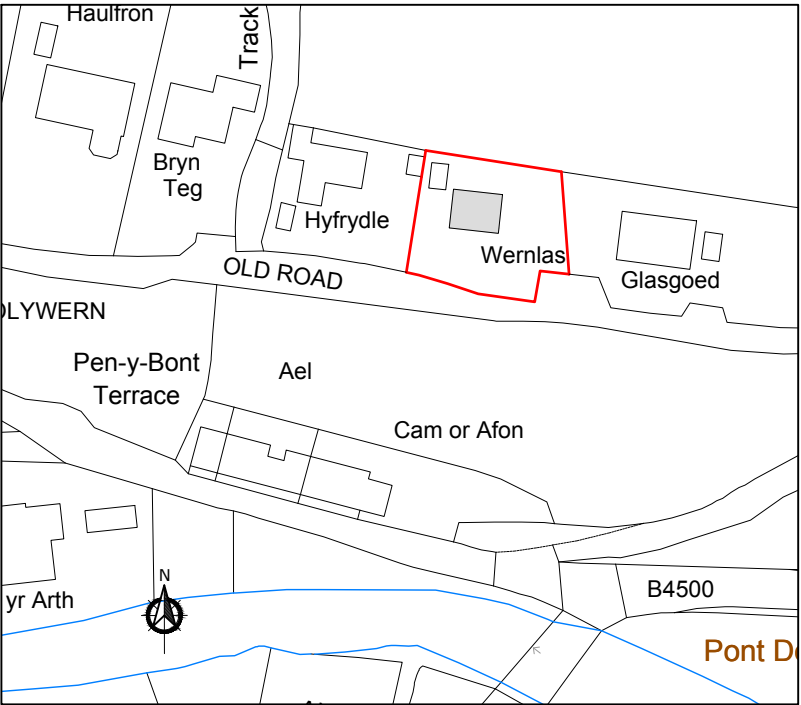

Location Plan 1:1250

|   |                             |  |  |
|---|-----------------------------|--|--|
| LHG PROJECTS LTD<br>Architectural Design & Surveying<br>M: 07941 889 509<br>E: lhgprojects@gmail.com |                             |  |  |
| PROJECT<br>Wernlas, Old Road, Dolywern                                                               |                             |  |  |
| DRAWING TITLE<br>Location & Block Plan                                                               |                             |  |  |
| DATE<br>16/01/24                                                                                     | SCALE<br>As indicated at A3 |  |  |
| DRAWING NUMBER<br>1116.000                                                                           | REVISION NO.                |  |  |