



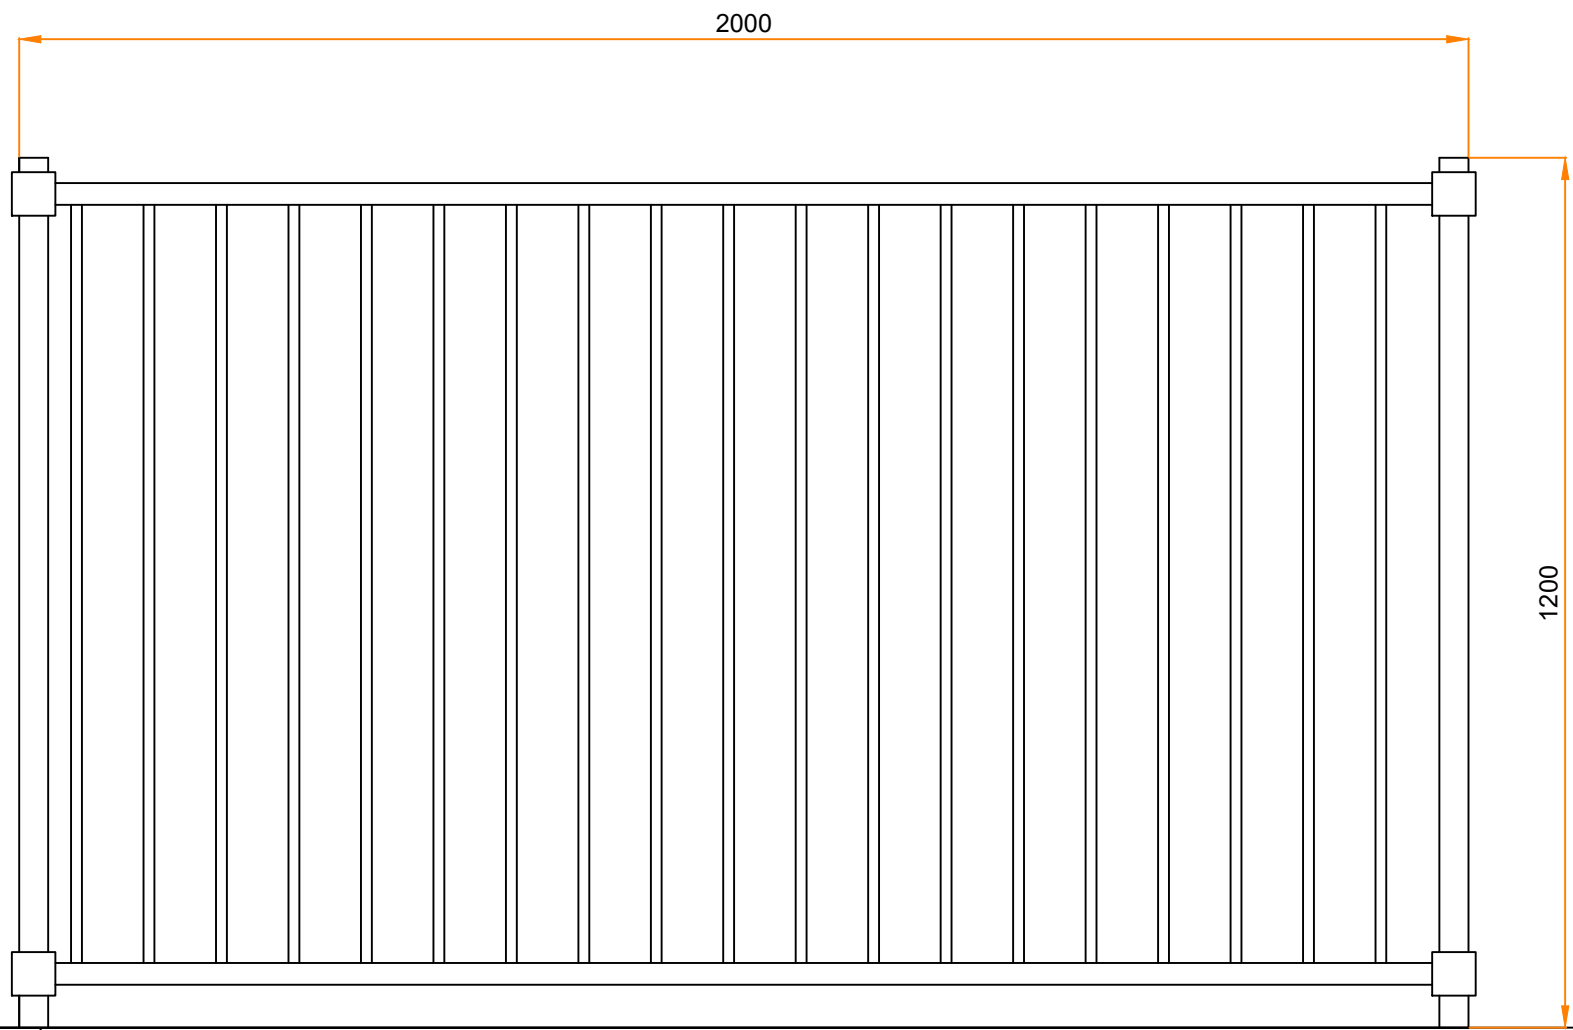

Typical section of the existing fence.

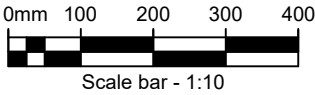

FOR COMMENT

- Notes:
- 1. Do not scale from this drawing.
 - 2. All dimensions are in millimetres unless otherwise shown.

A	08/12/2023	Outline Design		DA	
Rev	Date	Description		Sig	Check
Revisions:					



Project:		Chirk Railings	
Drawing Title: Shropshire Union Canal Chrik Exisitng Viewing Area Fence Section Detail			
Original Size:		Project Number: P12222	
Drawn By: DA		Checked By:	
Drg Scale (A3) 1:10		Date: 08/12/23	
Status:		Rev. P01	
Drg. No. P12222-CRT-LA-059-004-DR-C-0006			