




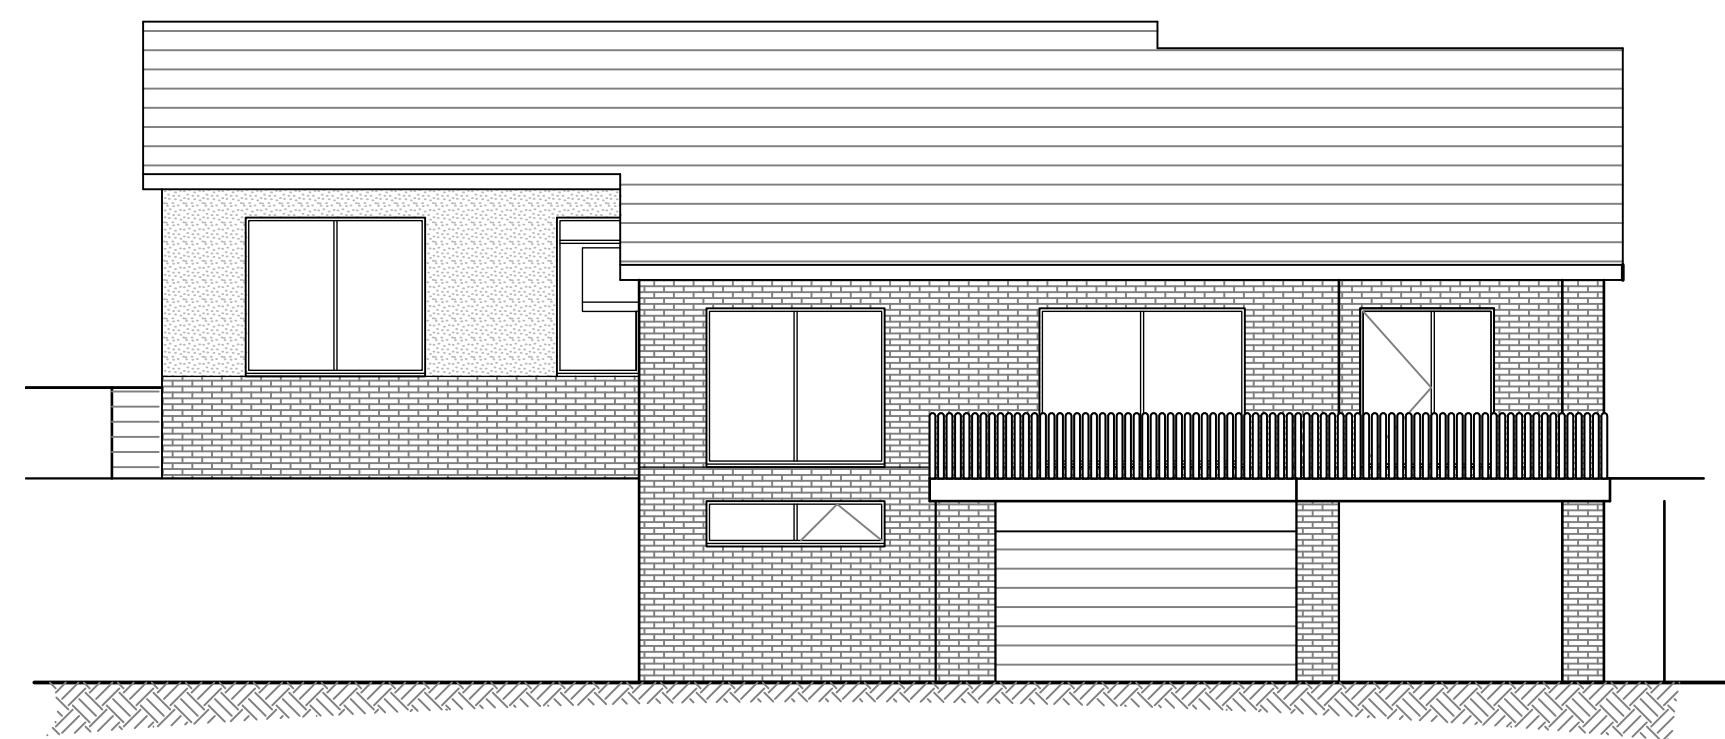


Elevation A
Scale 1:50

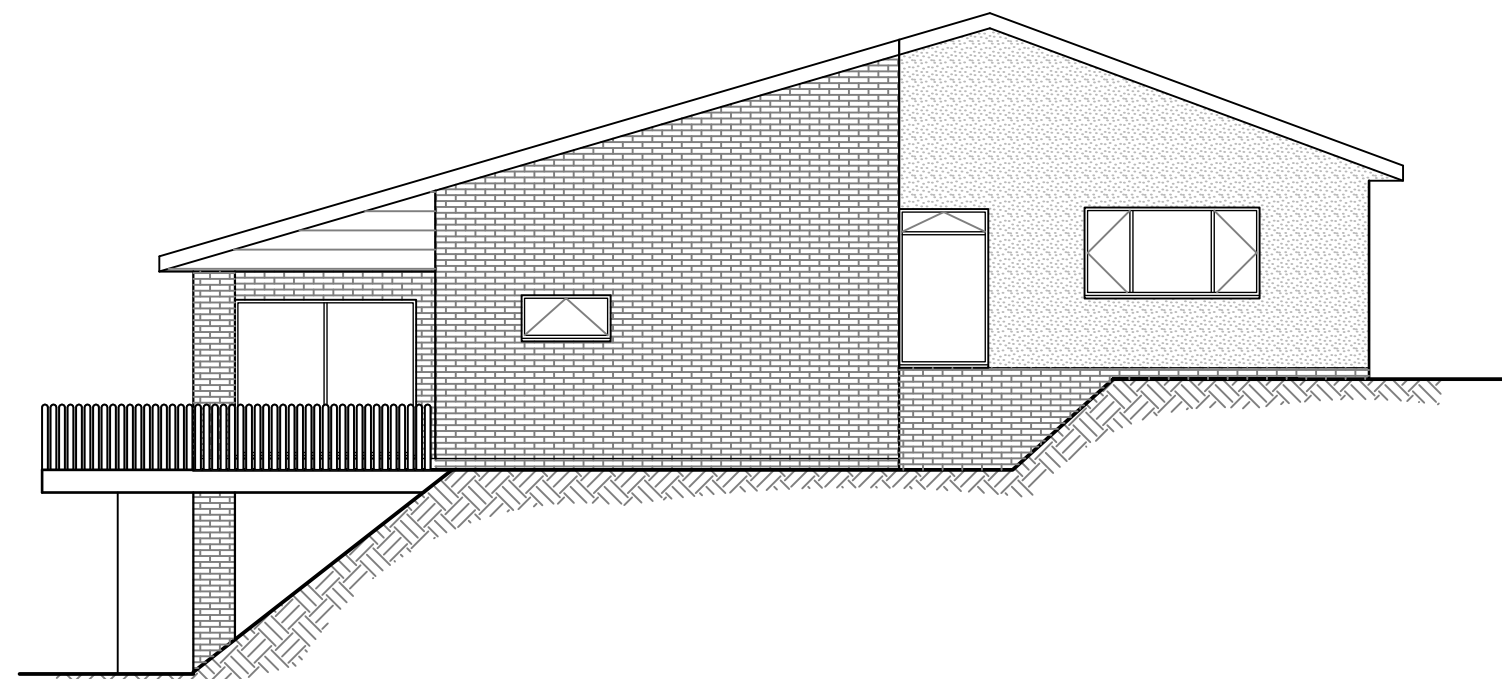

Elevation B
Scale 1:50

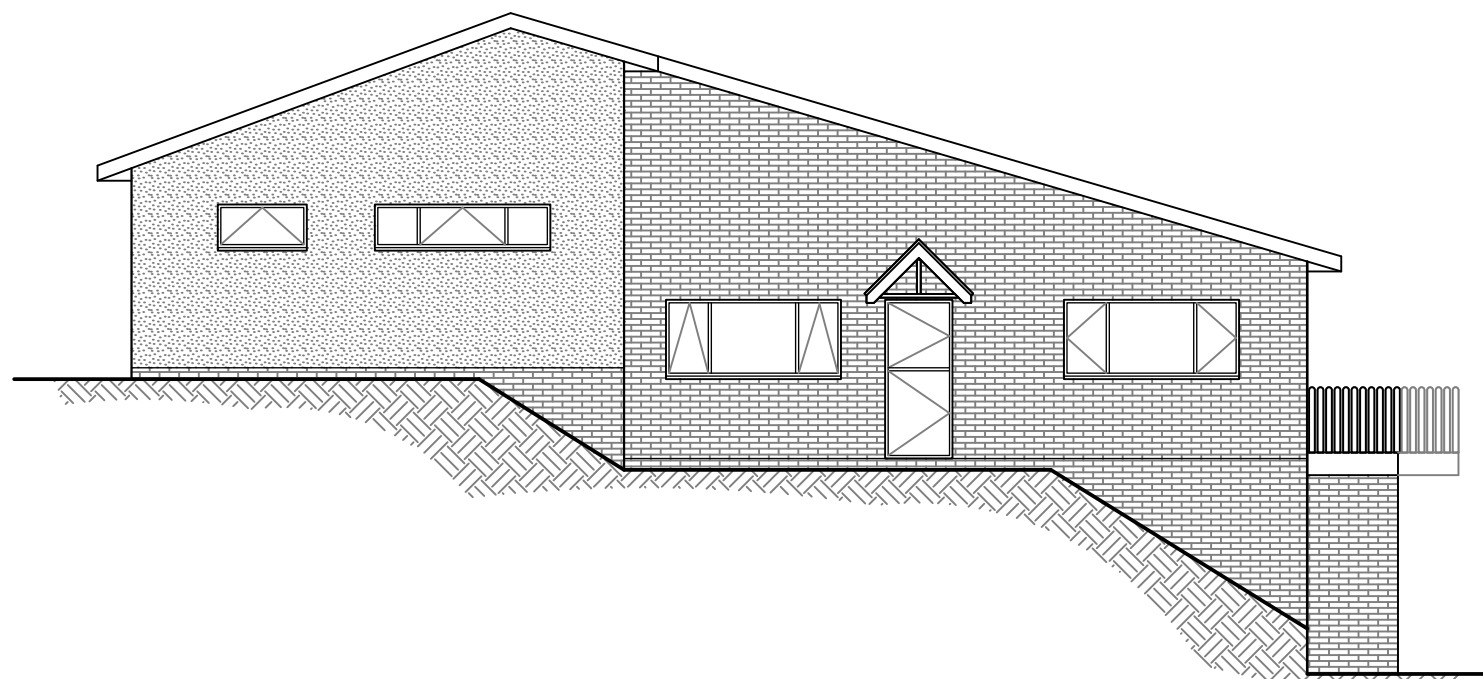

Elevation C
Scale 1:50

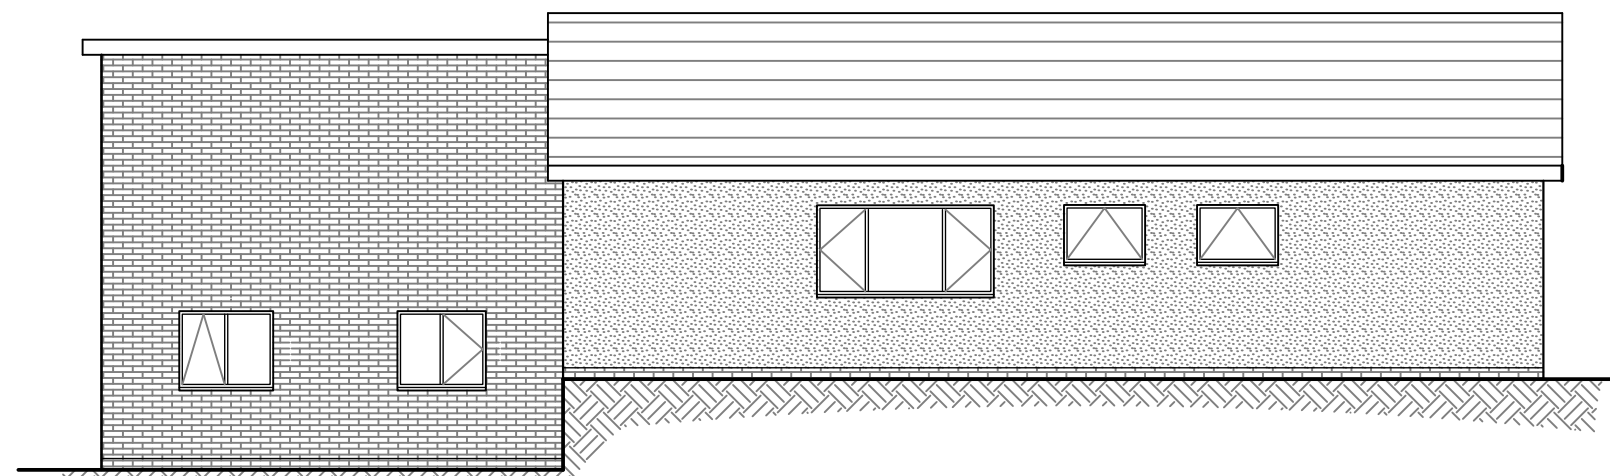


Elevation D
Scale 1:50

Elevation C

Elevation B

Elevation D

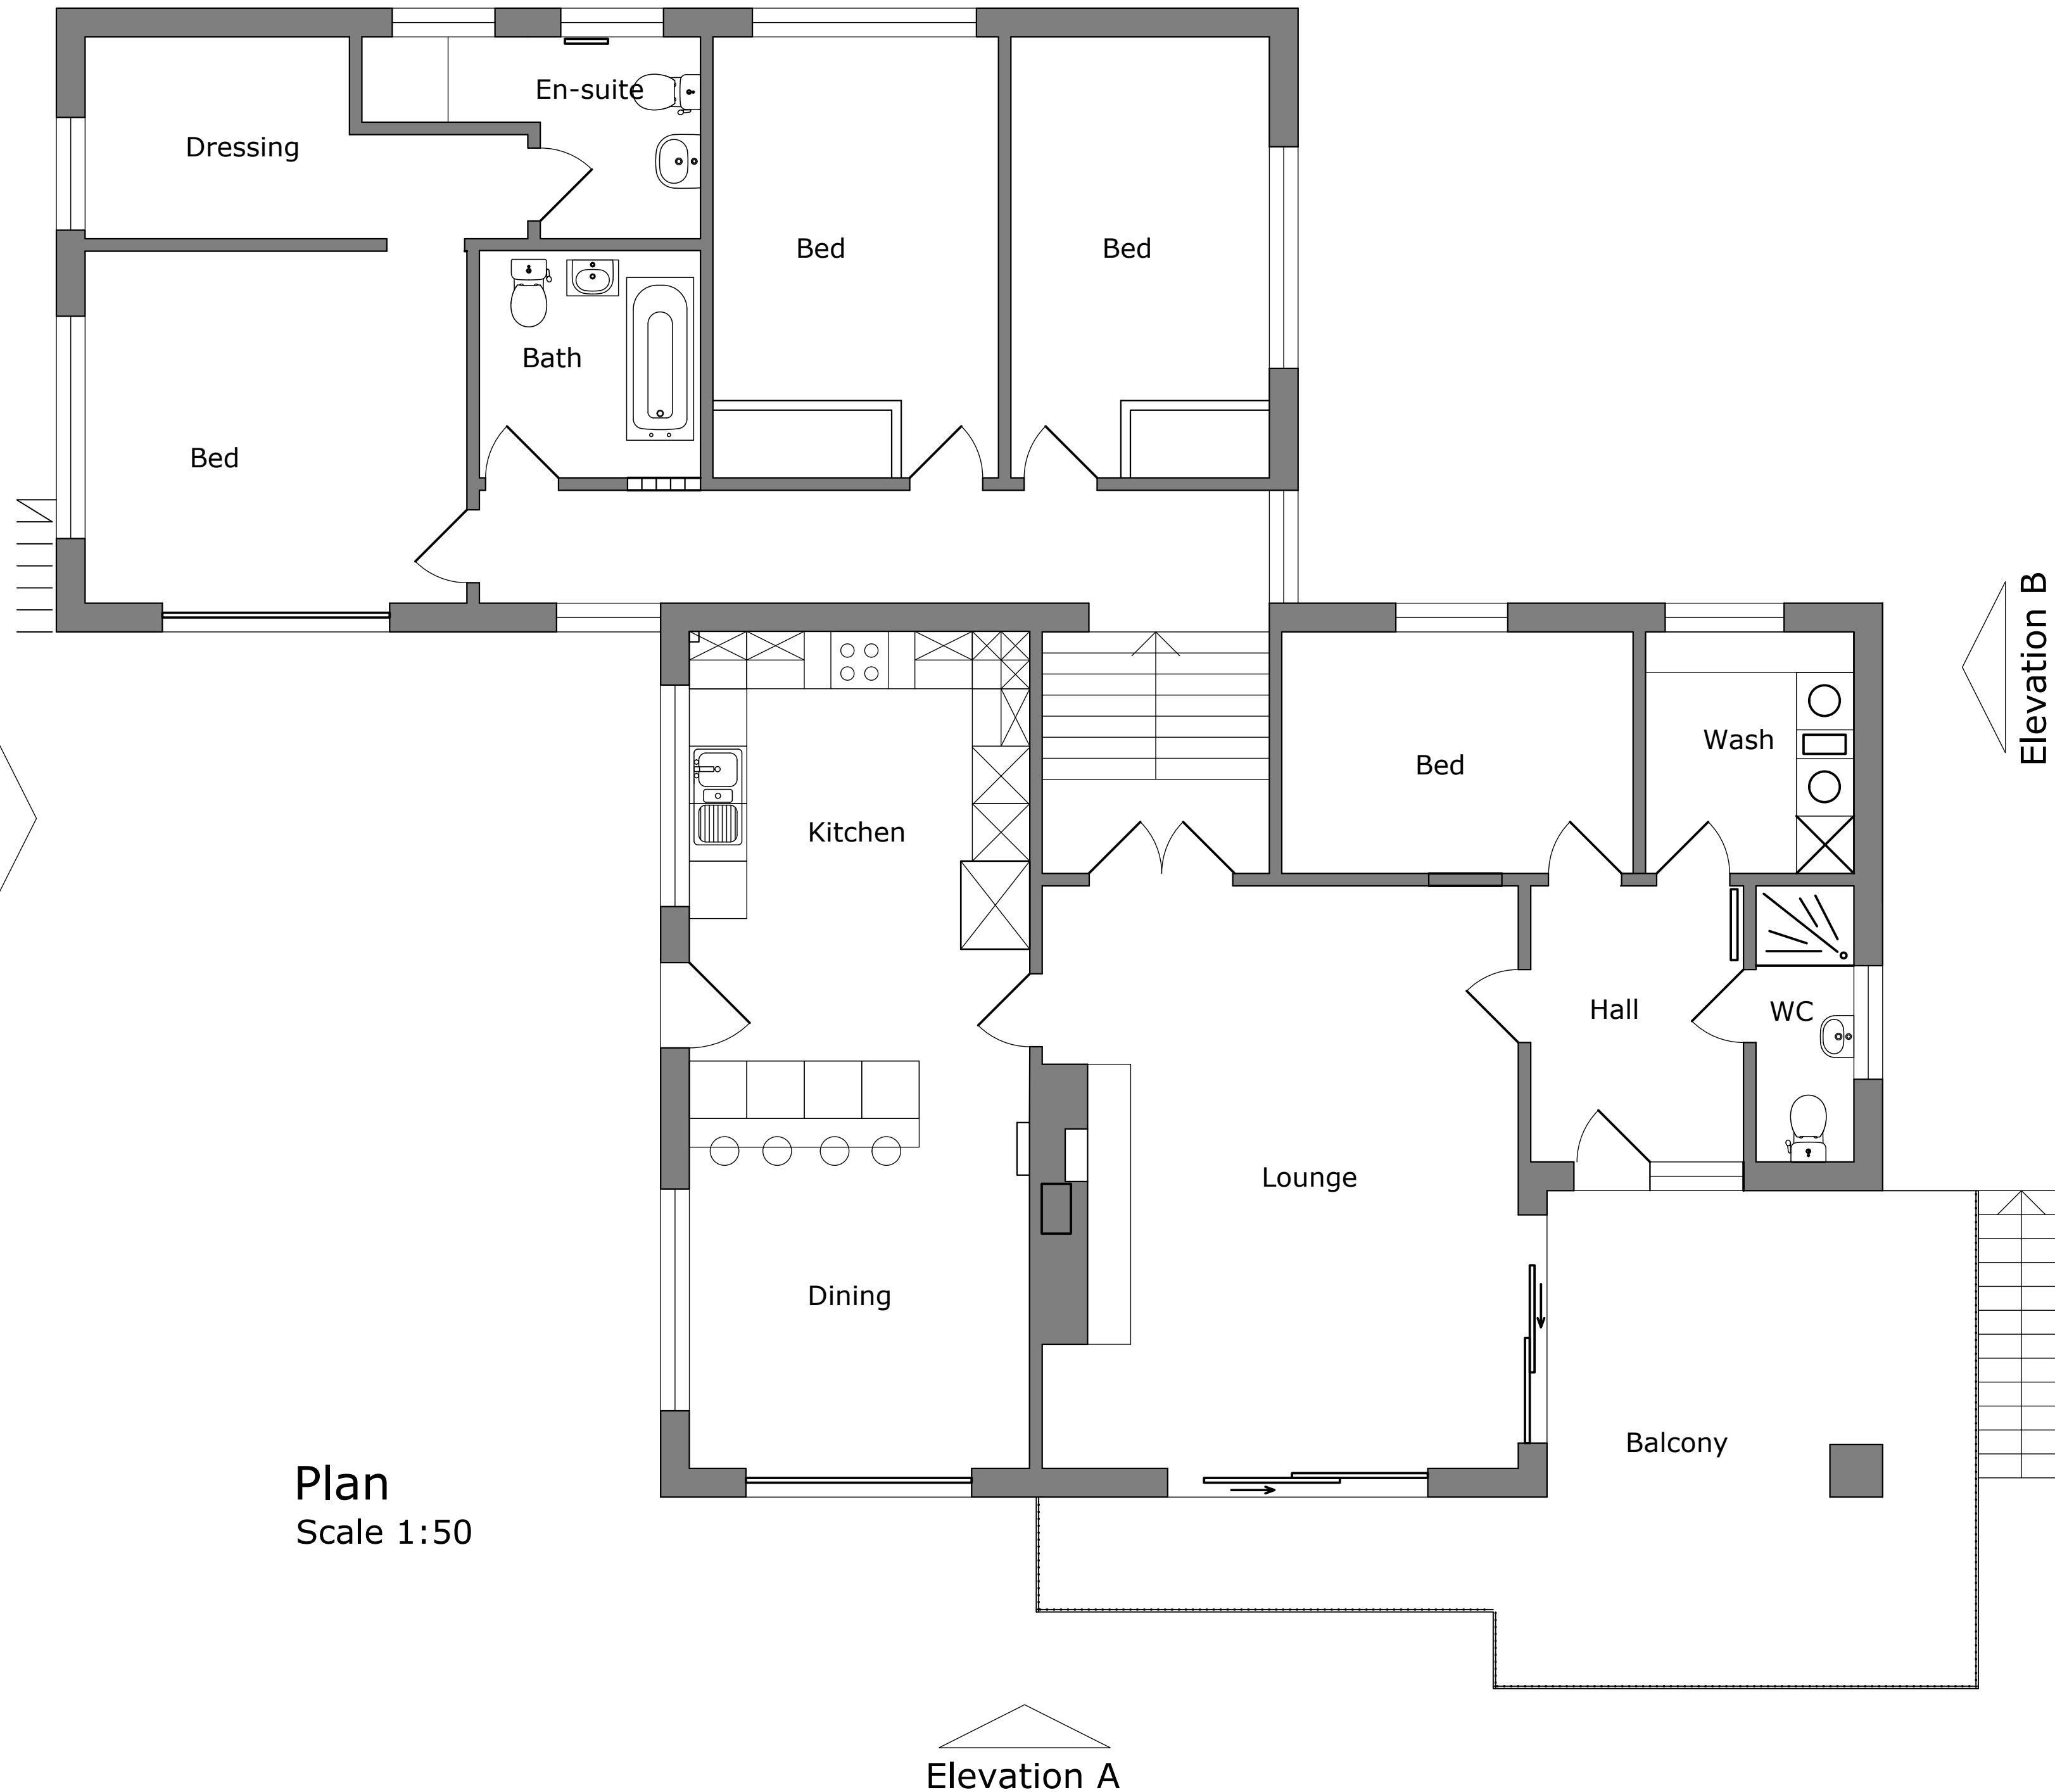

Plan
Scale 1:50

The Contractor must check all dimensions on site before commencing setting out works. Any discrepancies are to be reported immediately.
DO NOT PROCEED IN THE EVENT OF A DISCREPANCY.
DO NOT SCALE FROM THE PRINTS.

Planning Drawing

15/04/2024
Drawing Revisions

Project		
The Bungalow Nant Road Bwlchgwyn		

Drawing Title		
Plans and Elevations As Existing		

	Drawing Number	Revision
	BUNG-01	-
Scale	As Shown @ A1	Date Apr 2024
DO NOT SCALE		COPYRIGHT RESERVED