


Canal Cottage

Approval

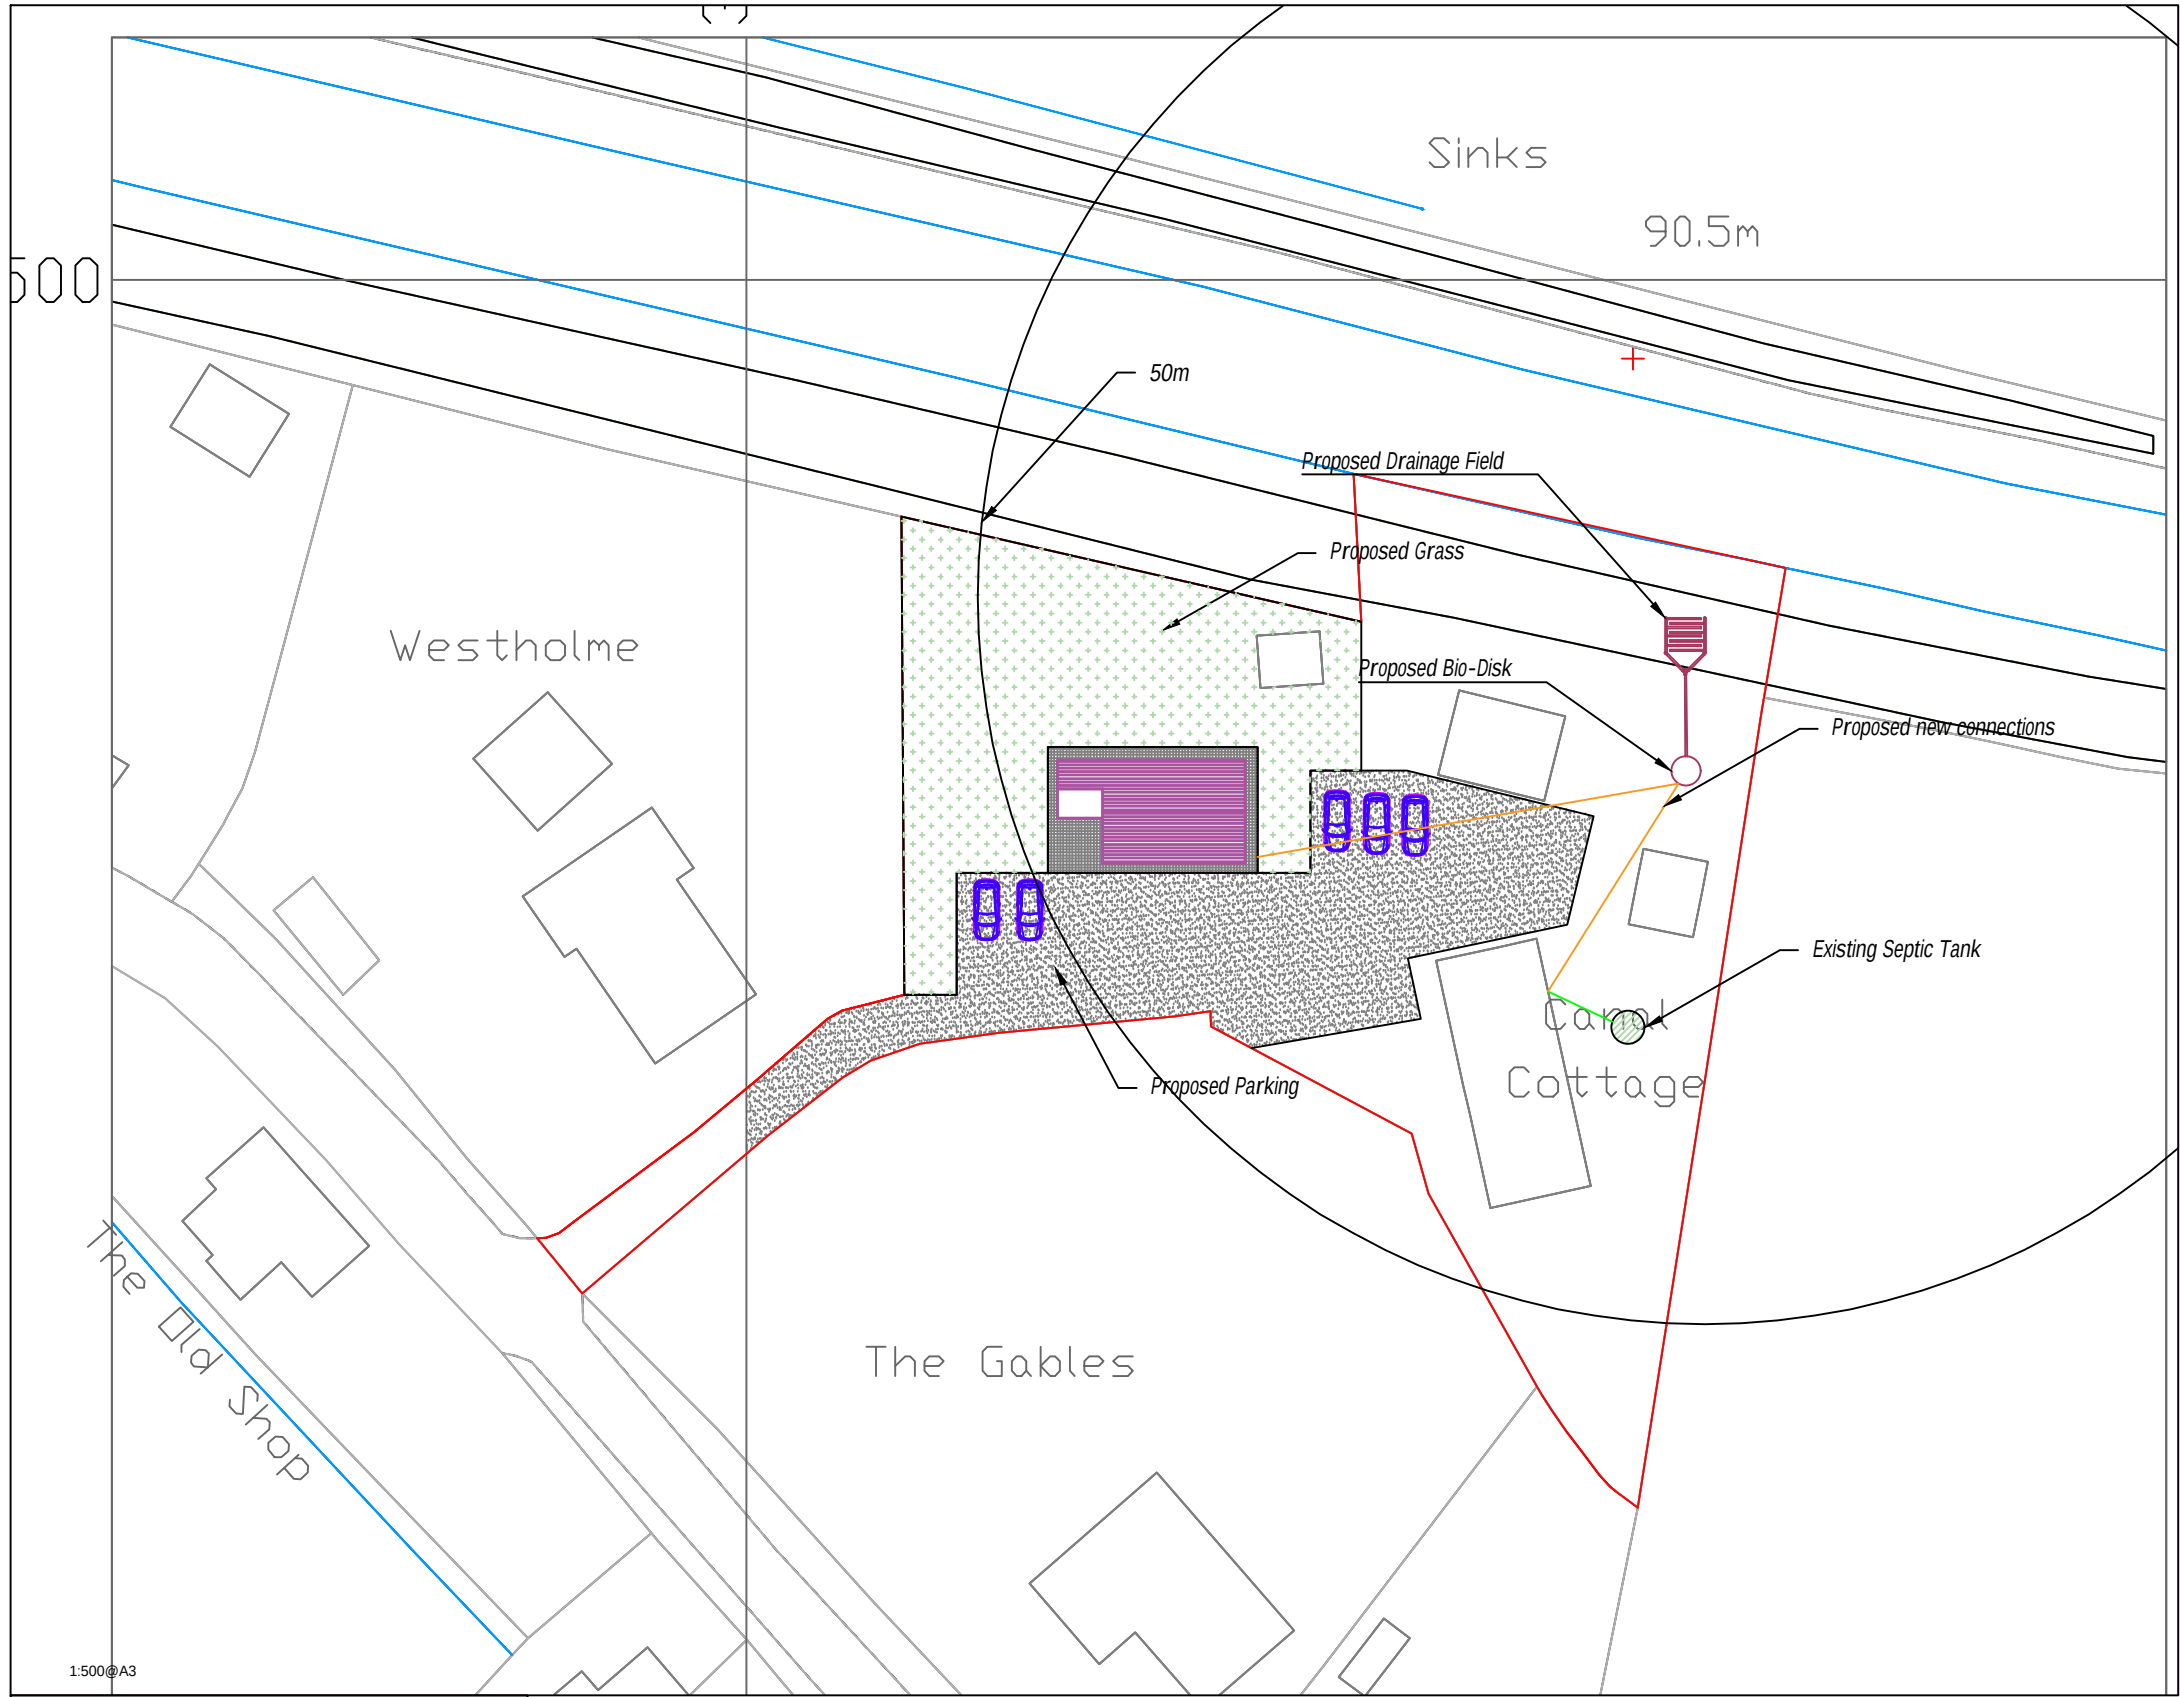

1:500@A3
© Crown Copyright and Database Rights 2018 OS 100047474

NOTES:

this drawing is the copyright of EMS DESIGN and must not be reproduced in whole or part or used for the execution of works without their permission.

all dimensions to be checked on site prior to commencement of construction works and the architect notified of any discrepancy.

figured dimensions are to be used in preference to scaled dimensions.

no deviation from this drawing will be permitted without prior consent of the architect.

all drawings are prepared subject to a full measured and structural survey of the buildings and site.

all structural work is subject to the appointment of a structural engineer to confirm and agree the structural proposals.

Revision

DRAWING ISSUED AS:

Preliminary

For Approval (see (a))

For Construction

APPROVAL

We the purchasers confirm that this drawing is a correct interpretation of the project requirements and that all details are correct.

Approved By:-

Date:-



CLIENT
Mr C Davey

PROJECT
Log Cabin / Garden Room

DRAWING
Location and Plot Plan Bio-Disk and Drainage Field

STATUS
Approval

SCALE
1:1250@A3
1:500@A3

DRAWN BY
R Metcalfe

DRAWING NO.
CD-100-002

DATE
25/05/24

REV

e-mail: emsdesign@live.co.uk
Tel: 01891854355