


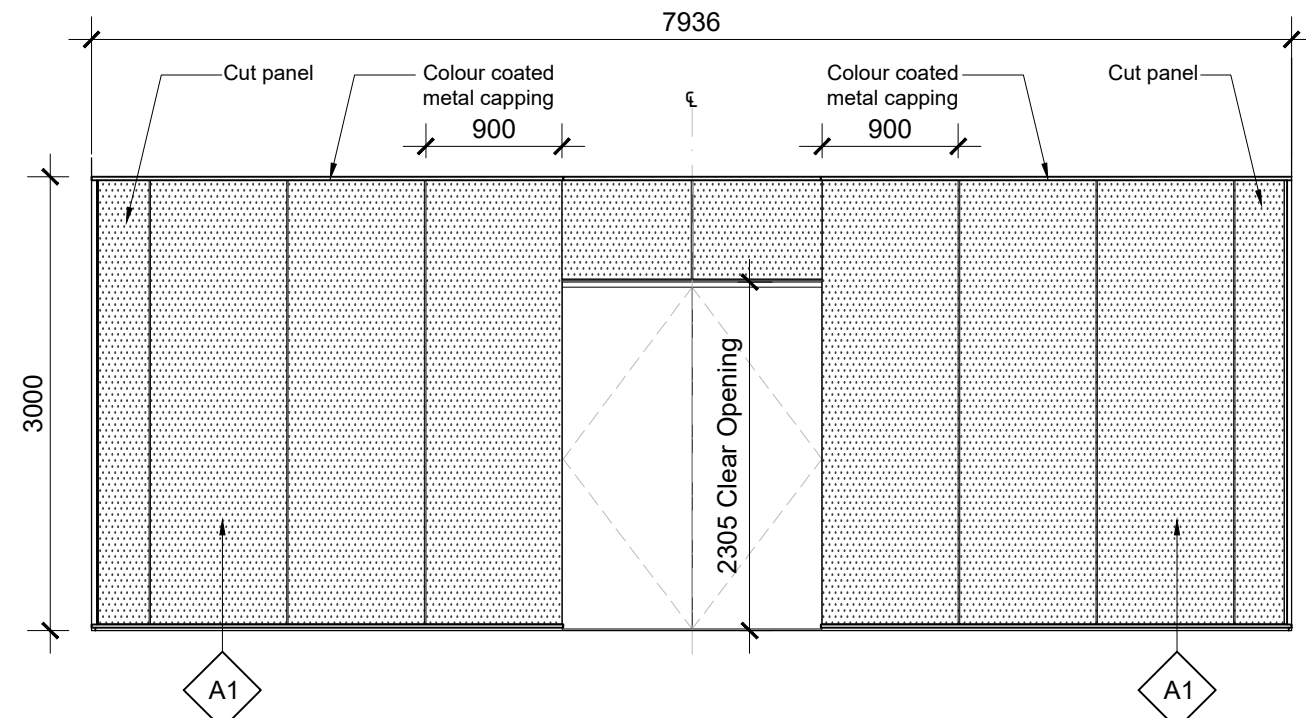


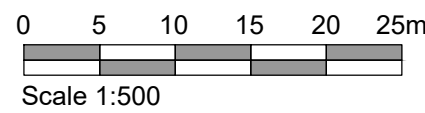


ELEVATION A
SCALE - 1:50

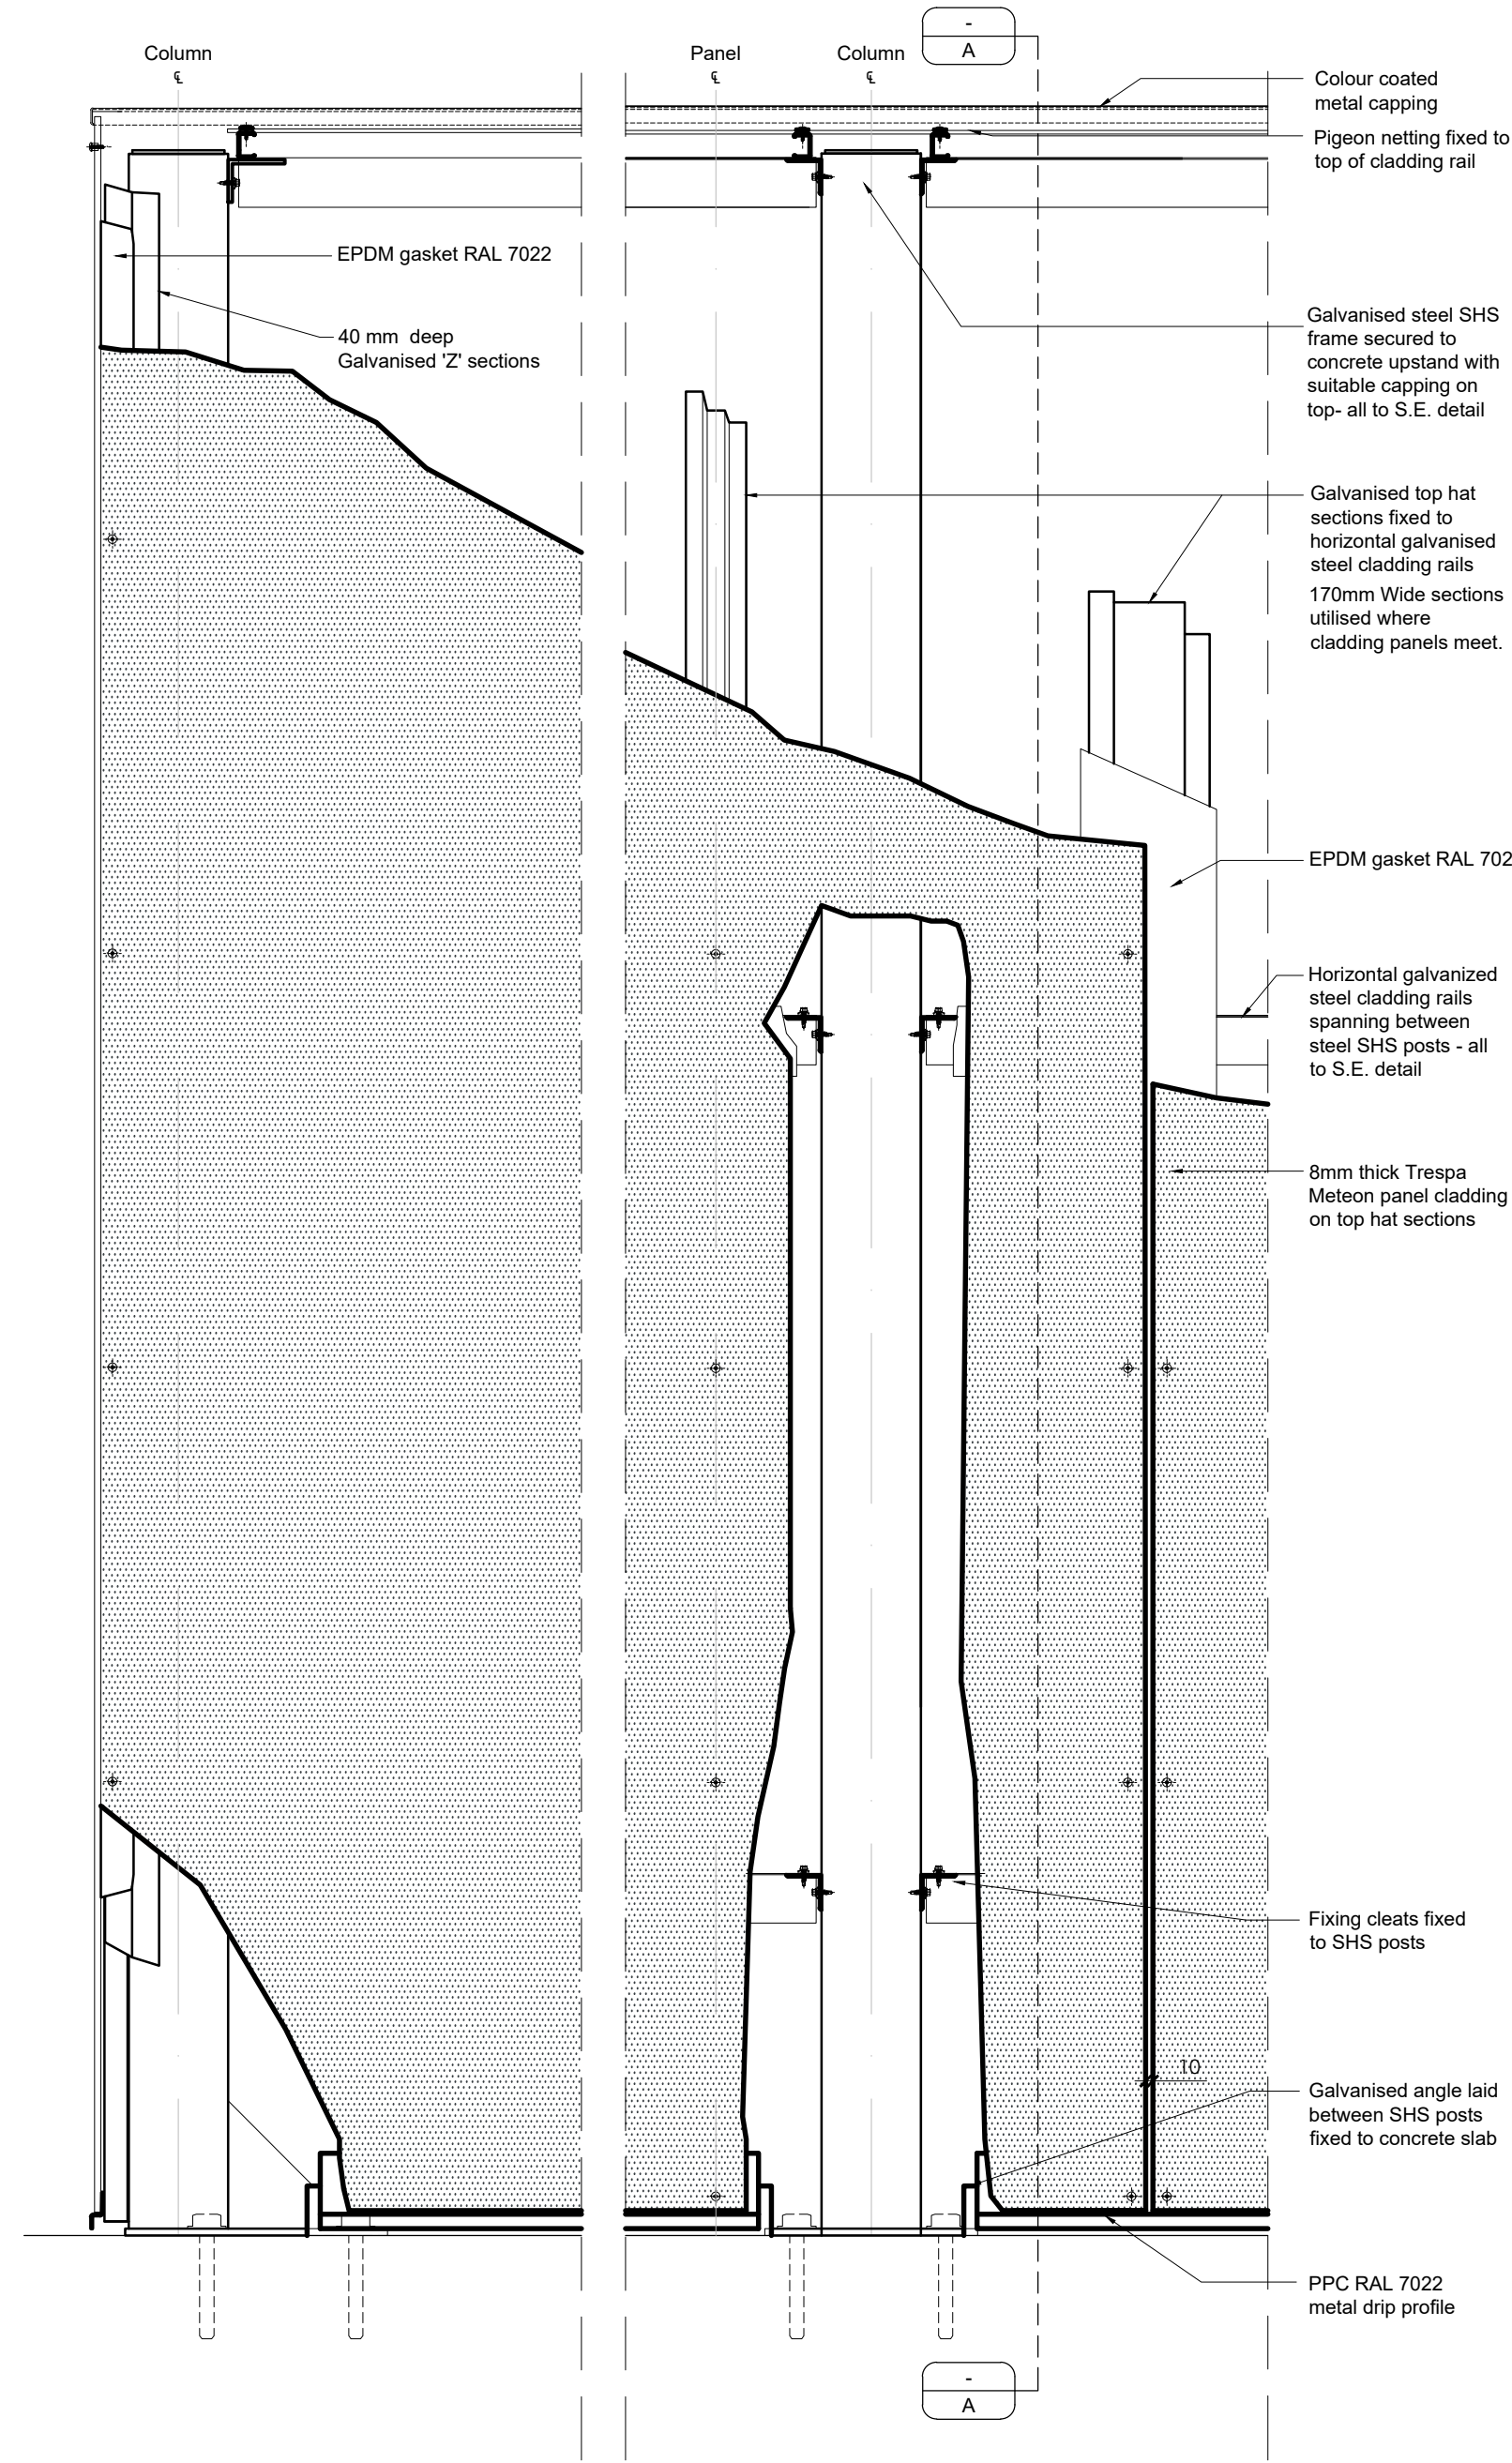


SECTIONAL ELEVATION
SCALE - 1:10

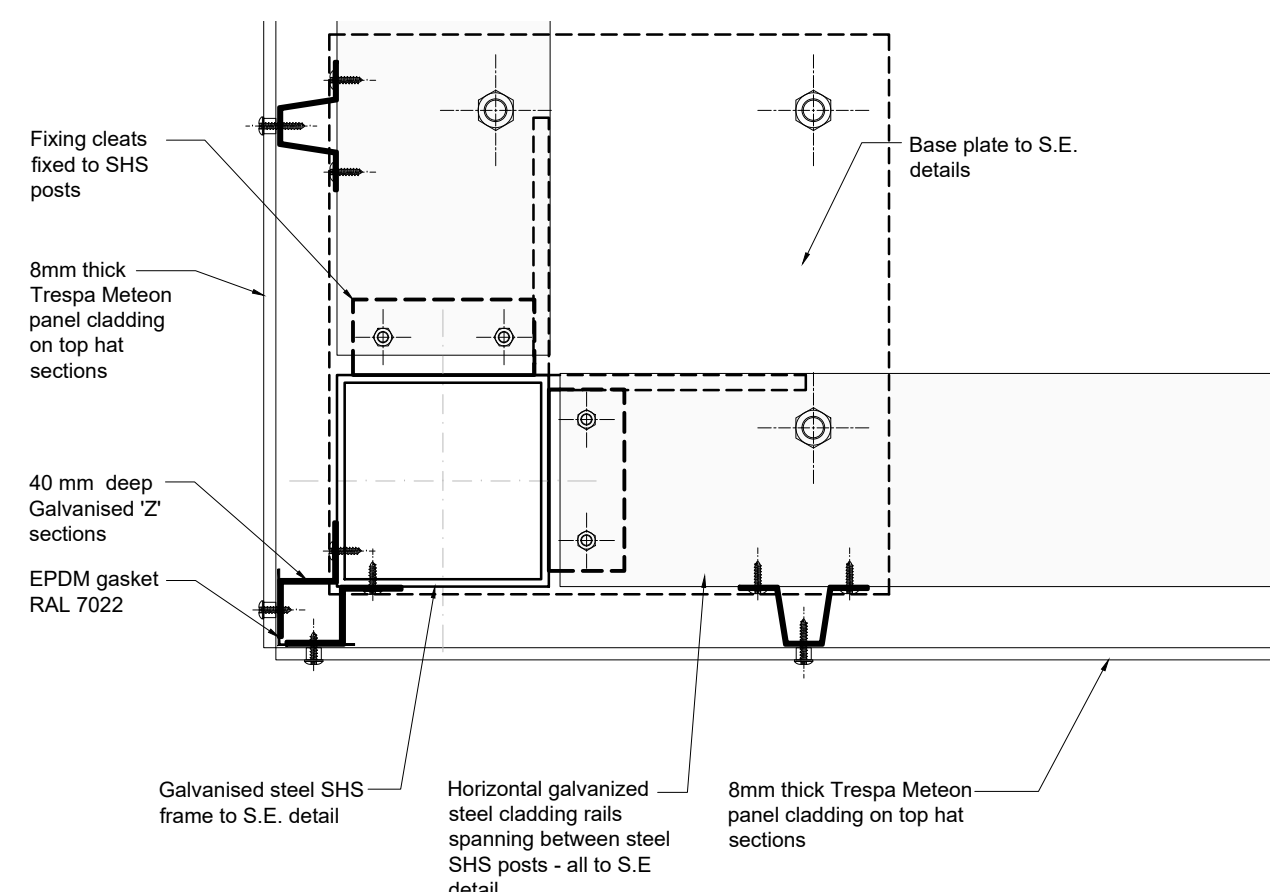

DETAIL A
SCALE 1:5

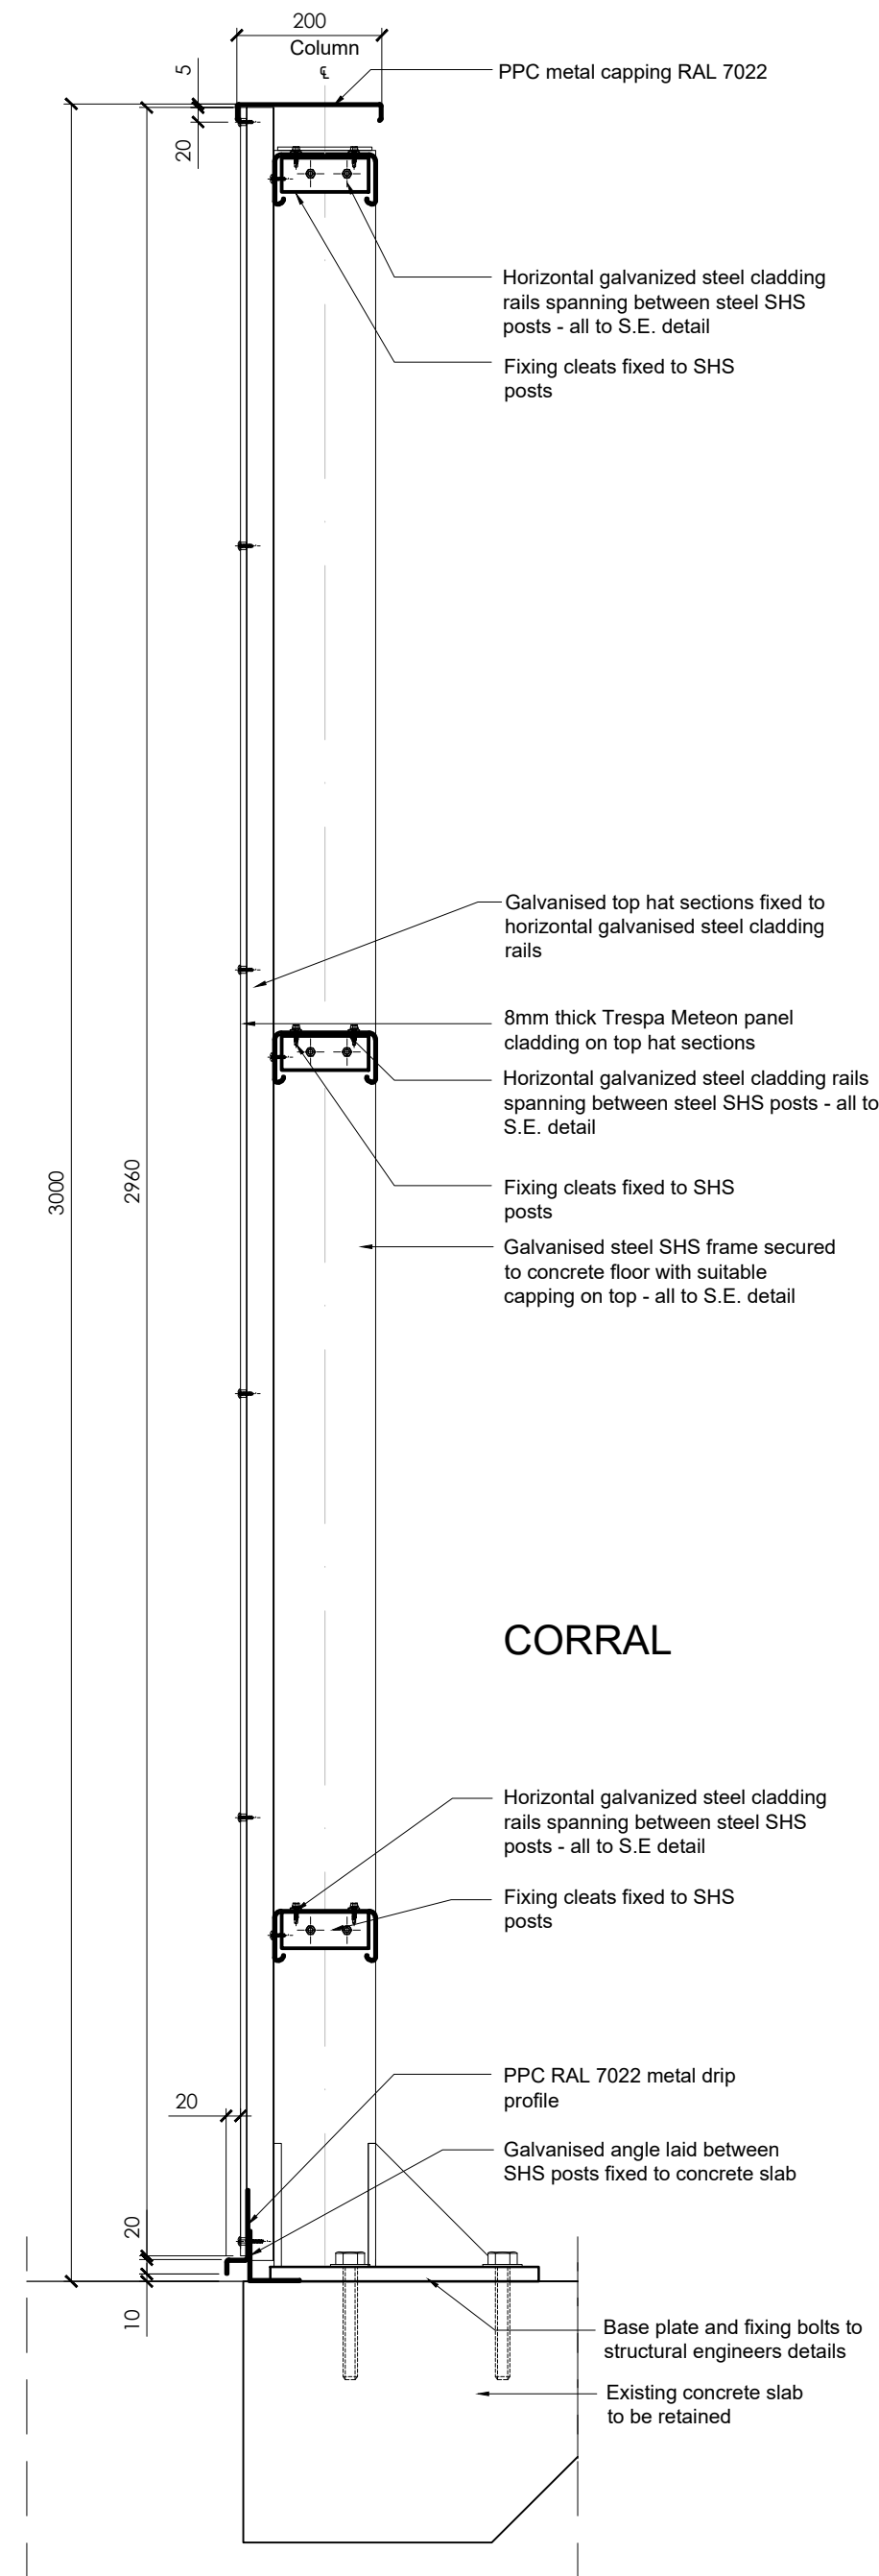


SECTION A-A
TYPICAL SECTION
SCALE - 1:10

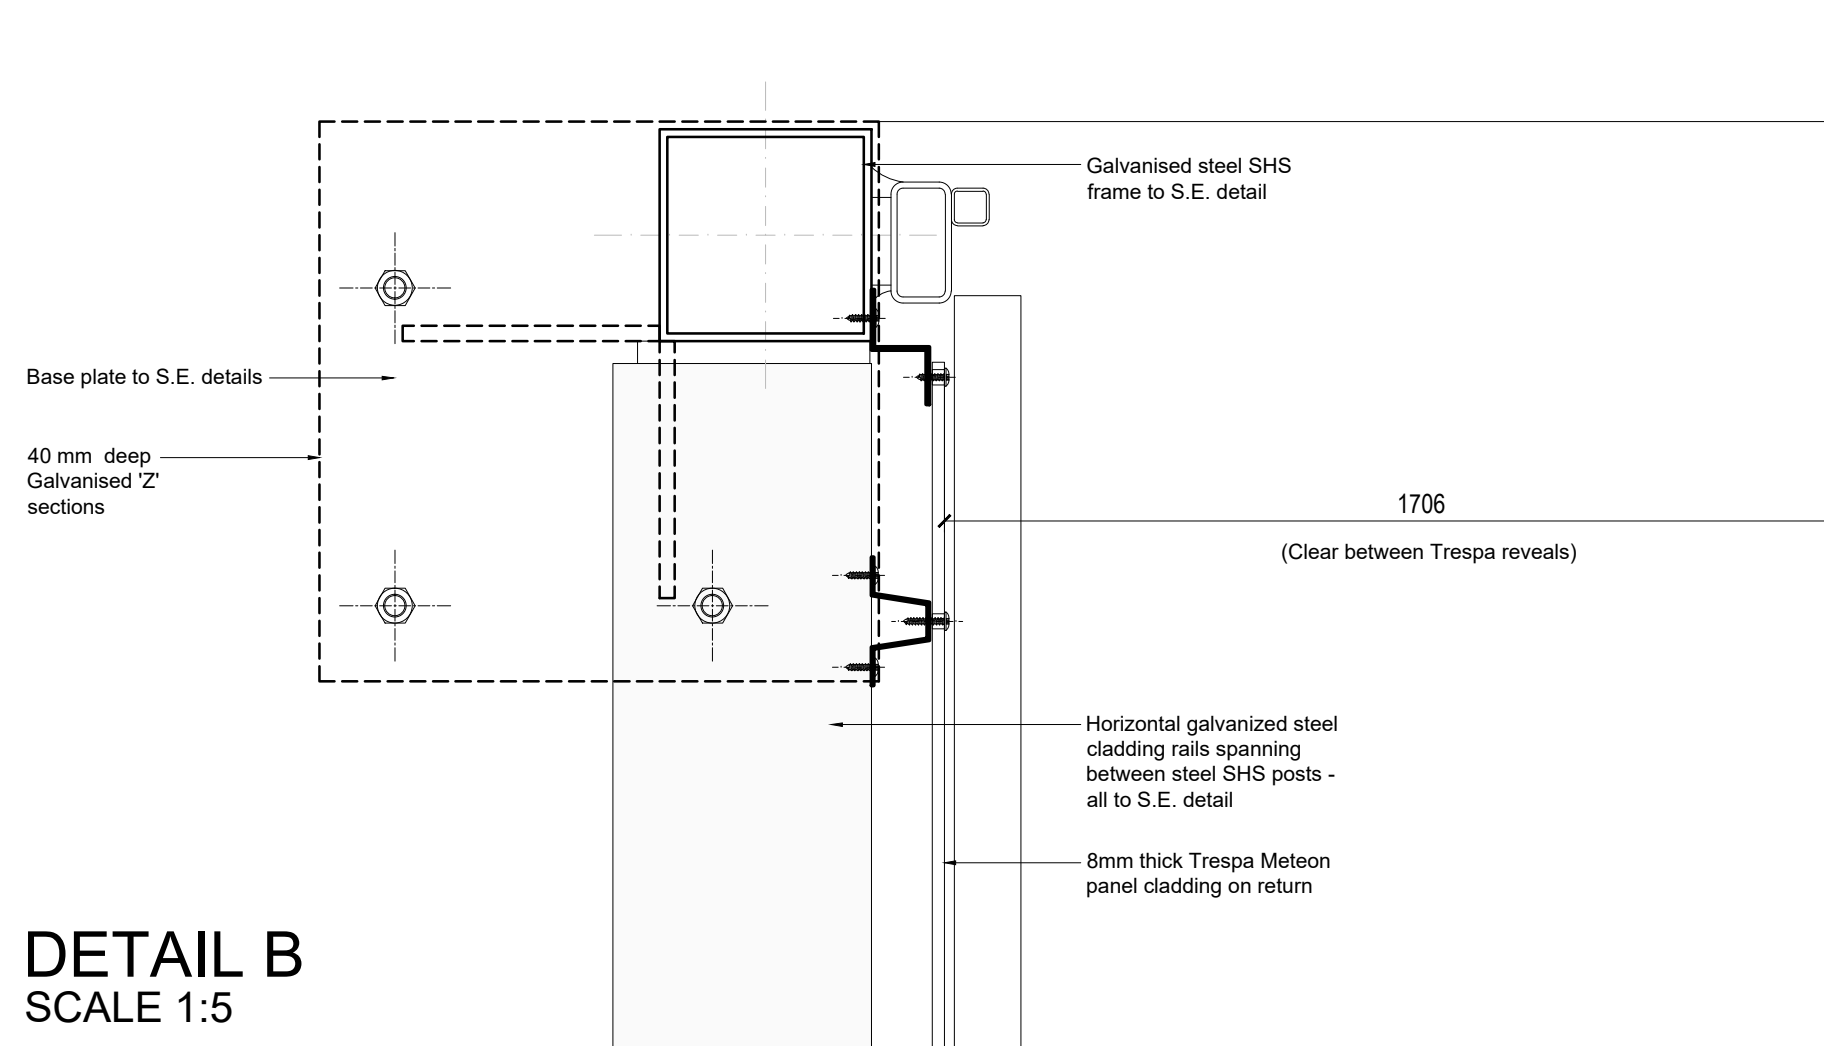


DETAIL B
SCALE 1:5



PLAN
SCALE - 1:50

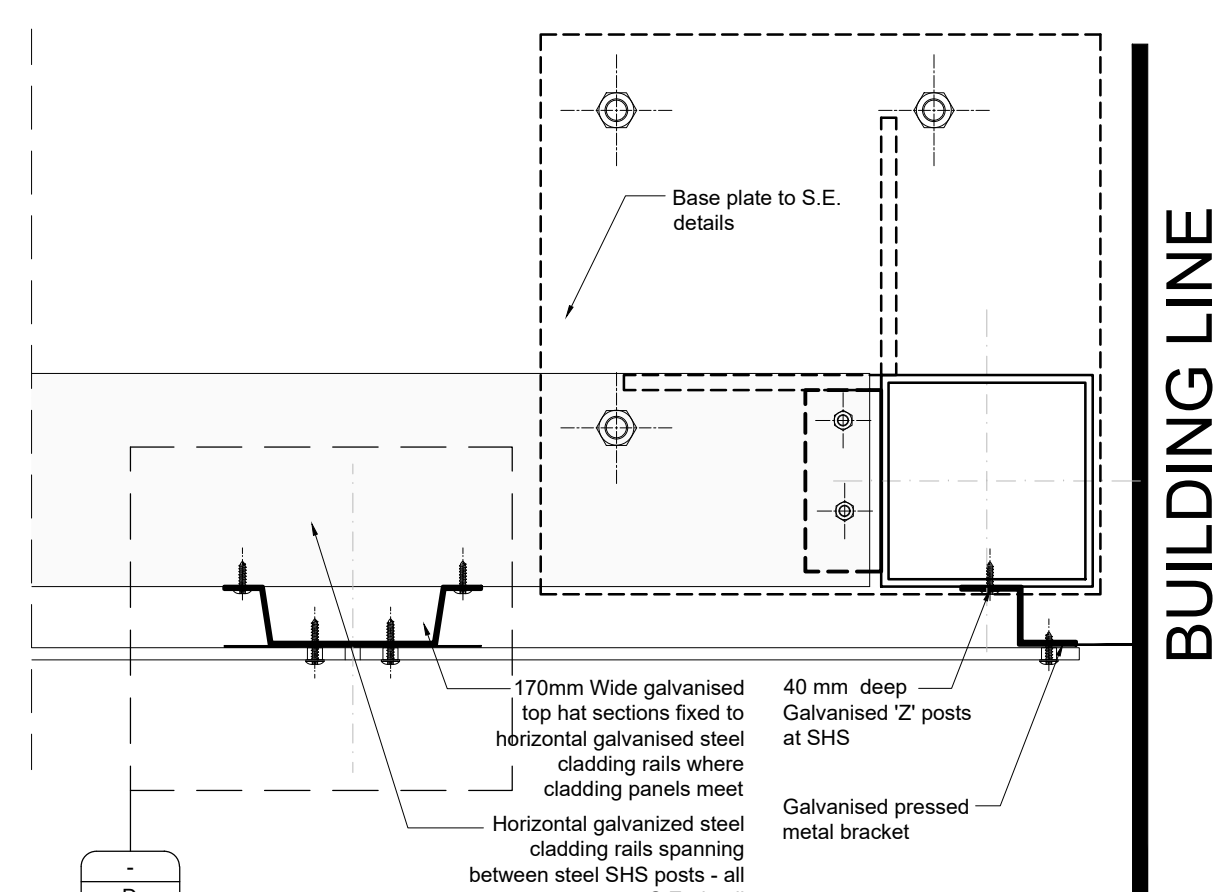

DETAIL C
SCALE 1:5

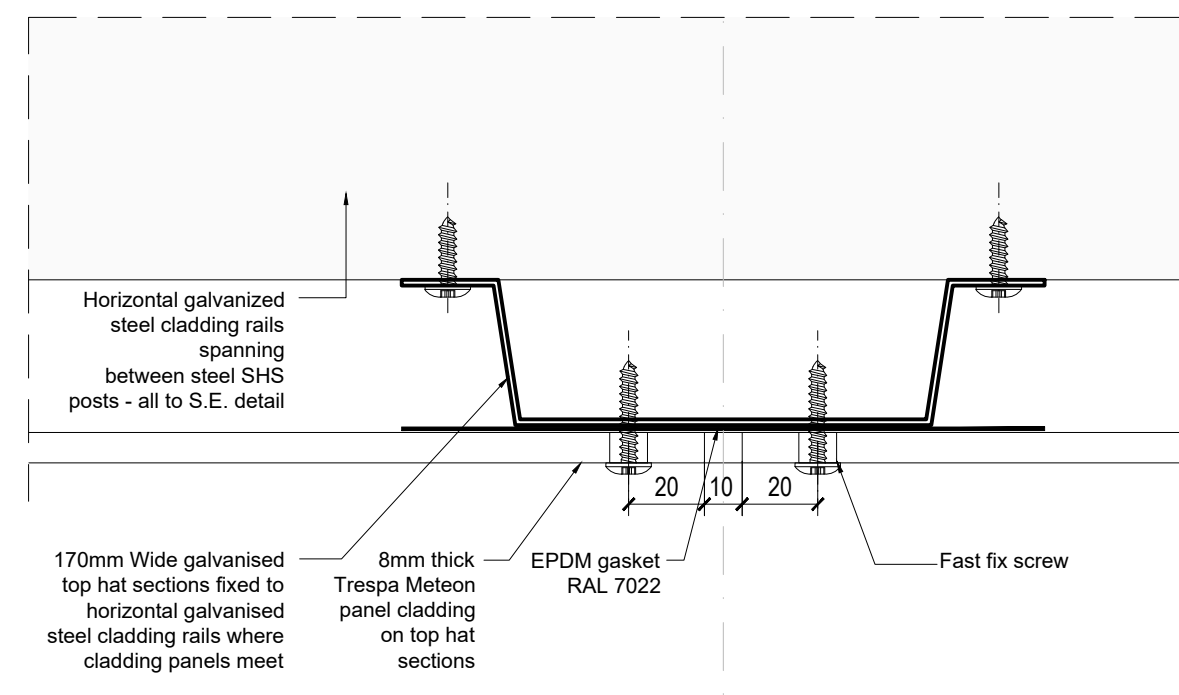

DETAIL D
SCALE - 1:2

- NOTES
- All dimensions and levels are to be checked on site.
 - Any discrepancies are to be reported to the architect before any work commences.
 - This drawing shall not be scaled to ascertain any dimensions. Work to figured dims only.
 - This drawing shall not be reproduced without express written permission from AEW.
 - Title overlay drawings and ownership boundaries are produced using all reasonable endeavours. AEW cannot be responsible for the accuracy or scale discrepancy of base plans supplied to them.
 - All works are to be undertaken in accordance with Building Regulations and the latest British Standards.
 - All proprietary materials and products are to be used strictly in accordance with the manufacturers recommendations.

CDM 2015
Client method of duties: At Design Workshops
Principal Designer: CSS
Unless noted below, all known hazards have been highlighted on the drawing:
Drawing based on:
Glanville, Drawing No. 4230138/4101 revA dated 22/11/2023 and OS Pro map.

ELEVATION FINISHES KEY	
A1	8mm Trespa Melton cladding panels. Colour: 'Unit Colours' Anthracite Grey A.25.8.1. All joints RAL 7022
NOTE: Trespa panels to be fitted in accordance with manufacturers recommendations. Each top hat must be separated from Trespa panels by EPDM gasket - Colour: RAL 7022 All prop size (COC fill point, gullies and RWPs) in corral to be centred 500mm from edge of corral slab.	

CONSTRUCTION

REV	Date	Drawn by	Checked by	Status	Purpose of issue
A	06/12/2023	LMD	JJS	Updated to suit Marcon comments received: 06/12/2023	
-	06/12/2023	LMD	JJS	Pigeon netting removed	
Initial Issue					
S2				For Information	
drawing stage				Construction	
client				McDonald's Restaurants Ltd	
project				Wrexham Pizza Hut Conversion	1996
date	06/12/2023	drawn	LMD		
checked	Varies	checked	JJS		