

Door Schedule

1268-03-DOC-001

Location

23
Chester Street,
Wrexham,
LL13 8BG


Date

04/06/2024

Contents

1.	Ground Floor	03
2.	First Floor	06
3.	Second Floor	10
4.	Reference Plan	12

Ground Floor

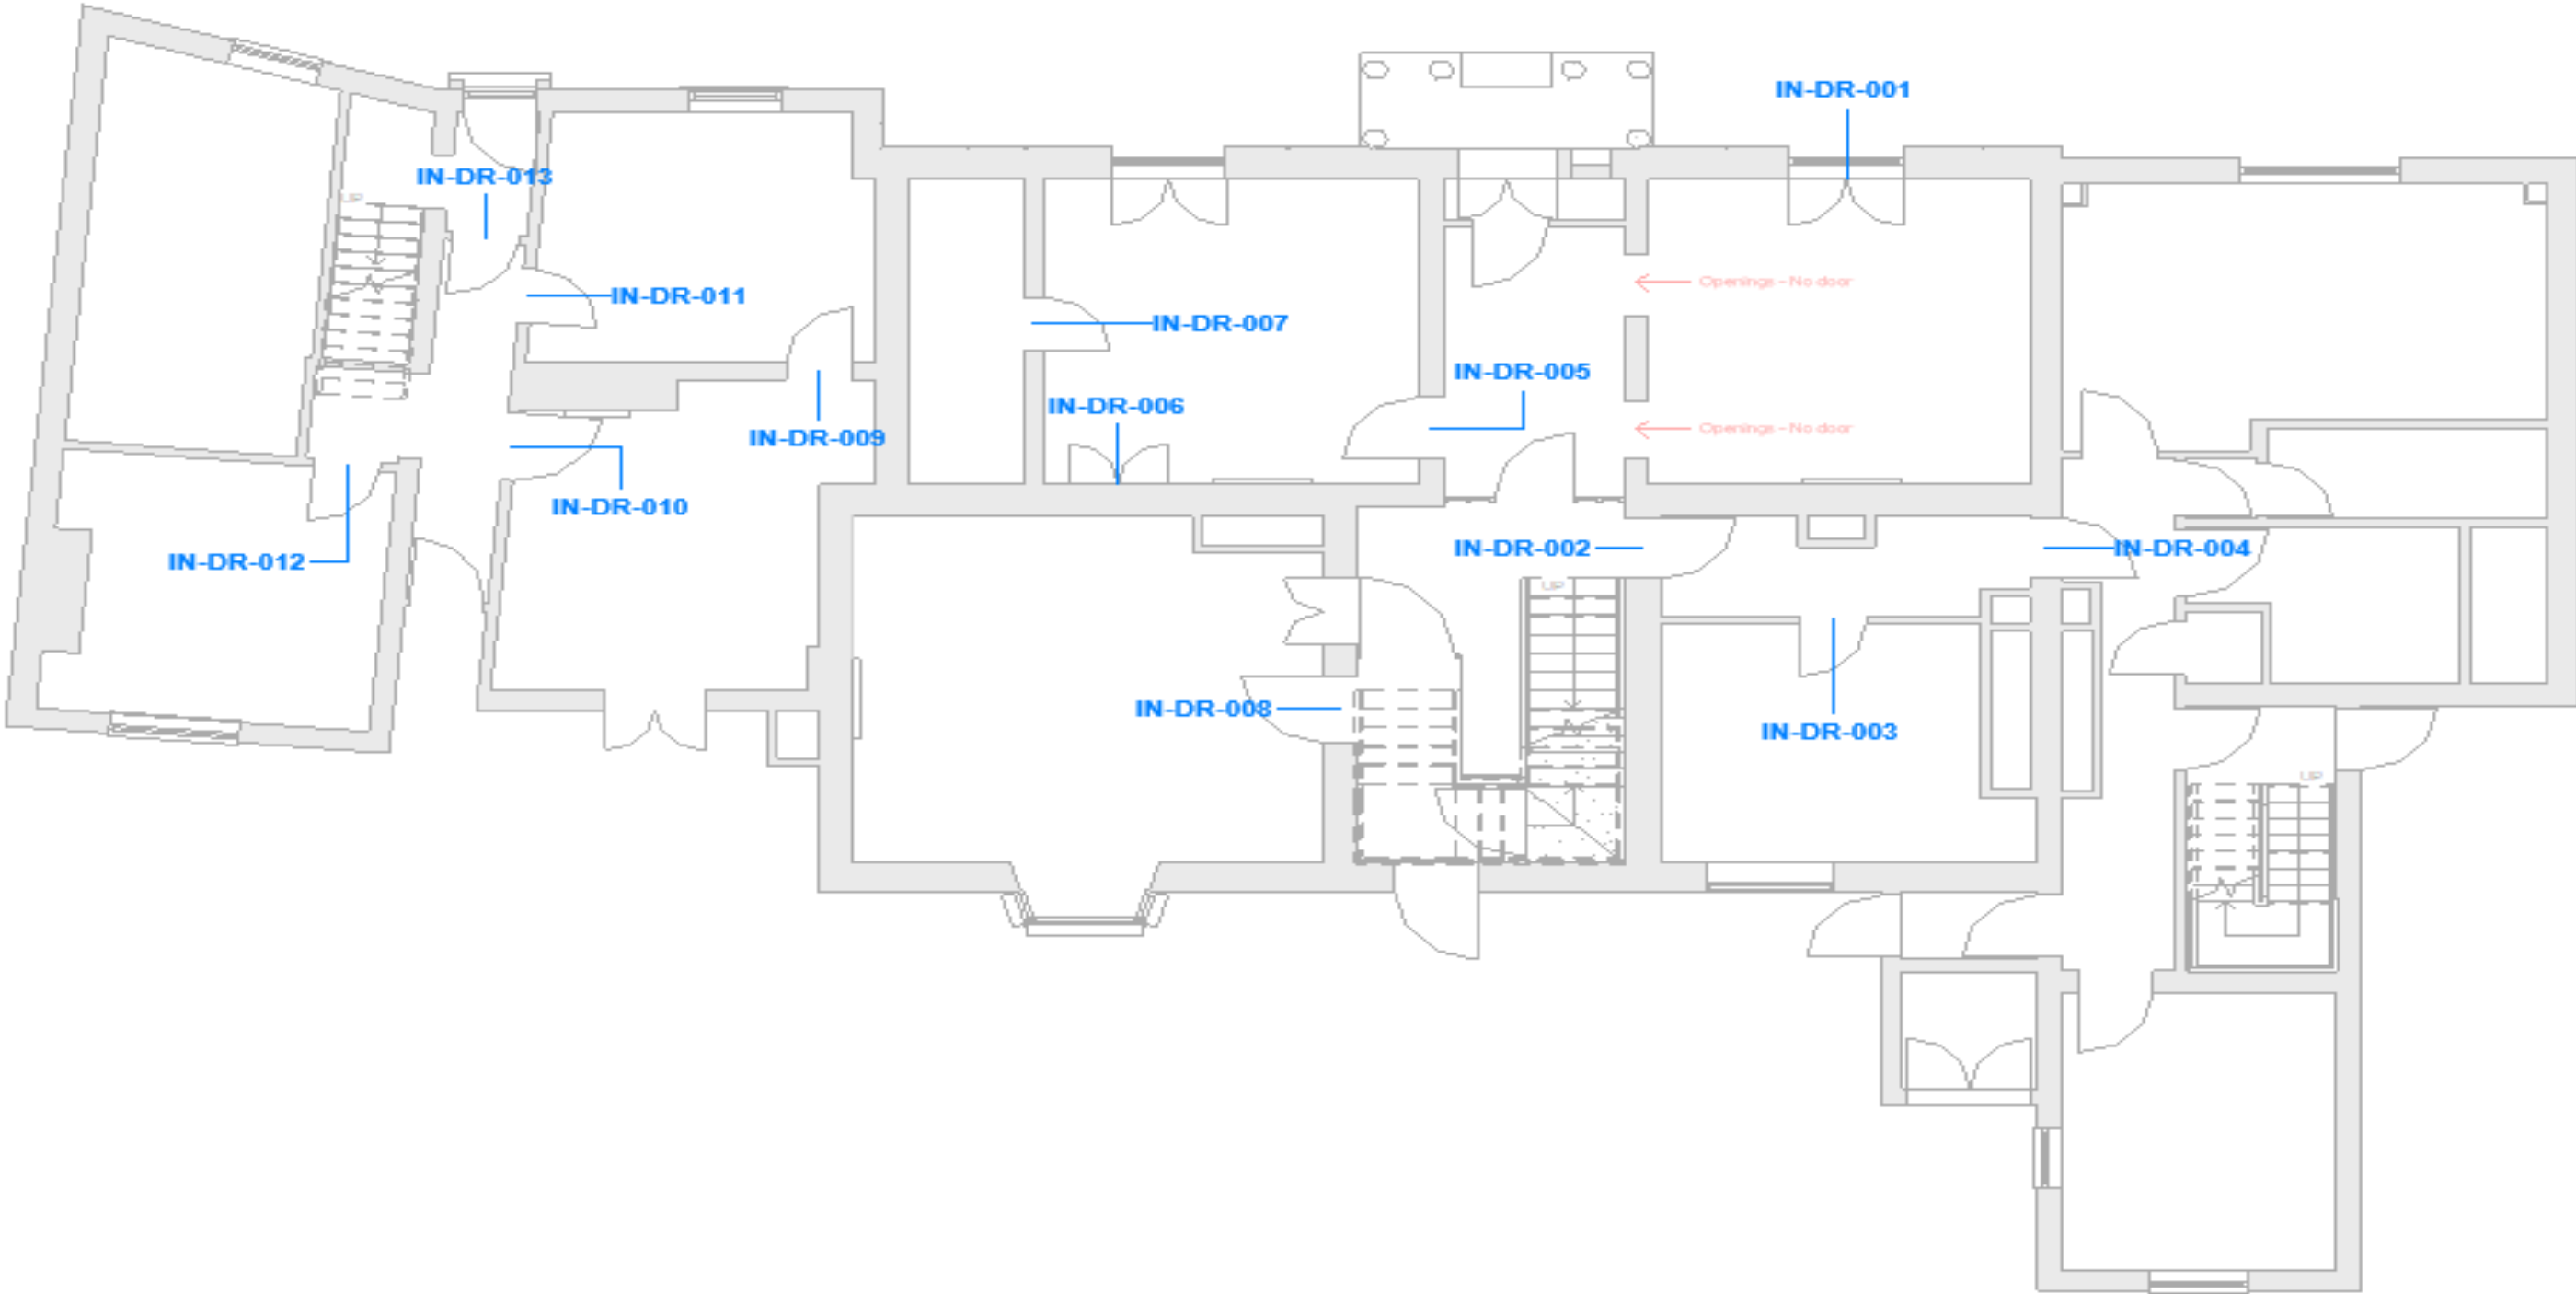

23 Chester Street, Wrexham, LL13 8BG

1.0 Ground Floor



IN-DR-001 - Window shutters retained



IN-DR-002 - Door removed and reused within apartment



IN-DR-003 - Door removed and reused within apartment. door to modern partition wall



IN-DR-004 - Door removed and disposed of



IN-DR-005 - Door Removed and stored securely



IN-DR-006 - Doors retained



IN-DR-007 - Door retained



* not to scale



IN-DR-008 - Door removed and stored securely



IN-DR-009 - Door retained and blocked up to reveal side as per Retained Existing door detail drawing 1268-03-32-004



IN-DR-010 - Door retained and blocked up to reveal side as per Retained Existing door detail drawing 1268-03-32-004



IN-DR-011 - Door retained and blocked up to reveal side as per Retained Existing door detail drawing 1268-03-32-004




IN-DR-012 - Door removed and stored securely



IN-DR-013 - Door removed and disposed of

First Floor

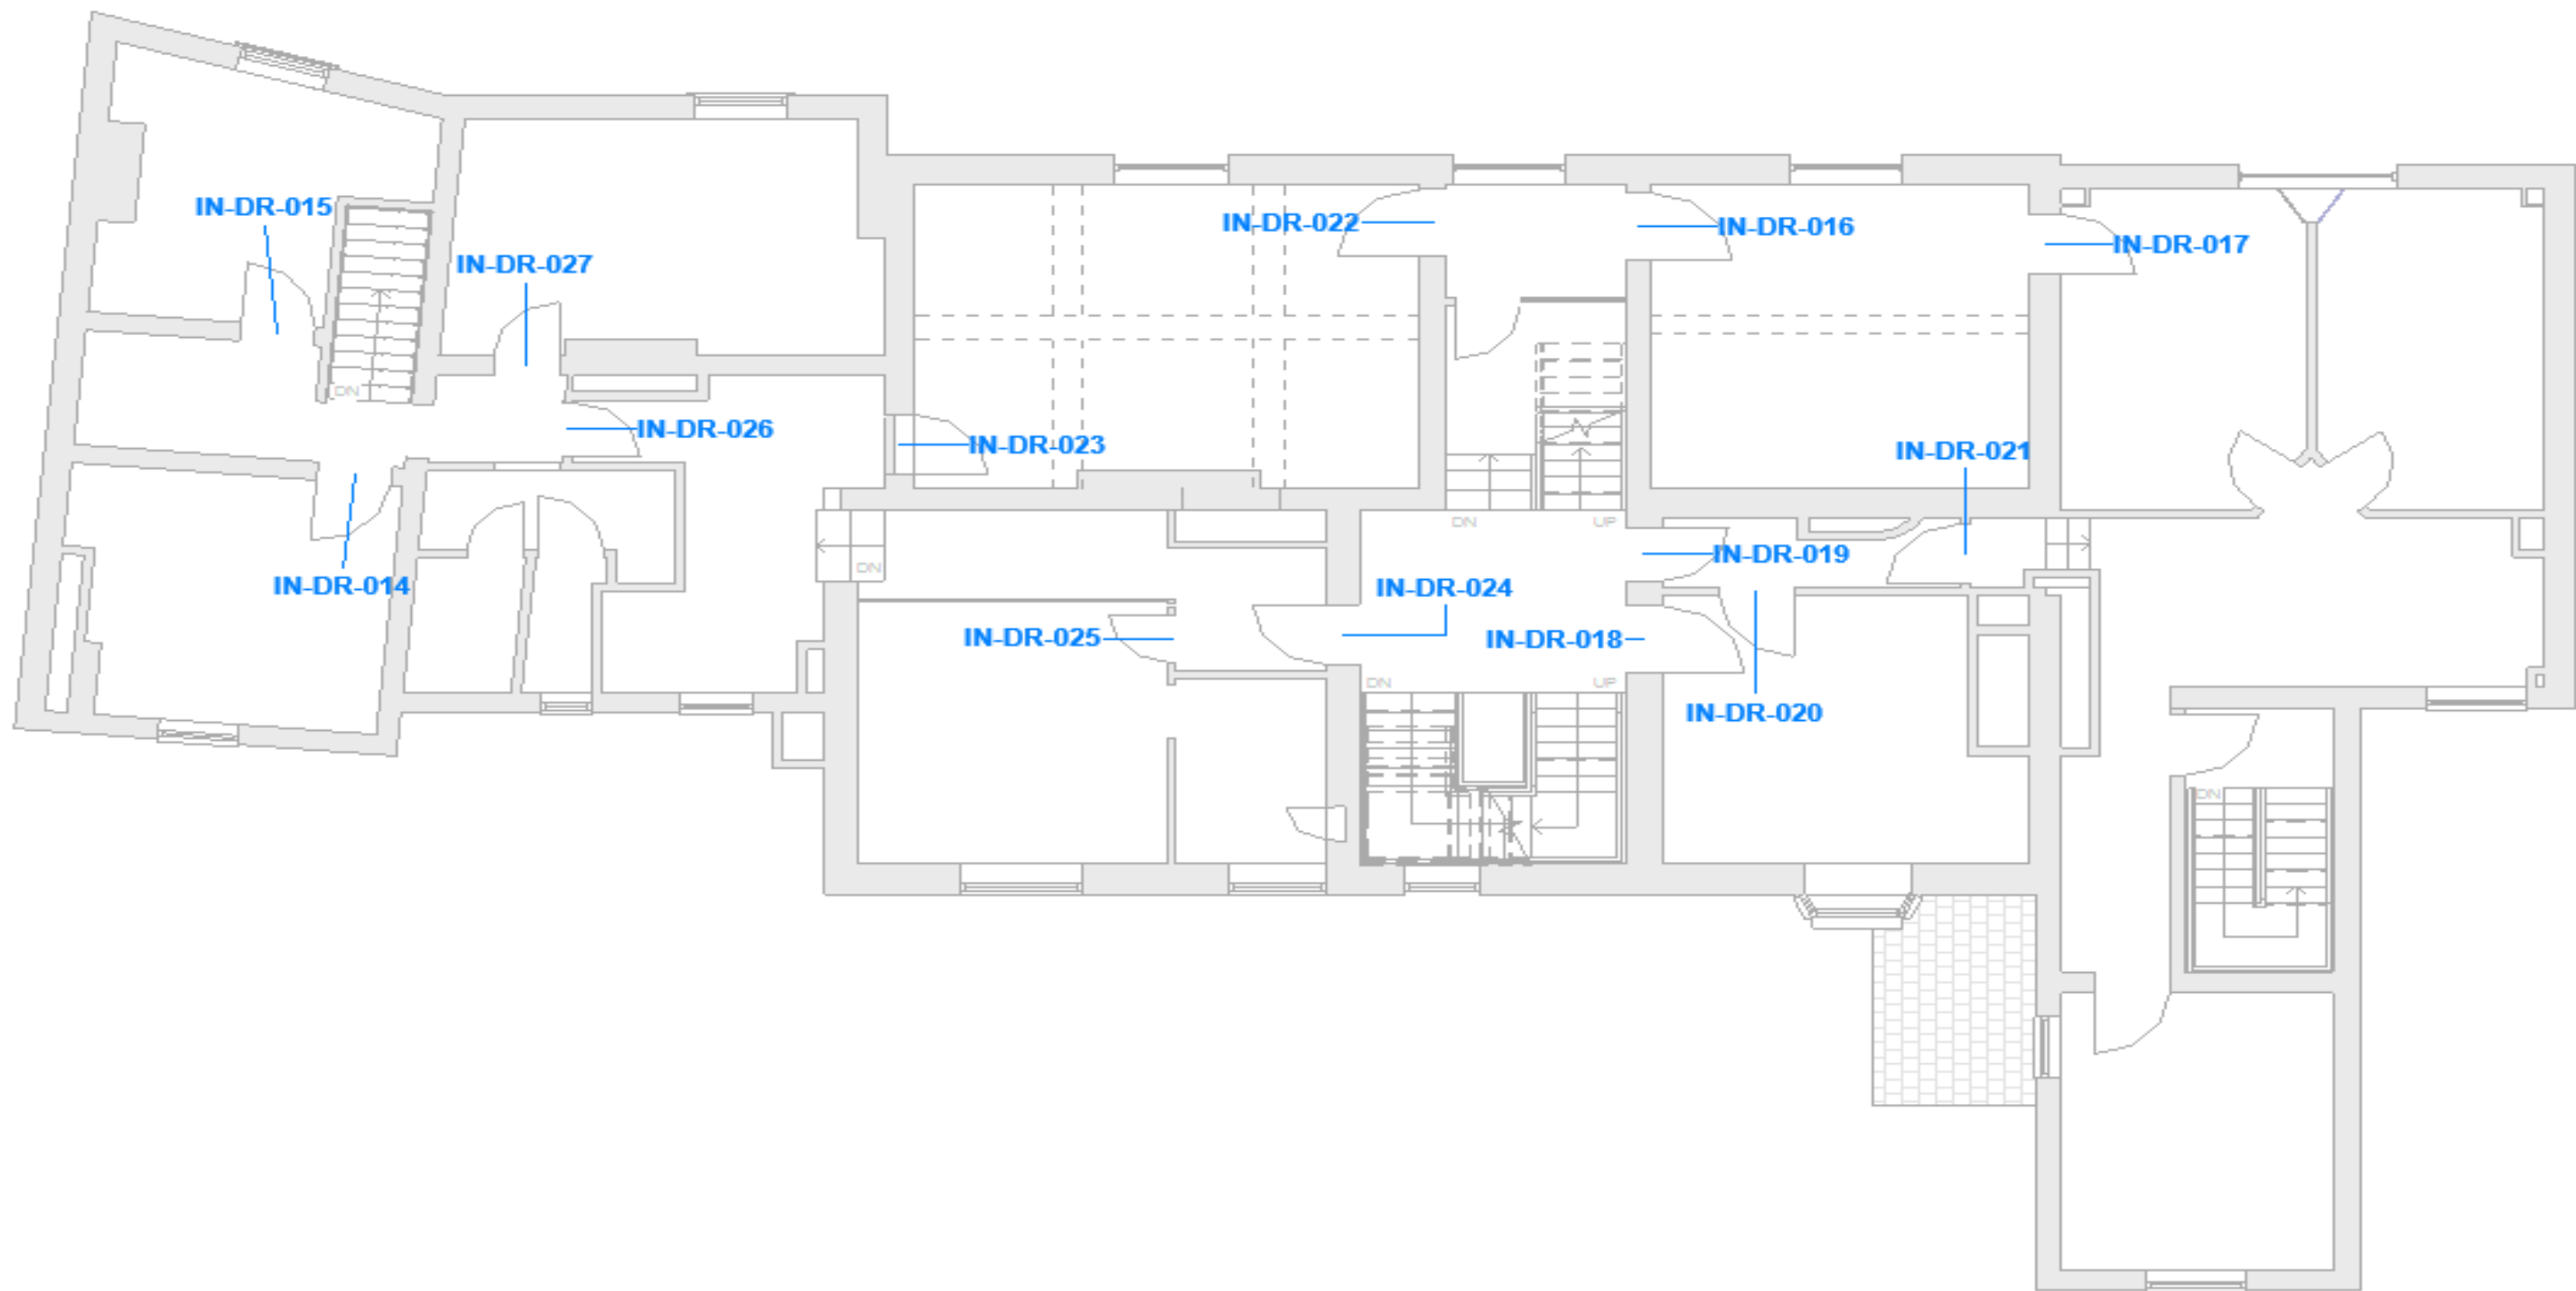

2.0 First Floor



IN-DR-014 - Door removed and stored securely



IN-DR-015 - Door removed and disposed of



IN-DR-016 - Door retained and blocked up to reveal side as per Retained Existing door detail drawing 1268-03-32-004



IN-DR-017 - Door removed and stored securely



IN-DR-018 - Door retained and blocked up to reveal side as per Retained Existing door detail drawing 1268-03-32-004



IN-DR-019 - - Door removed and stored securely





IN-DR-020 - Door removed and disposed of. Door to modern partition wall



IN-DR-021 - Door removed and disposed of. Door to modern partition wall



IN-DR-022 - Door removed and stored securely



IN-DR-023 - Door removed and stored securely



IN-DR-024 - Door removed and disposed of



IN-DR-025 - Door removed and stored securely





IN-DR-026 - Door removed and stored securely



IN-DR-027 - Door removed and stored securely

Second Floor

3.0 Second Floor



IN-DR-028 - Door retained and blocked up to reveal side as per Retained Existing door detail drawing 1268-03-32-004



IN-DR-029 - - Door removed and disposed of



IN-DR-030 - Door removed and stored securely



IN-DR-031 - Door retained and blocked up to reveal side as per Retained Existing door detail drawing 1268-03-32-004




IN-DR-032 - Door removed and stored securely



IN-DR-033 - Door removed and stored securely

Basement

Doors proposed for removal will be stored in the basement and are to be strapped to the wall.

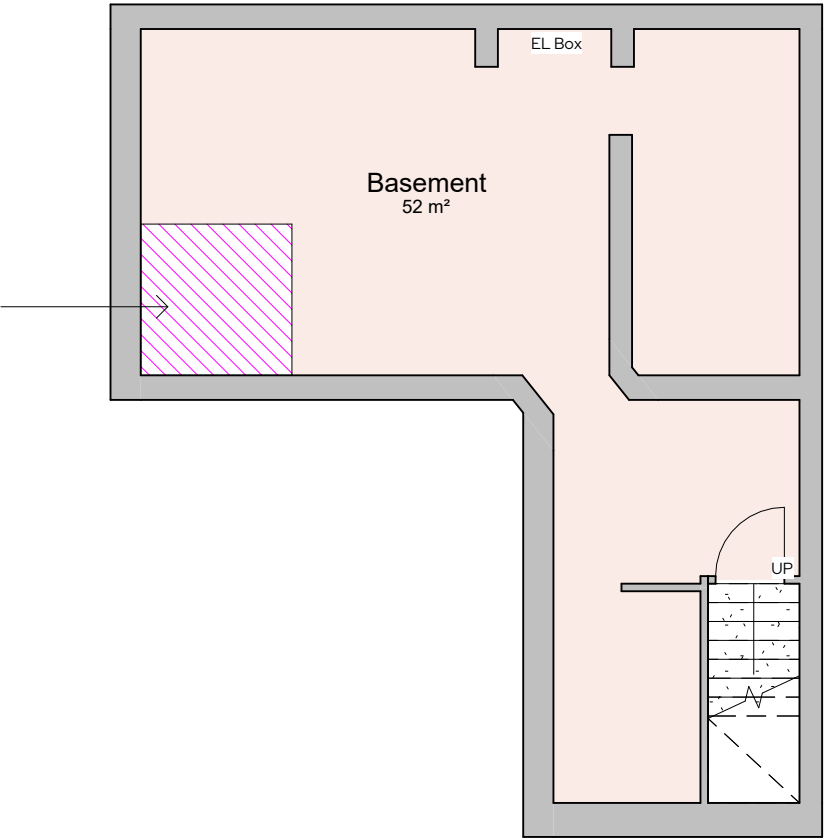

Where possible existing doors of historical merit have been retained in situ. In some situations where doors are required to be fire rated these have had to be removed on recommendation from specialist fire consultant.

Any 'upgraded' fire door would be considered a notional door and would not carry any evidence of fire resistance performance or a certificate of approval, therefore, such doors carry a greater risk in terms of their fire performance than that of fire doors with evidence of fire protection and reducing the spread of fire.

Where doors are not required to have fire rating then existing doors will be reused in these areas such as bathrooms and non fire rated access doors where condition and door widths allow.

For any enquiries relating
to this project please contact:
David Banister



+44 (0)151 345 7600



D.banister@studio256design.co.uk



studio256design.co.uk



Unit 256, Slater Studios,
9 Slater Street, Liverpool, L1 4BW