


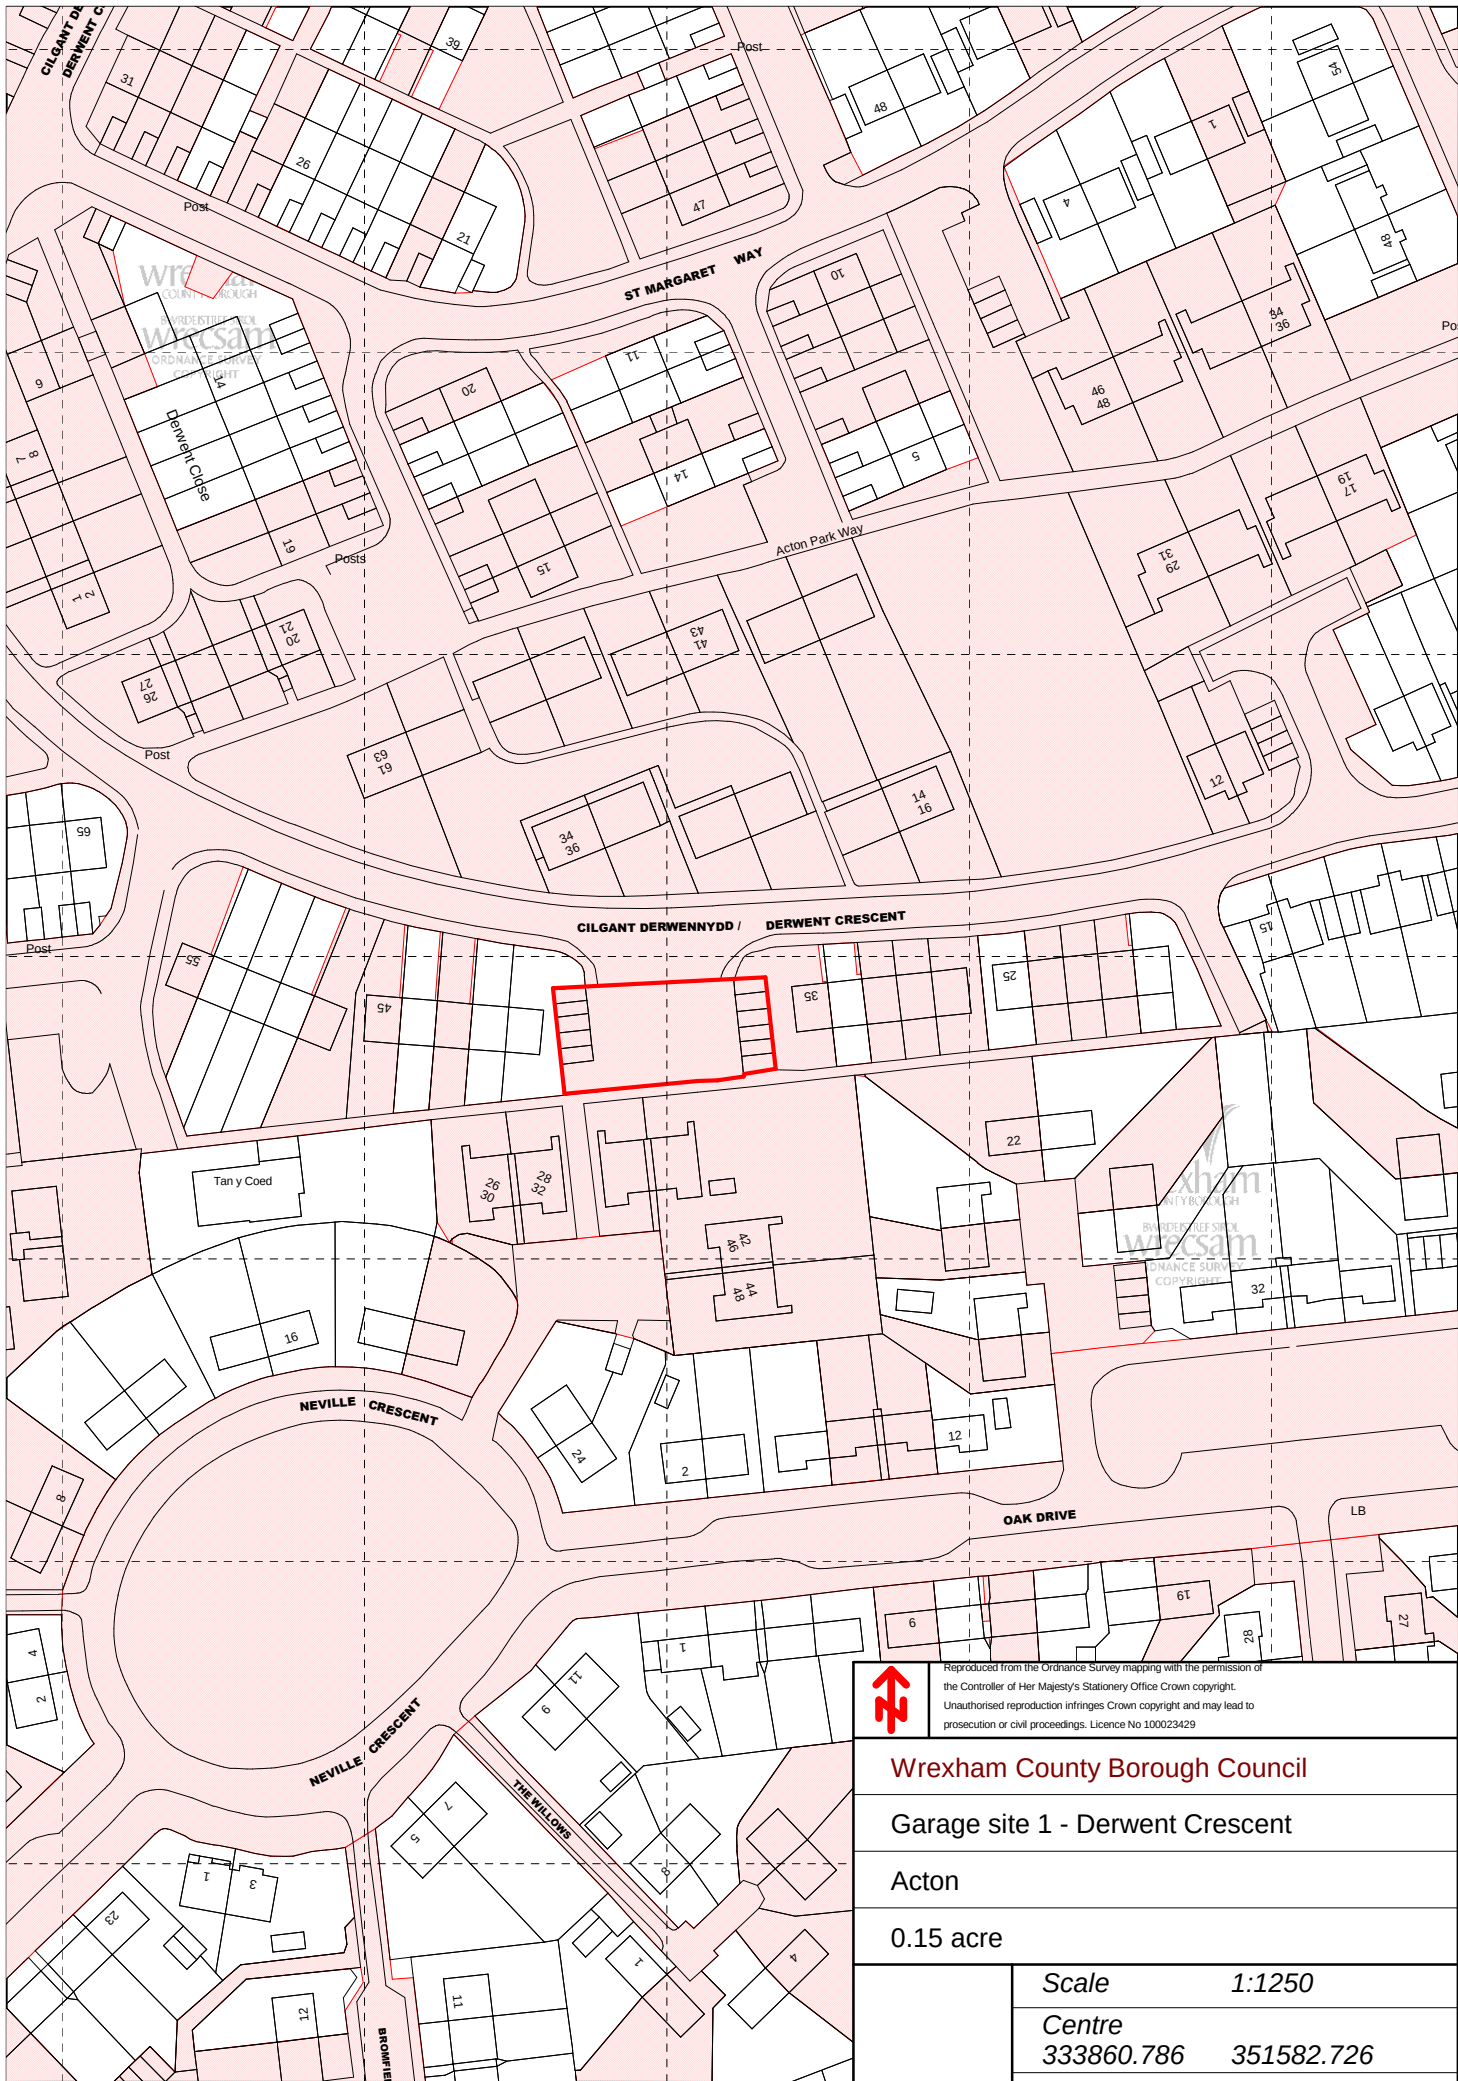



Reproduced from the Ordnance Survey mapping with the permission of the Controller of Her Majesty's Stationery Office Crown copyright. Unauthorised reproduction infringes Crown copyright and may lead to prosecution or civil proceedings. Licence No 100023429

Wrexham County Borough Council	
Garage site 1 - Derwent Crescent	
Acton	
0.15 acre	
Scale	1:1250
Centre	333860.786 351582.726