


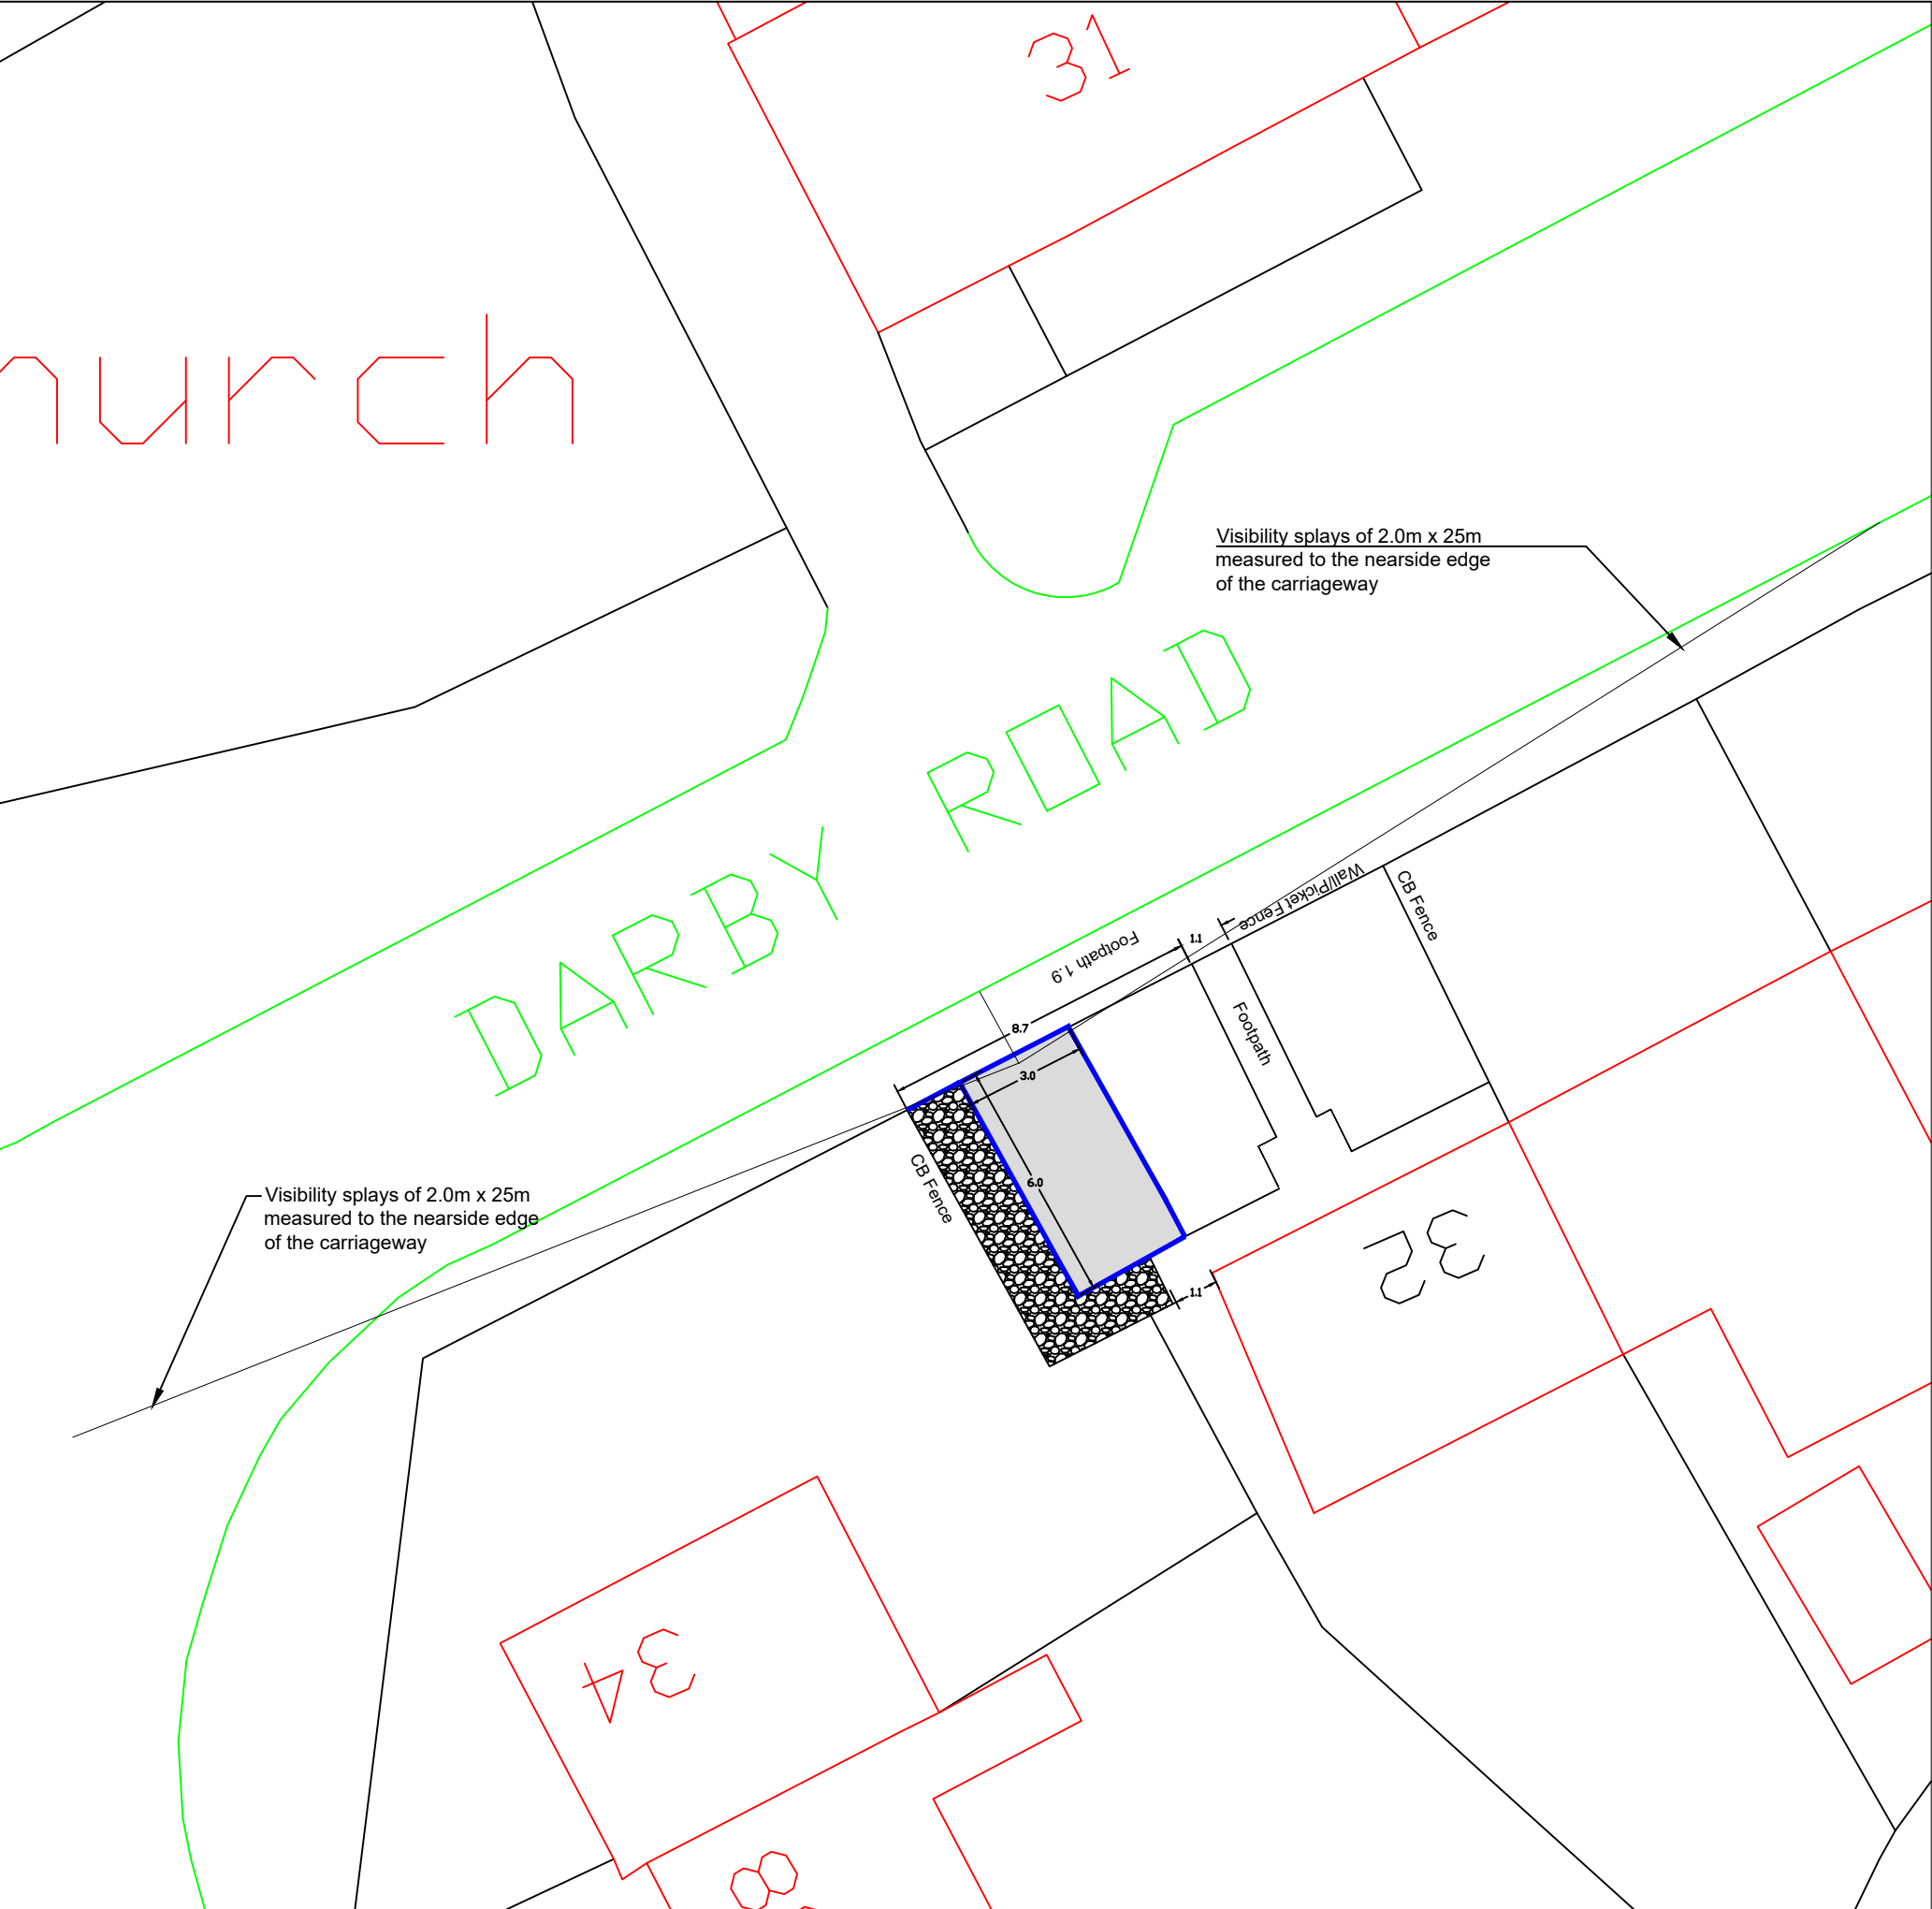

32 Darby Road

Notes

Hardstanding 6.0m x 3.0m
Gravel to side and end
Dropped Kerb already in place

Visibility splays of 2.0m x 25m measured to the nearside edge of the carriageway

It is prohibited to remove hedges or trees during the nesting season, (Approx mid-March to September)

Check for Virgin Media cables in footway and garden areas

KEY

- 600x900x63mm precast concrete paving flag laid vertical
- Precast Concrete BN Kerb 125 x 150mm
- Precast Concrete DLI/DRI Kerb
- Precast Concrete EBN Kerb

HARDSTANDING SPECIFICATION
Surface Course, Dense Bitumen Macadam, 10mm nominal size, depth 40mm
Binder Course, Dense Bitumen Macadam, 20mm nominal size, depth 60mm
Sub-base, Granular Sub-base Type I, depth 300mm

FOOTWAY SPECIFICATION
Surface Course, Dense Bitumen Macadam, 10mm nominal size, depth 20mm
Binder Course, Dense Bitumen Macadam, 20mm nominal size, depth 60mm
Sub-base, Granular Sub-base Type I, depth 150mm

All setting out to be agreed with WCBC prior to commencing works on site



WREXHAM COUNTY BOROUGH COUNCIL
Housing Services,
Housing and Public Protection Department,
Ruthin Road,
Wrexham,
LL13 7TU
Tel: (01978) 315300 Fax: (01978) 315355

Project: 32 Darby Road

Detail: Proposed Hardstanding

Drawn By: AJ	Date: August 2023	Checked By:
Scale: NTS	Project No: 2324509	Dwg No: 01 Rev: Preliminary