
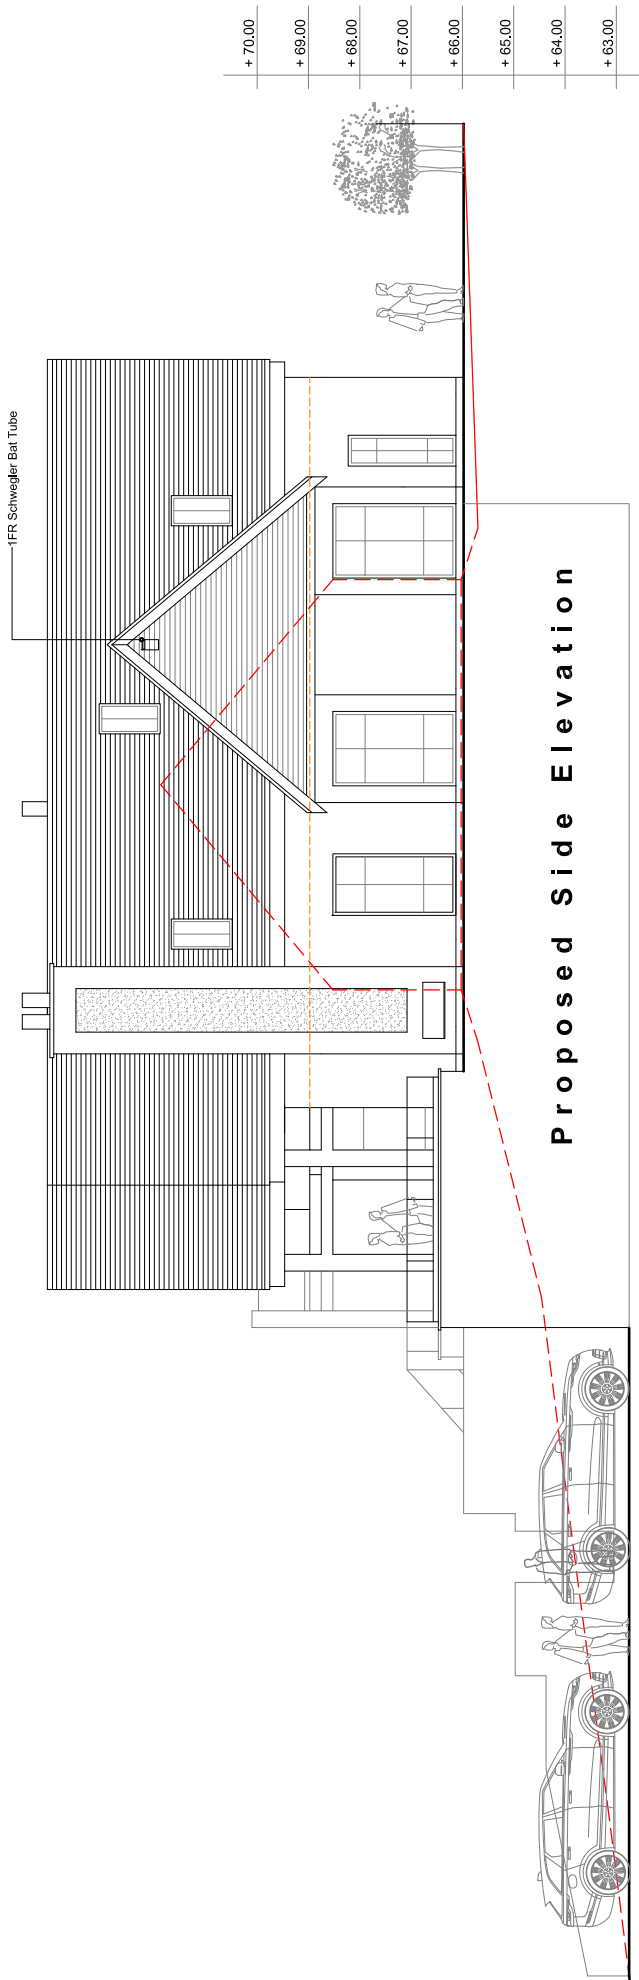


External Finishes: -
Roof: Natural Roofing Slates
Walls: Off White Render - Rustic Facing Brickwork - BM Steel Composite Cladding (Silver Birch)
Windows: Black UPVC Flush Frames
Doors: Black PC Aluminium
Timber Features: Hardwood with Dark Grey Spray Paint Finish
Fascia & Bargeboards: Dark Grey PC Aluminium

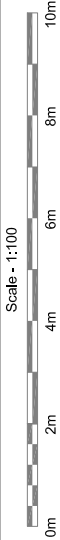

Proposed Side Elevation

ISSUE TYPE

PROPOSED
REPLACEMENT
DWELLING

DRAWING PROPOSED ELEVATIONS

CLIENT MR. & MRS. BRODERICK

DRAWING NUMBER
BR-2024-OVERDALE-PL04

REV SCALE

1: 100 @A3

DATE
18/03/2024

PROJECT OVERDALE, MARFORD HILL, WREXHAM. LL12 8SY

B R A R C H I T E C T U R E

The Stables, Colwyn Road, Craigside, Llandudno. LL30 3AL

T: 07789 175903 E: info@brarchitecture.com W: www.brarchitecture.com

