
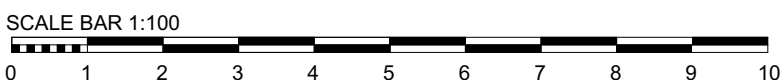
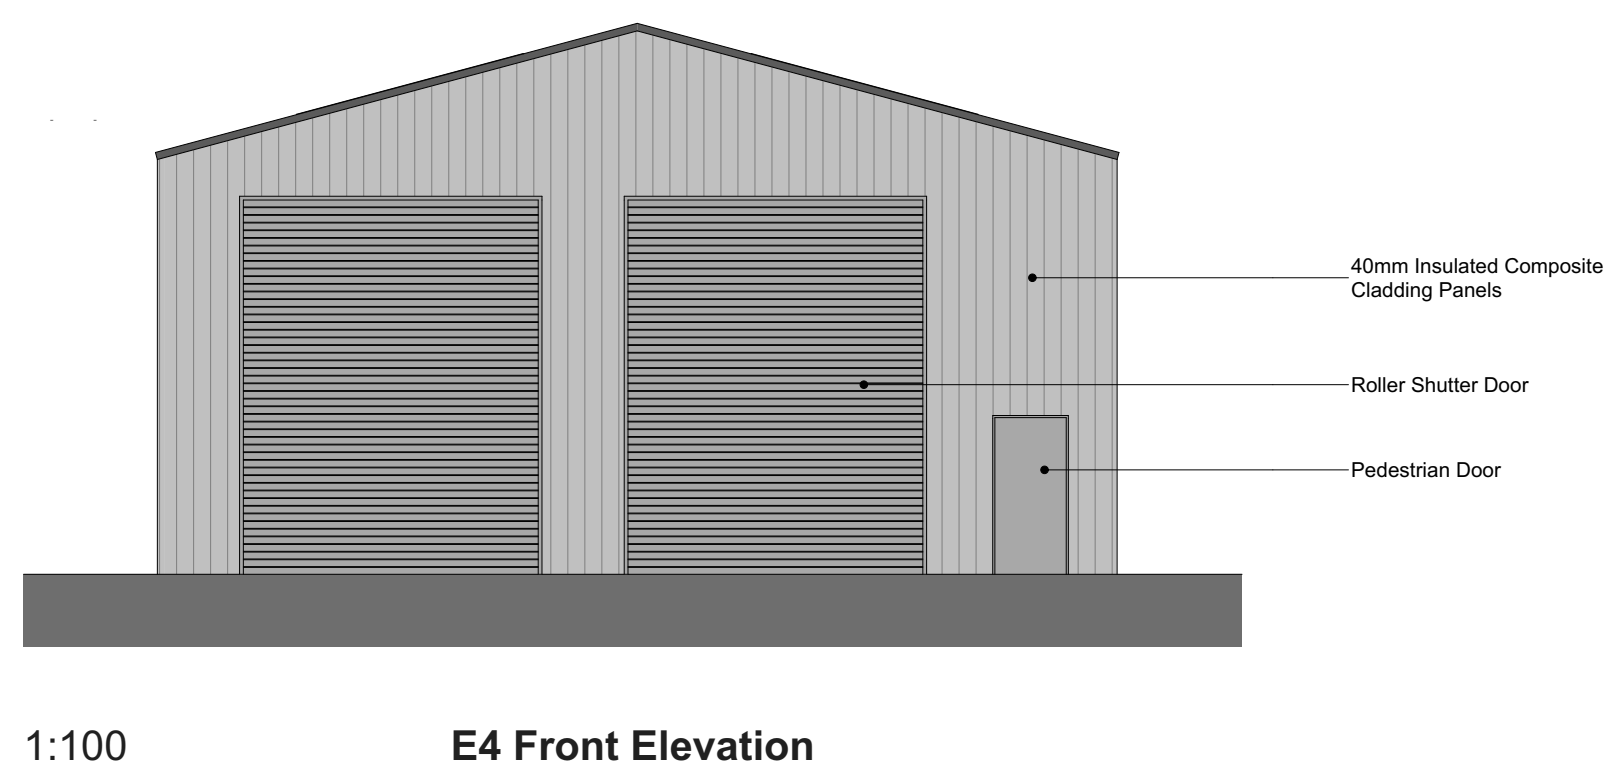
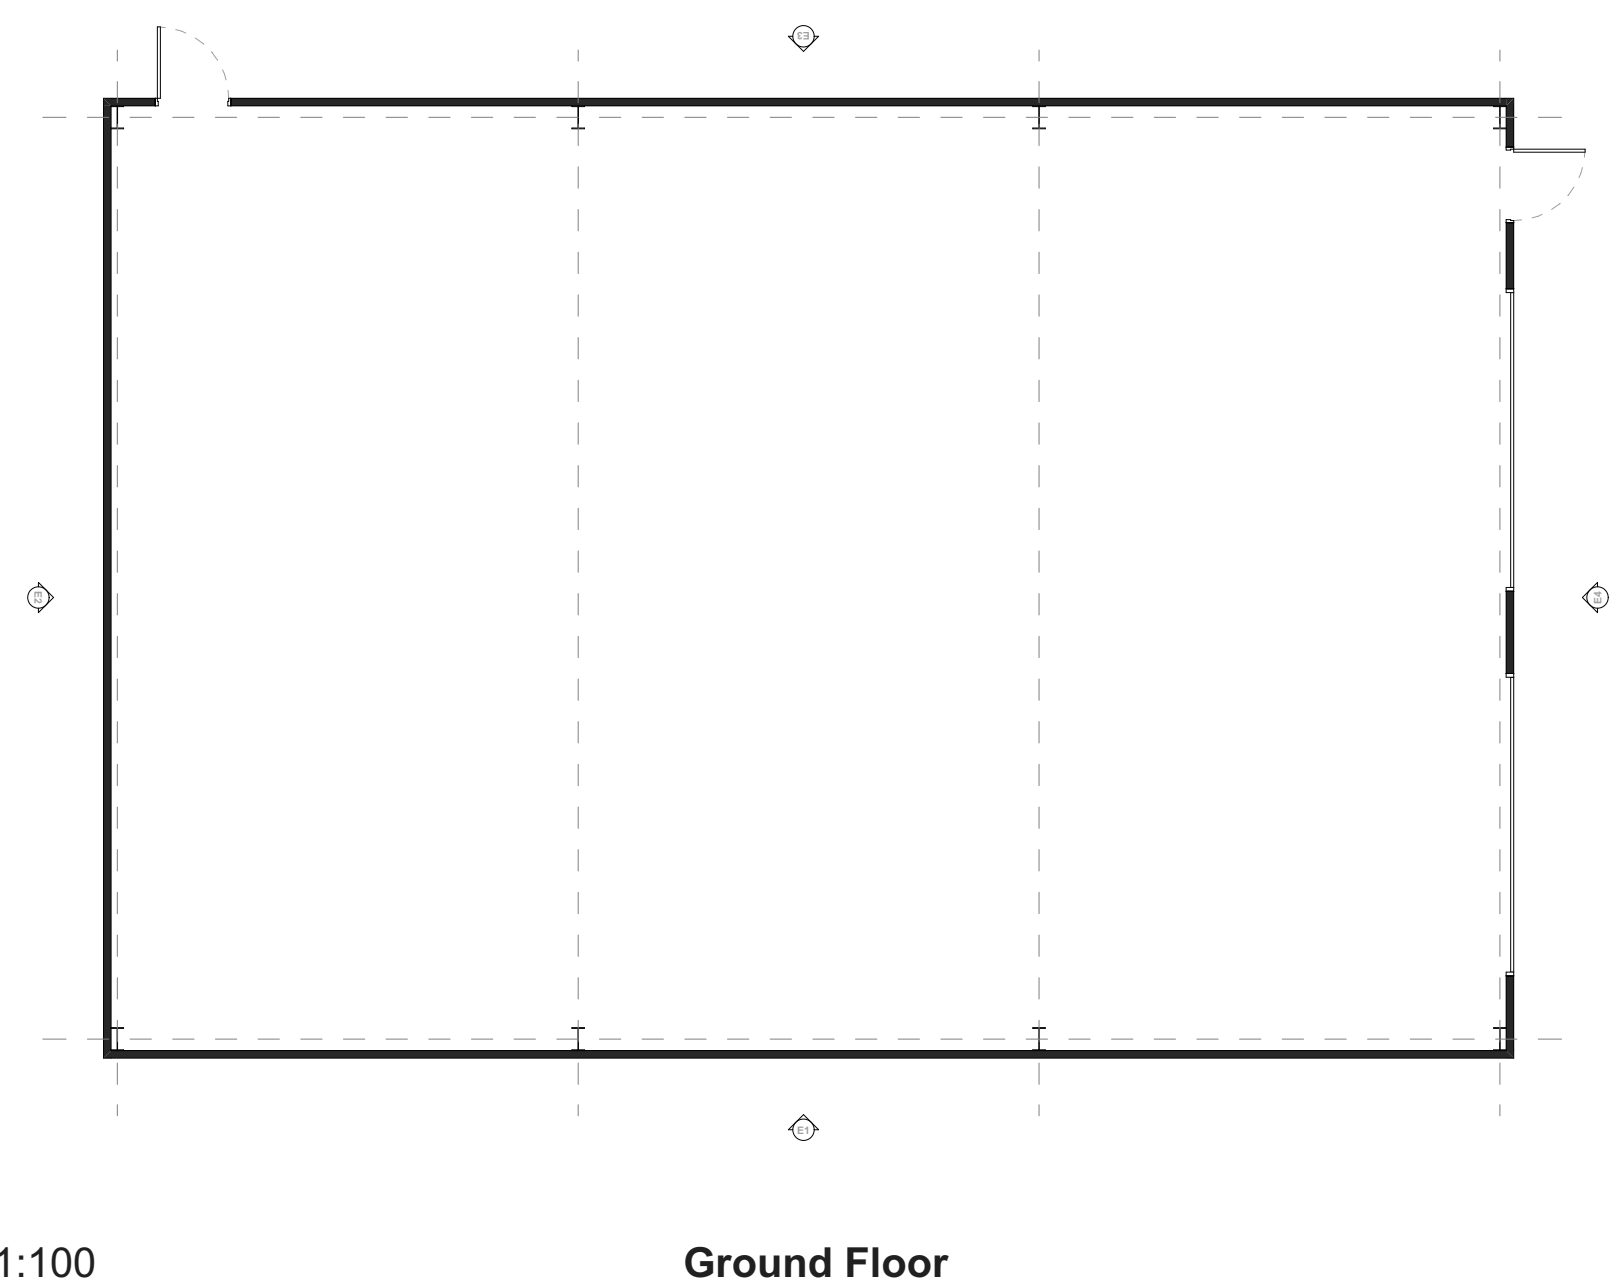
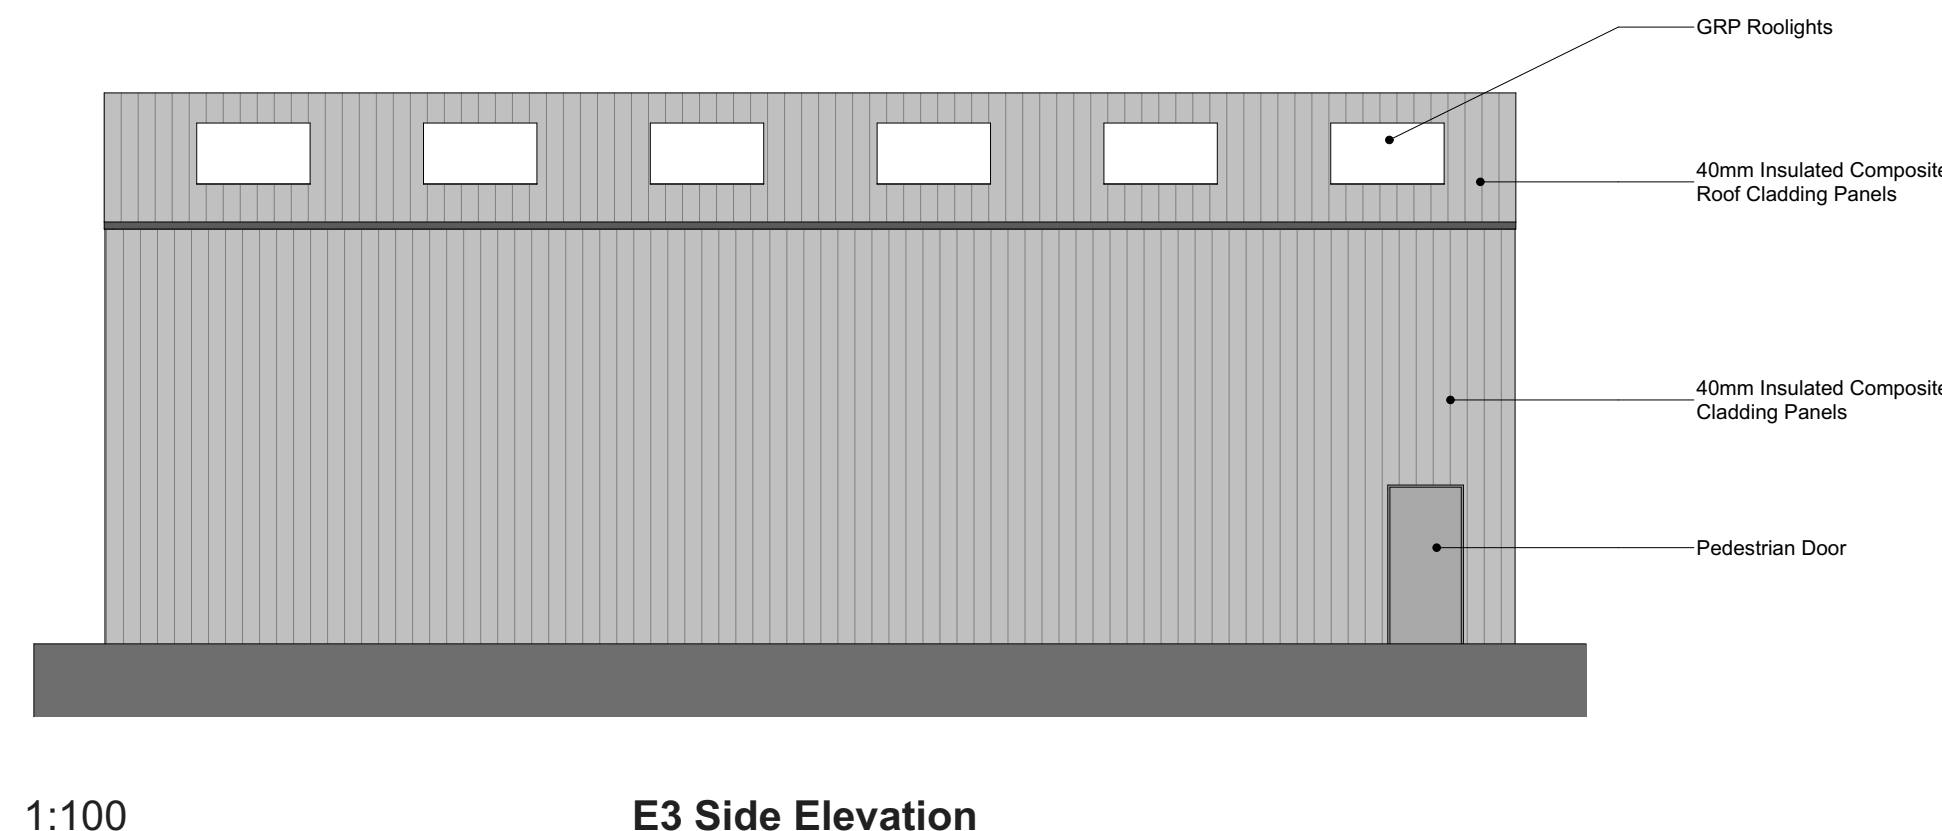
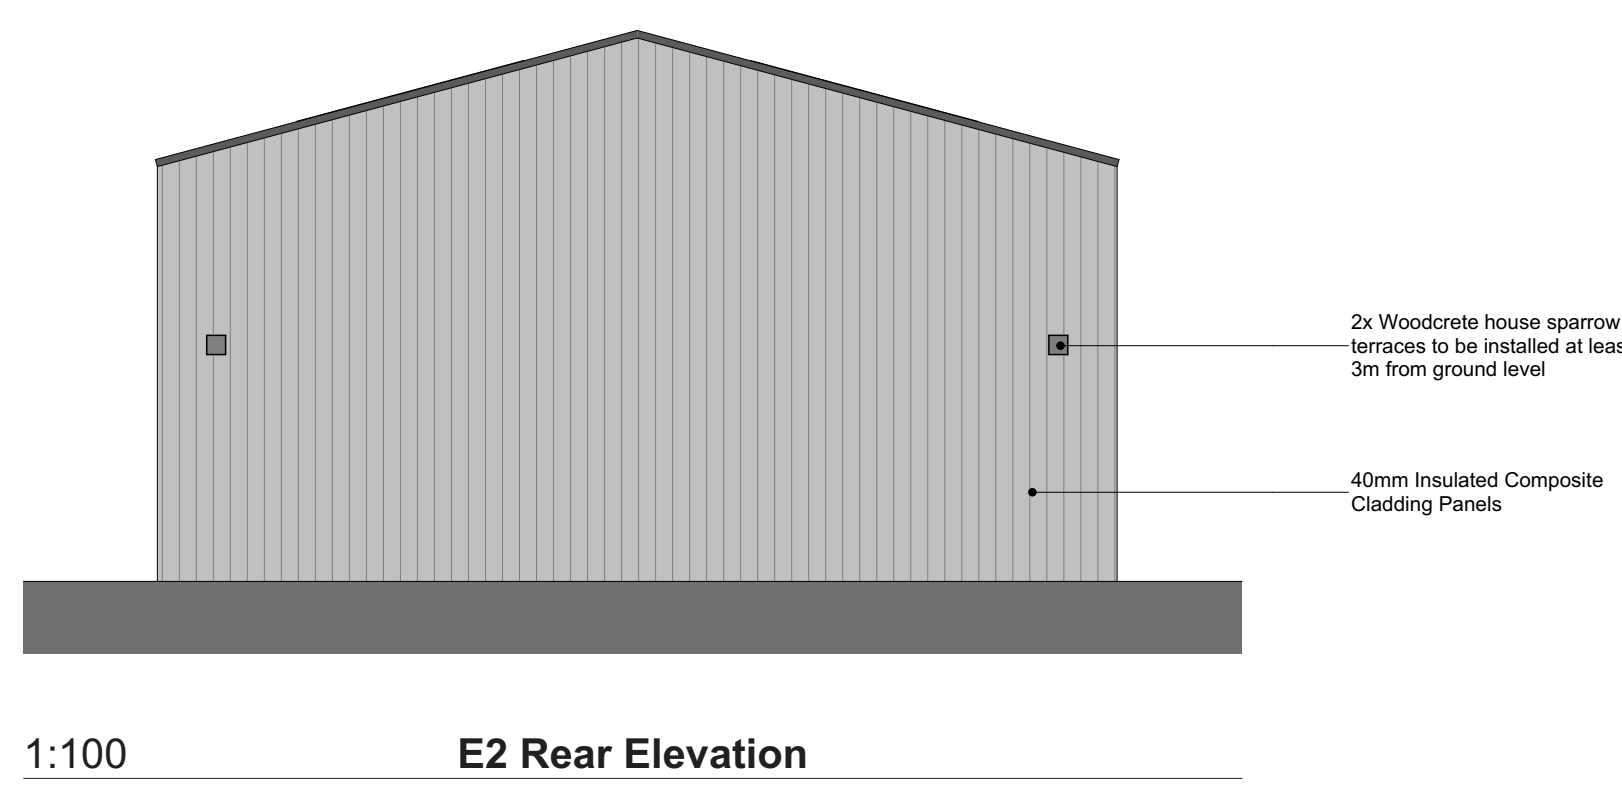
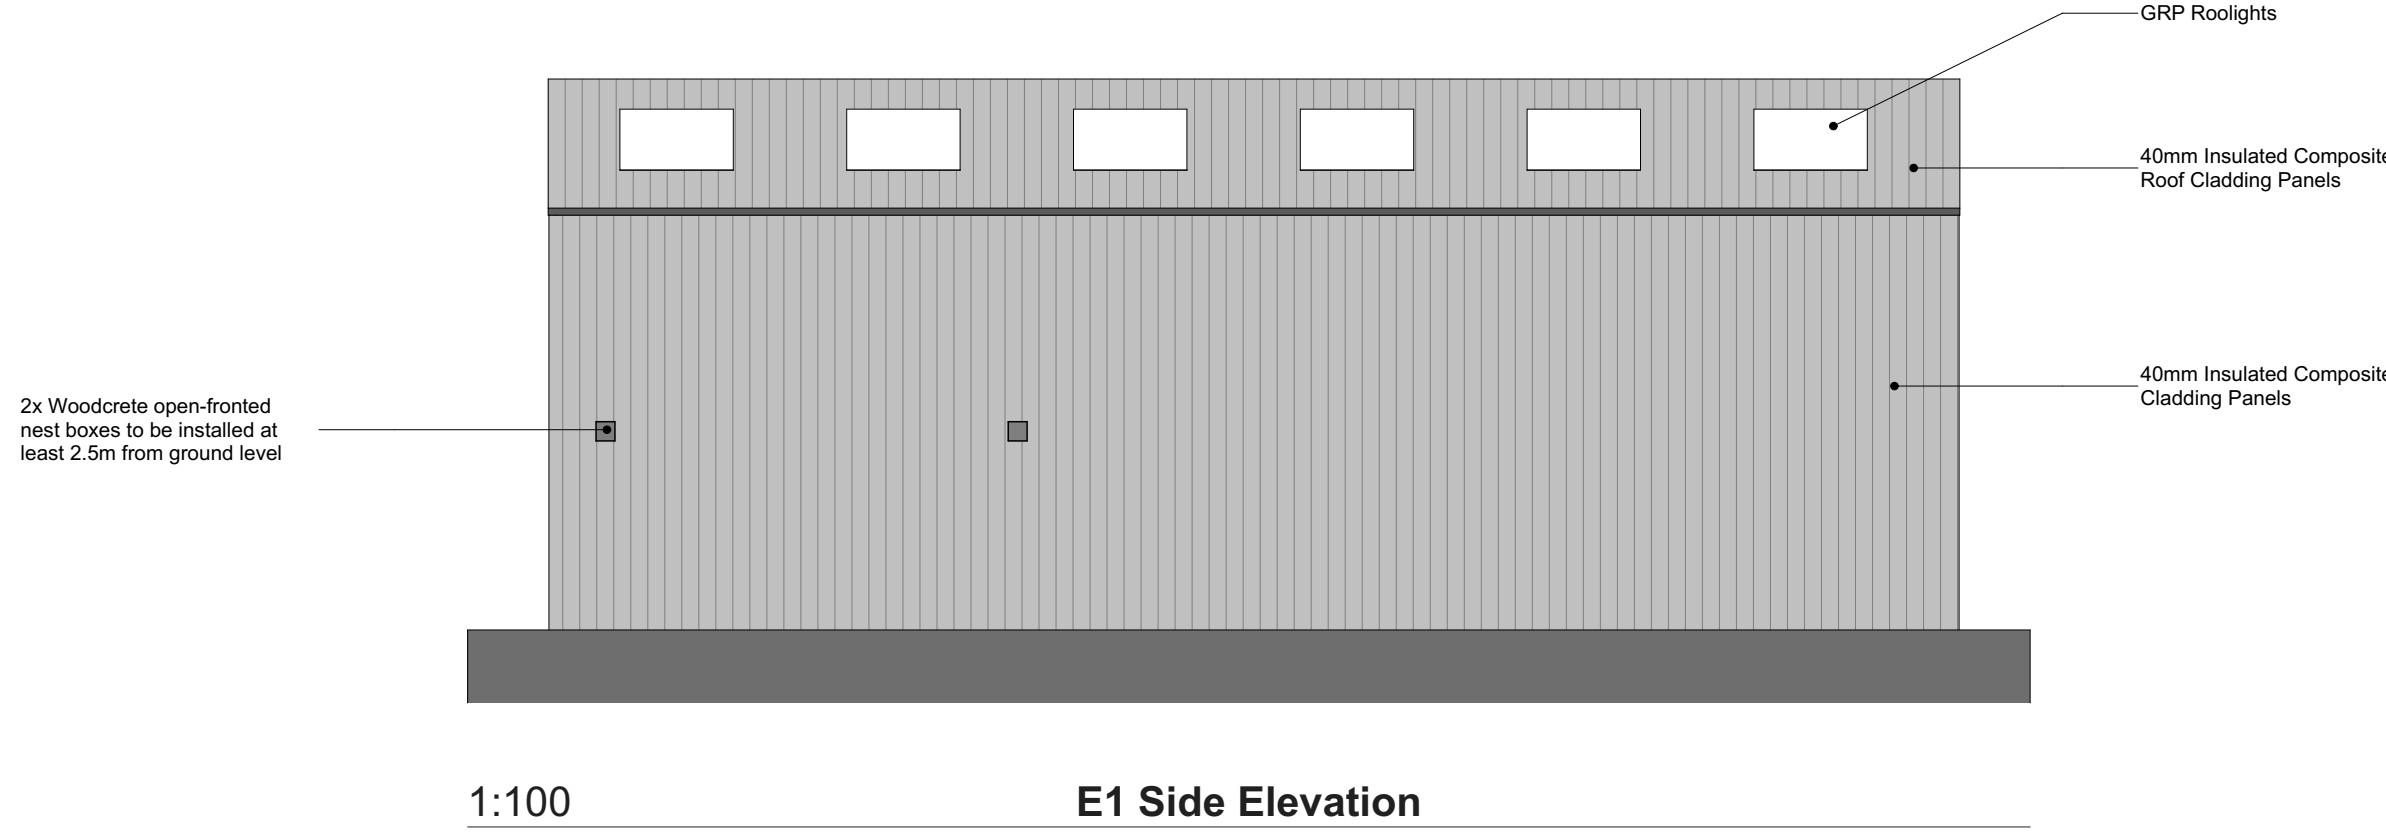


This drawing is the property of Creative Planning Ltd. It shall not be copied or scanned, in part or whole, without prior consent of Creative Planning Ltd. Do not scale from this drawing except for planning validation purposes.

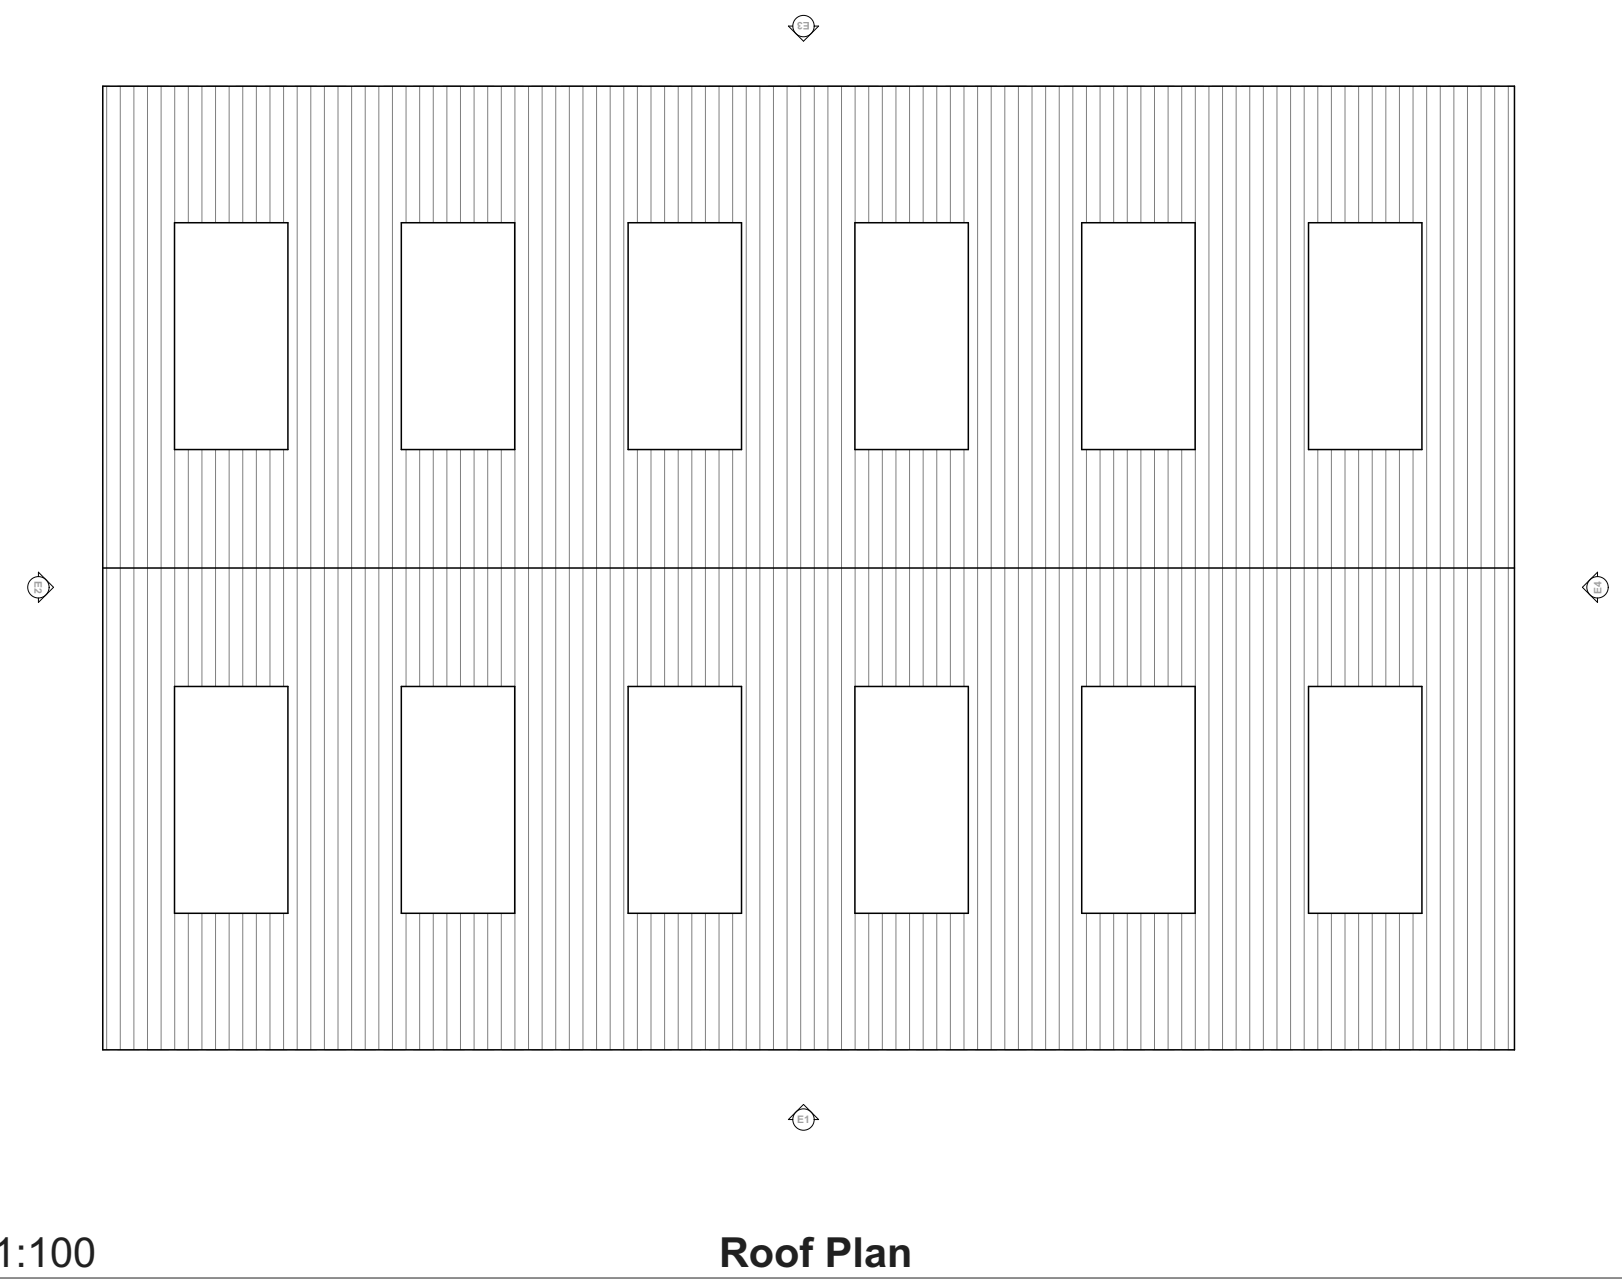

Rev.	Date.	Revision Description.	By.	Chk.
www.creative-planning.co.uk		T: 07791 587404		
Scale. 1:100 @ A1		Date. 07.11.23		
Project Title New Steel Portal Framed Building				
Client Williams Wrexham				
Drawing Title Proposed Plans and Elevations				
Project No. CP0034		Drawing No. PL-003		Rev.
RTPI Chartered Town Planner		RIBA		