

Proposed Side (East) Elevation
Scale 1:75@A1

Exist Flat Roof Guard Rail

Flat Roof

Hatch Outside Wales Ambulance Curtilage

External Lighting TBA

Existing Hopper & RWP

Existing Window

Existing Hopper & RWP

Existing Window

Existing Window

Existing Hopper & RWP

Existing Steel Faced Door

New Window

New Double Glazed PPC (Colour TBC) Window With Matching Metal Trims All To Match Existing Windows

Entrance



Existing Corrugated Profiled Steel Cladding

External Lighting TBA

Existing Steel Mesh Enclosure Below Stairs.

Existing Steel Faced Door

Existing Remo Lin.

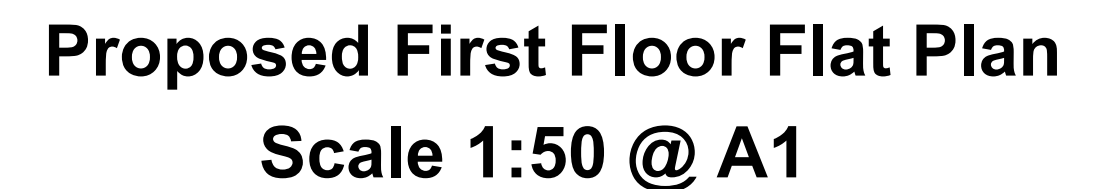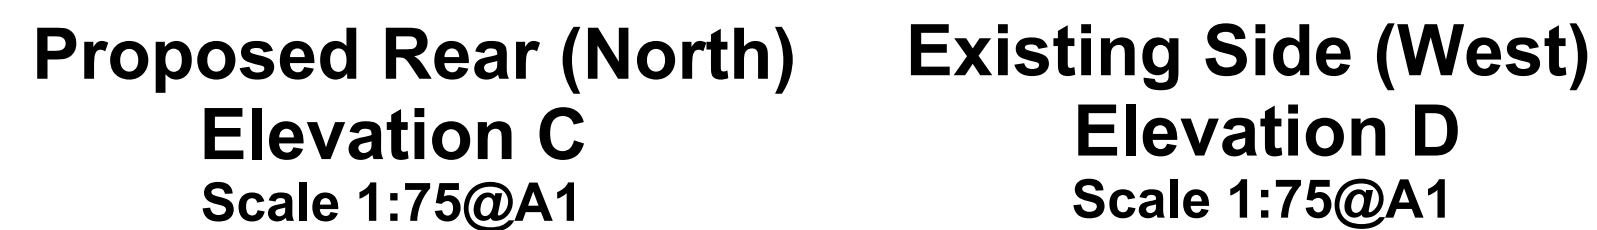

Project	Contract. No.	Drg. No.	Revision	Scale 1:75,50 & 200 @ A1
Proposed First Floor 2 Person:1 Bed Flat Above Welsh Air Ambulance Retail Unit At 42-44 Henblas Street, Wrexham LL13 8AD	AA03	02		Date Dec .23
	Drawing Title	Proposed Flat Plans & Elevations		