



Block Plan for Proposed Stable

Site Location April 2024

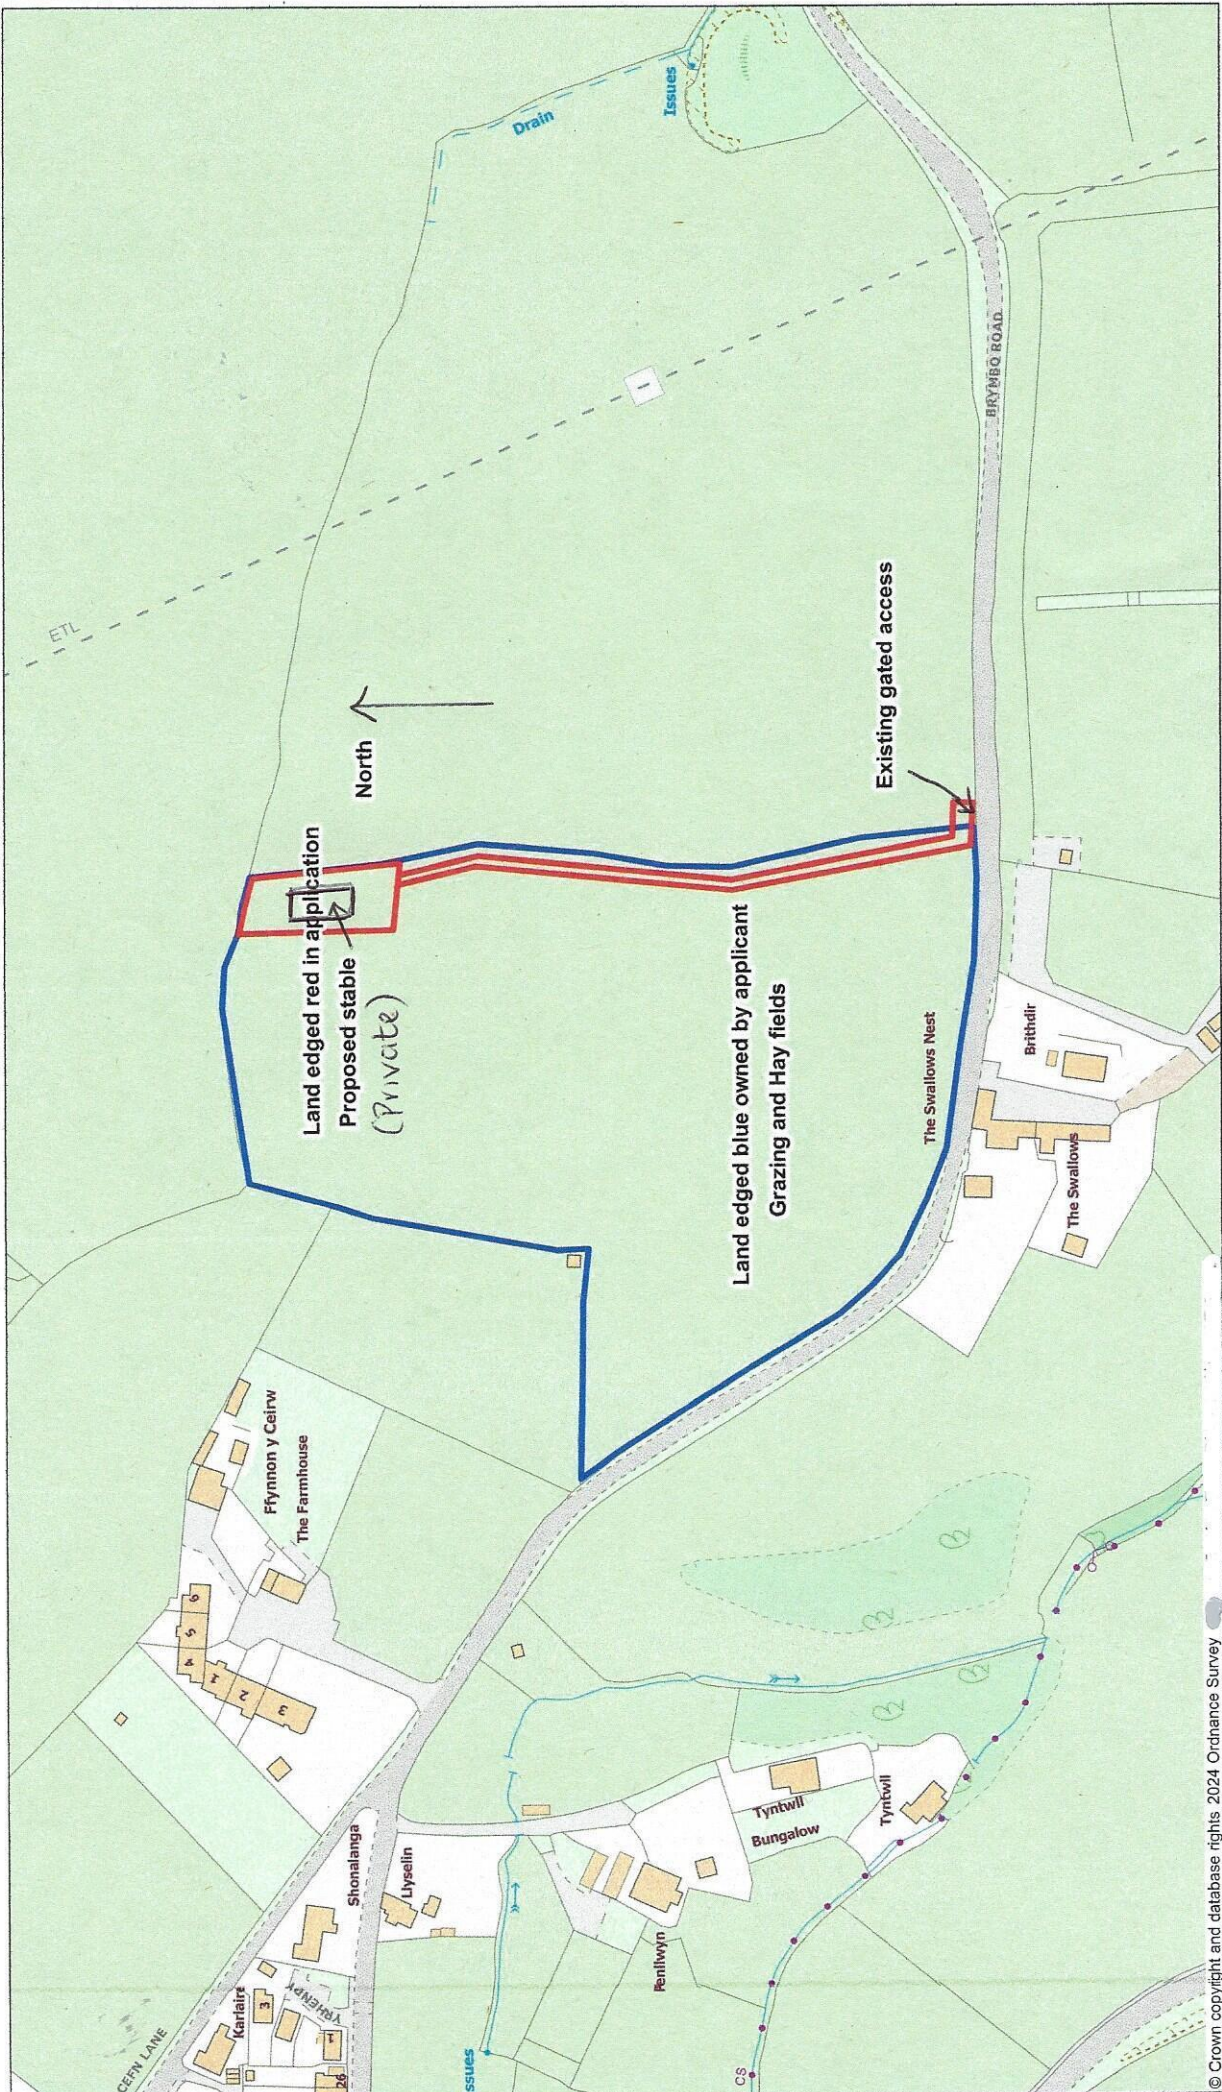

© Crown copyright and database rights 2024 Ordnance Survey

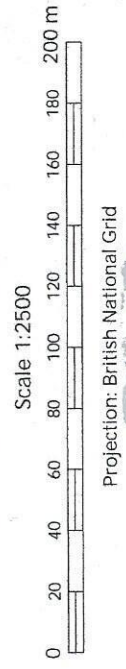

MR + MRS J DUFF
PROPOSED STABLE
BNLCHGWYN