


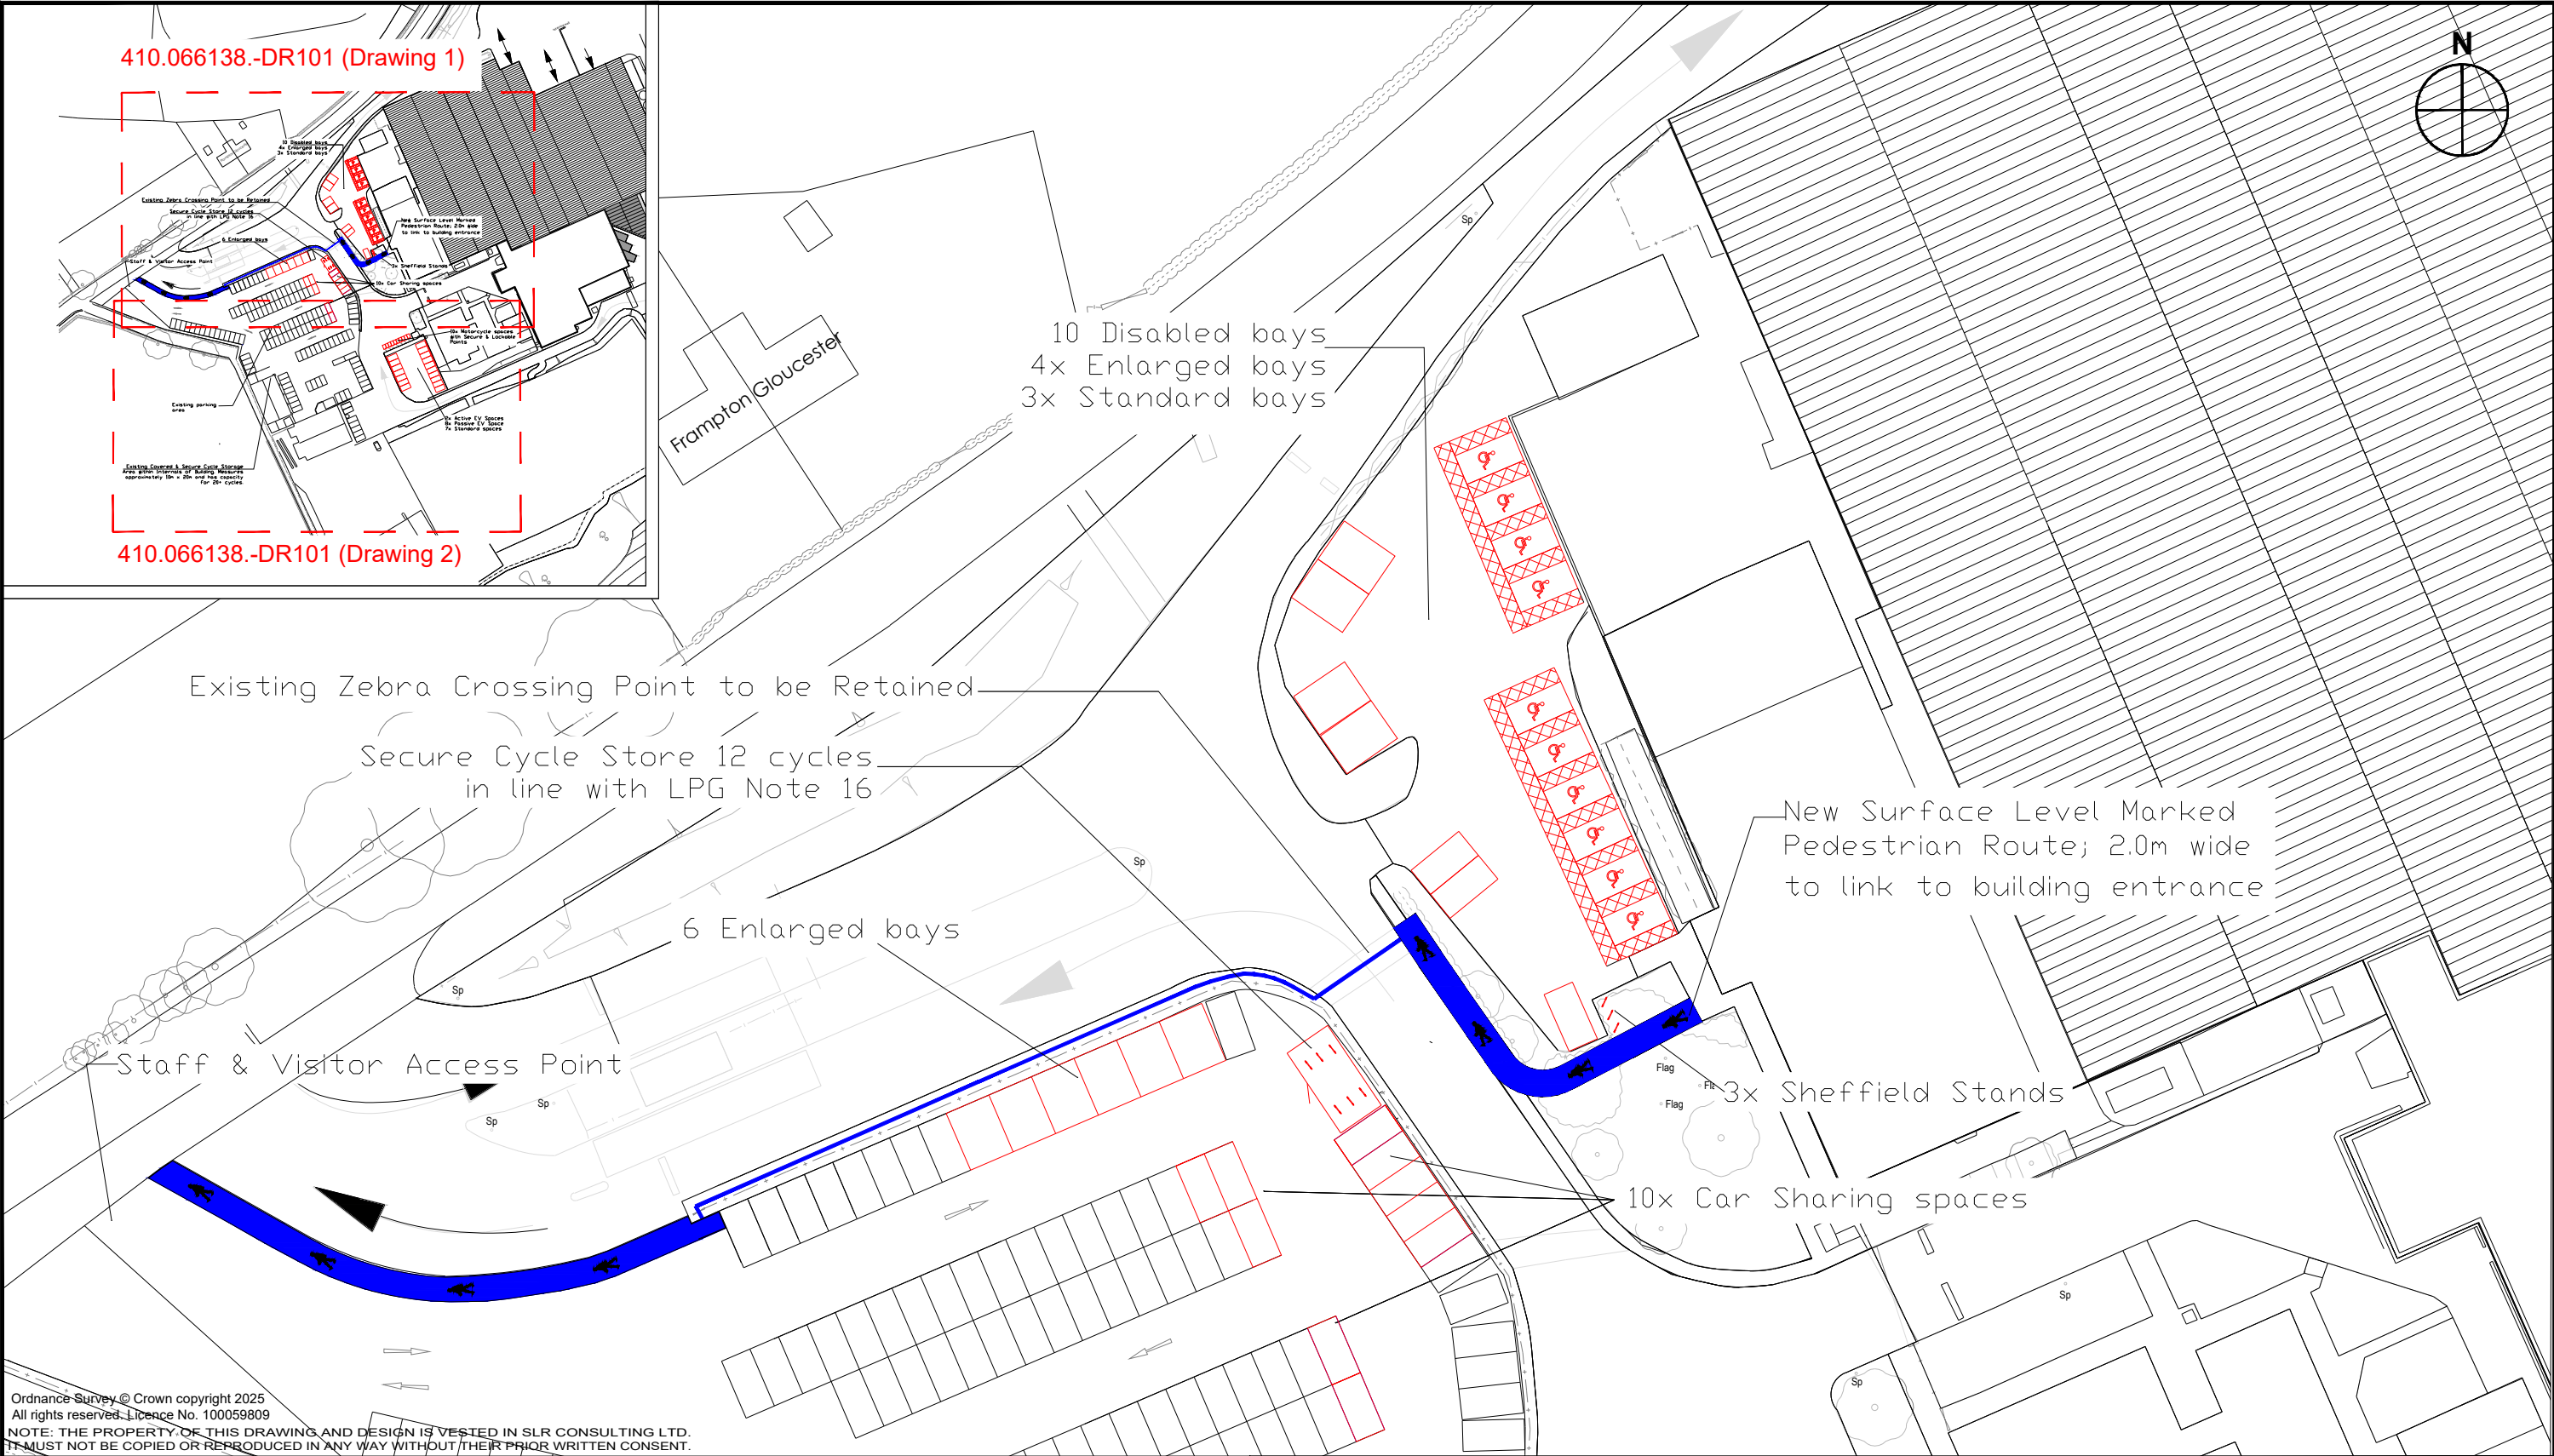

Ordinance Survey © Crown copyright 2025
All rights reserved. Licence No. 100059809
NOTE: THE PROPERTY OF THIS DRAWING AND DESIGN IS VESTED IN SLR CONSULTING LTD.
IT MUST NOT BE COPIED OR REPRODUCED IN ANY WAY WITHOUT THEIR PRIOR WRITTEN CONSENT.

REV.	DETAILS	DRAWN	CHECKED	DATE
1				

INFORMATION ONLY

Notes:

- This is not a construction drawing and is intended for illustrative purposes only.
- White lining is indicative only.

Standard Space = 2.4m x 4.8m
Enlarged Space = 3.6m x 4.8m
Disabled Space = 2.4m x 4.8m (+ 1.2m hatched area)
Electric Vehicle Space = 2.6m x 4.8m
Motorcycle Space = 1.4m x 2.0m

Cycle Parking = New: 3 x Sheffield Stands (6 spaces) + 12 cycles in secure compound
Existing: 20 in covered storage area within outbuilding internals
Total = 6 x short stay + 32 x long stay (secure and covered)

— Pedestrian Route to Main Entrance

PICKHILL LANE, WREXHAM

Proposed Car Park Layout (Drawing 1)

DRAWN:
YF / EG

CHECKED:
PW

DATE:
03.02.25

SCALES:
Scale at A3 1:500

MAELOR FOODS LTD



DRAWING NUMBER:
410.066138.-DR101

REVISION:
C