




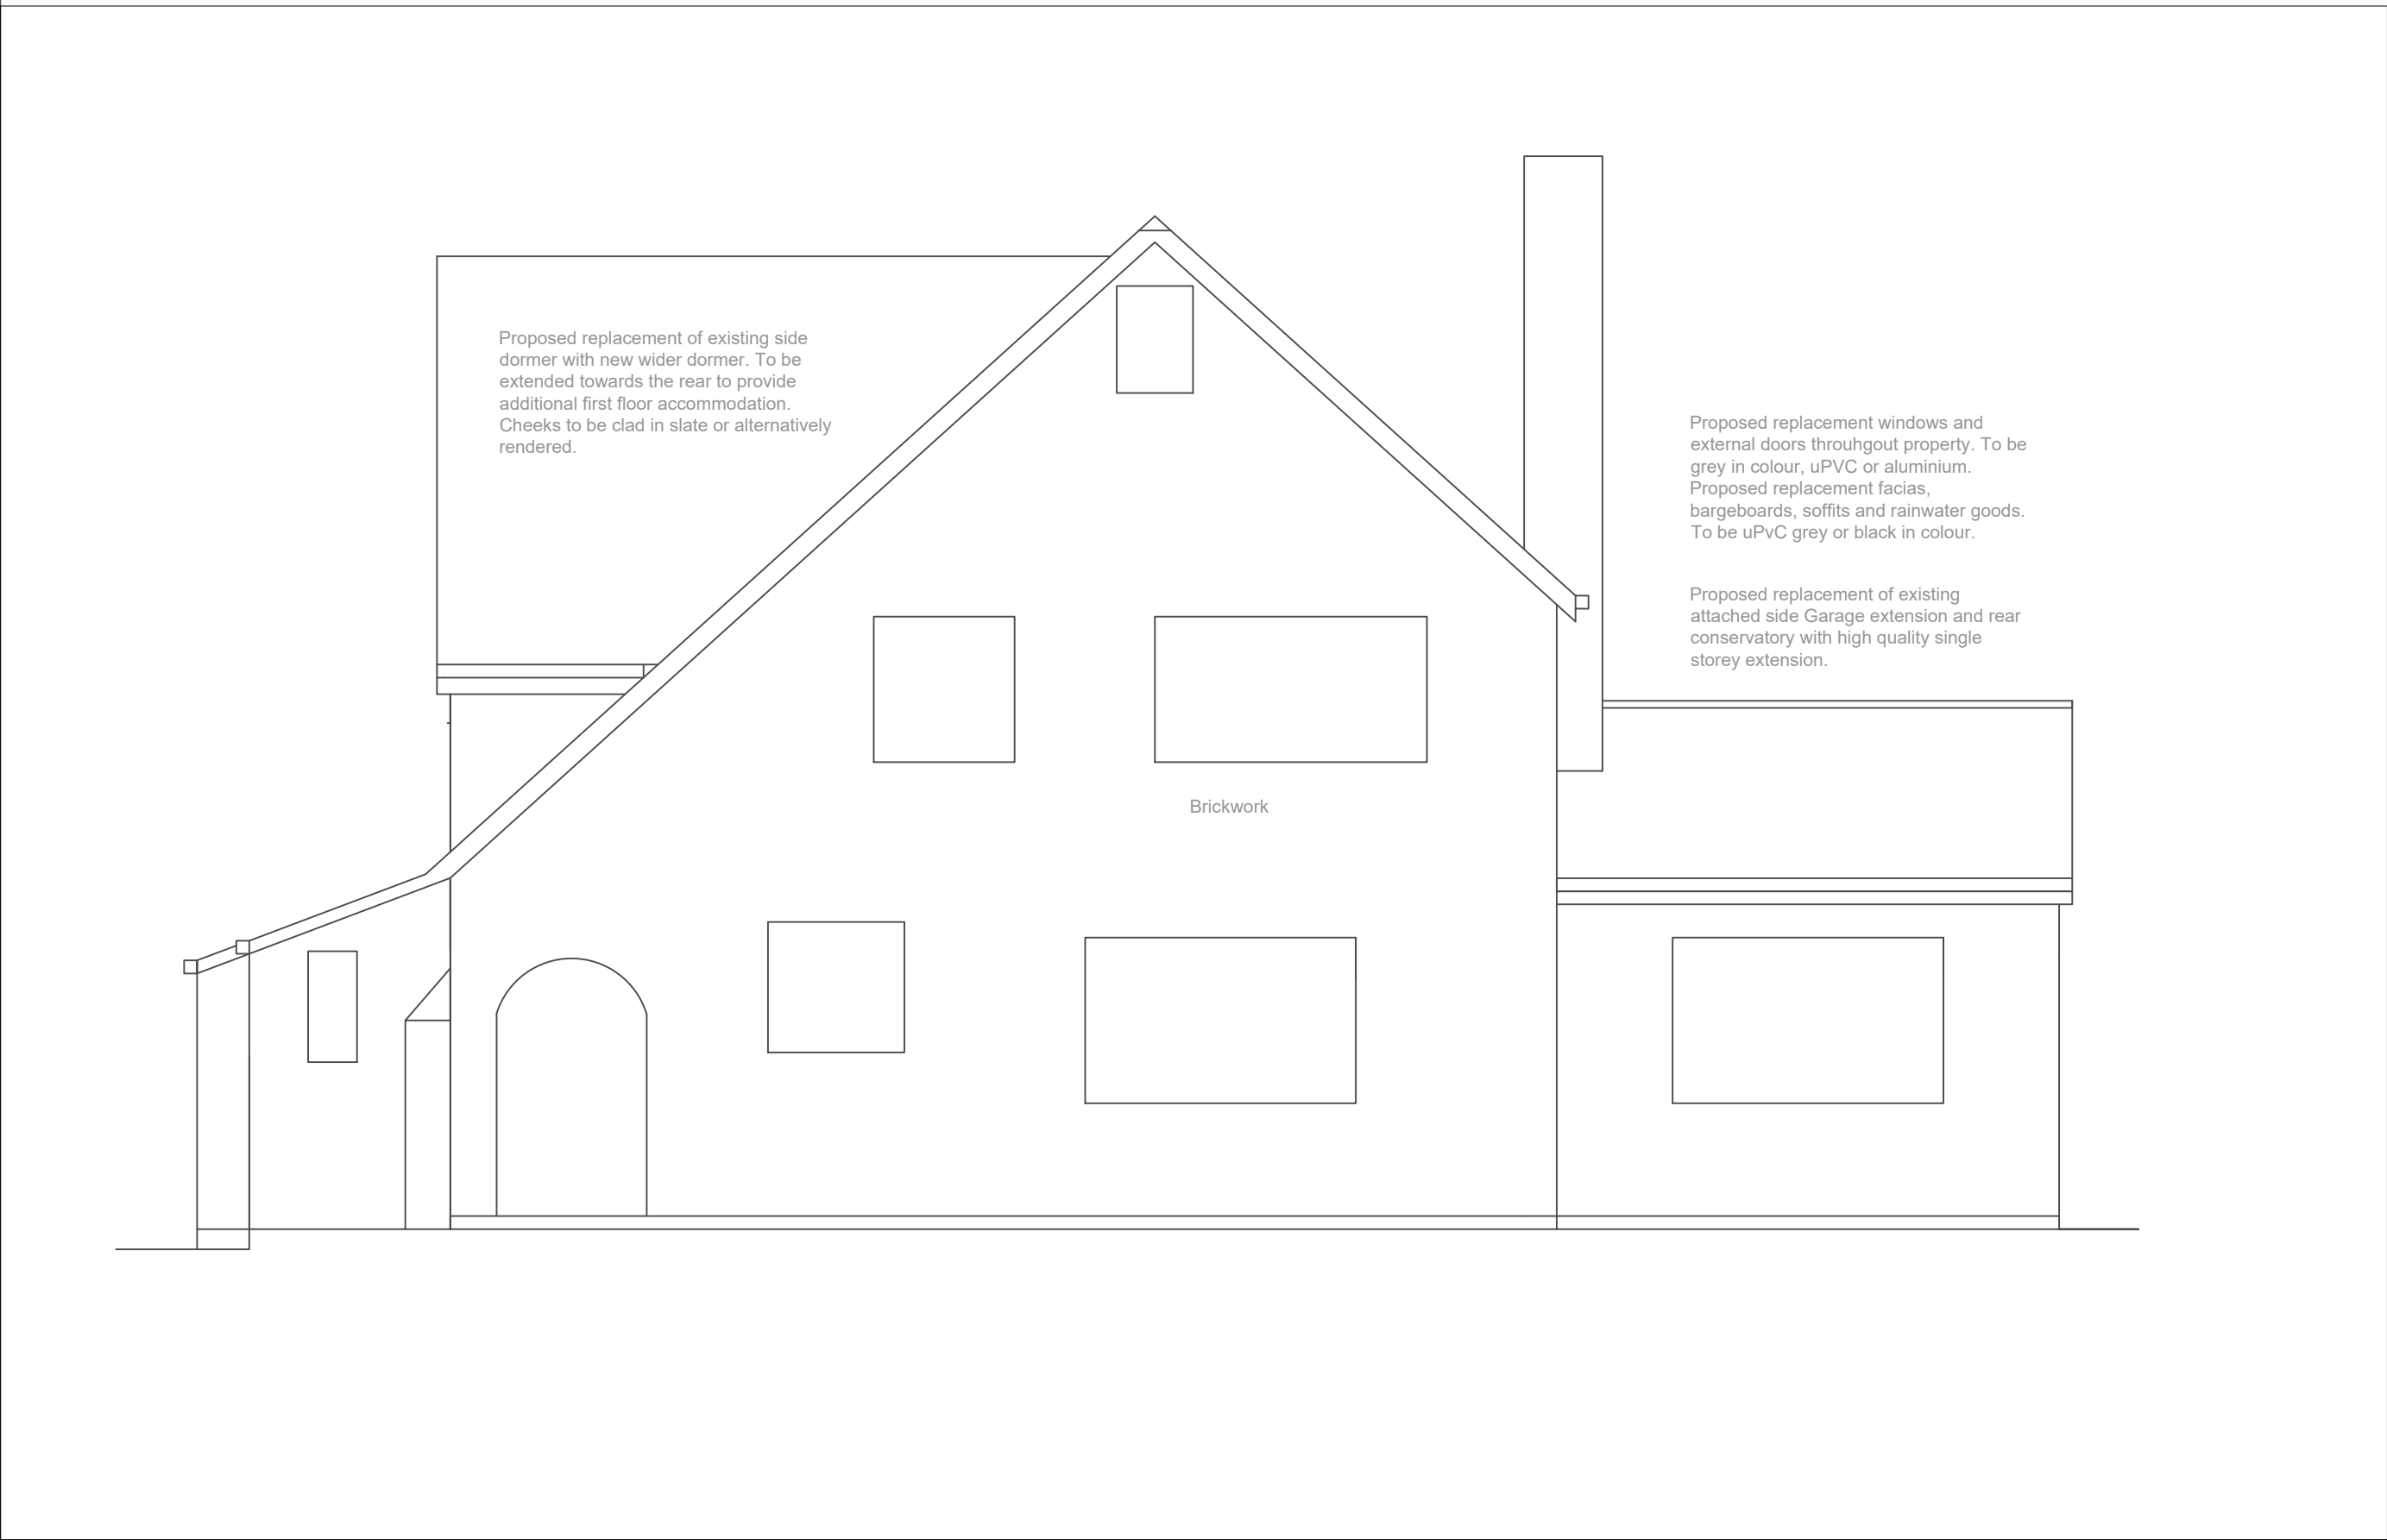


Front Elevation

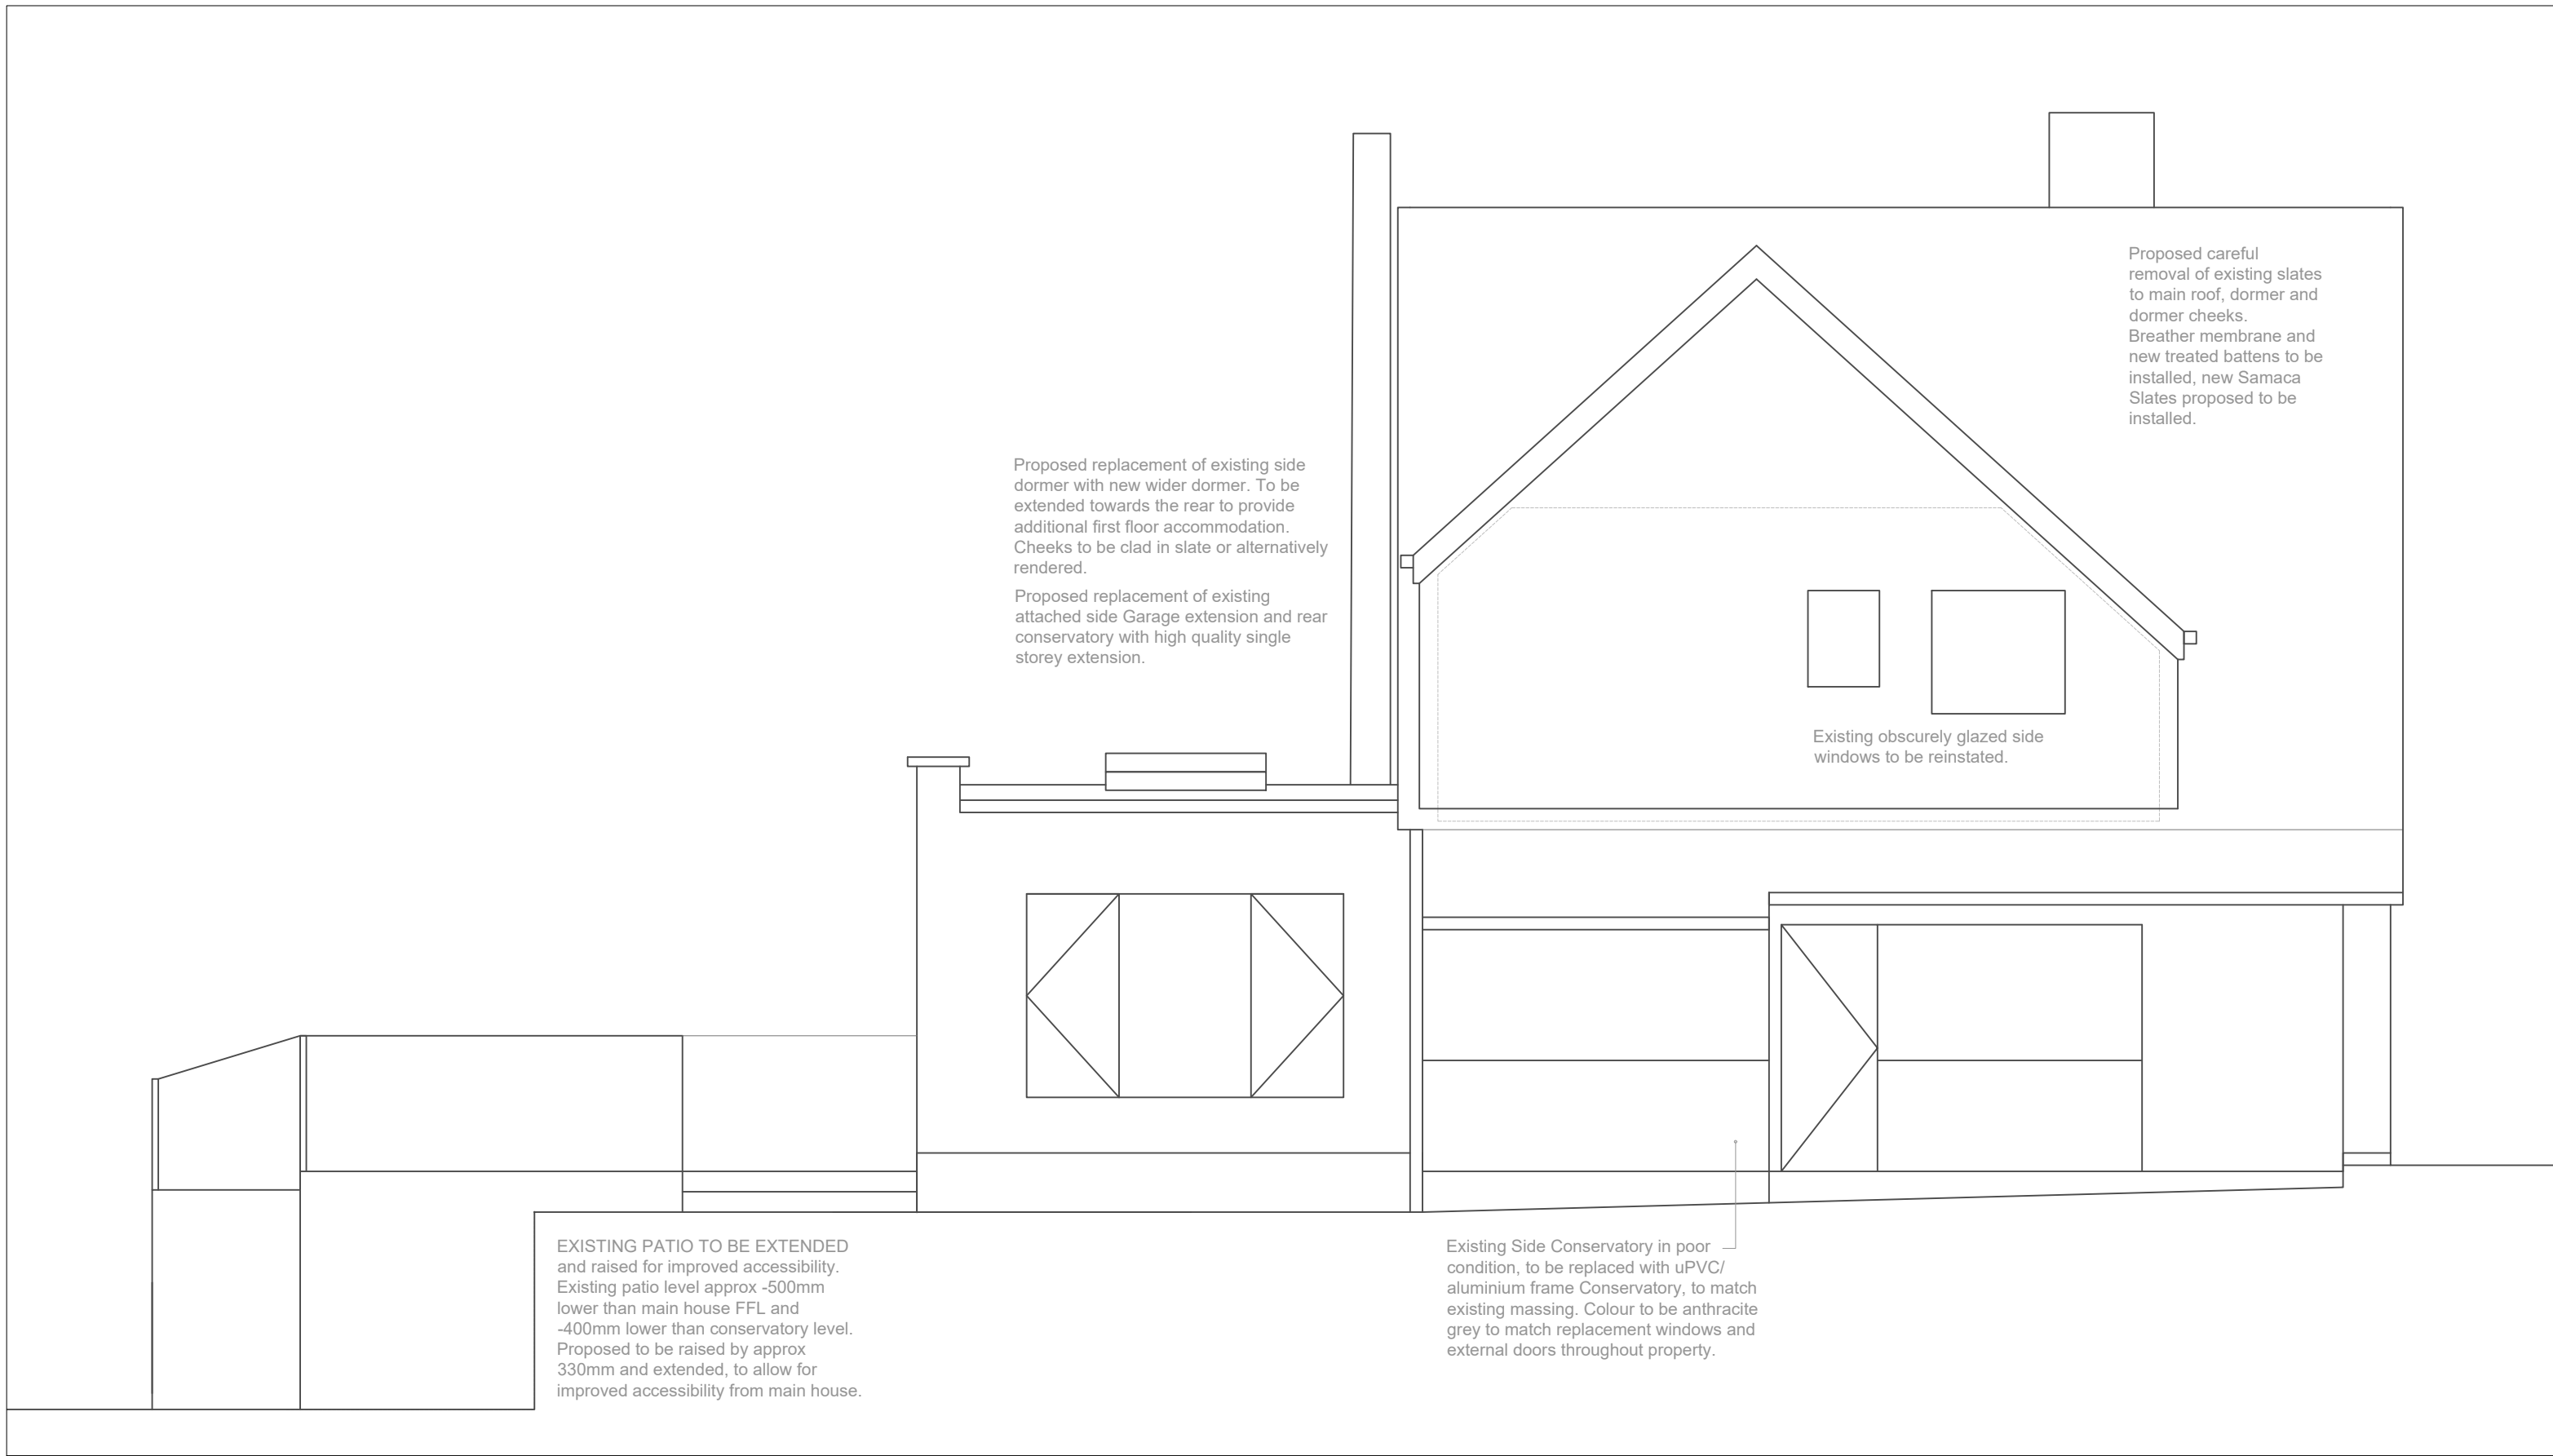

Side North Elevation

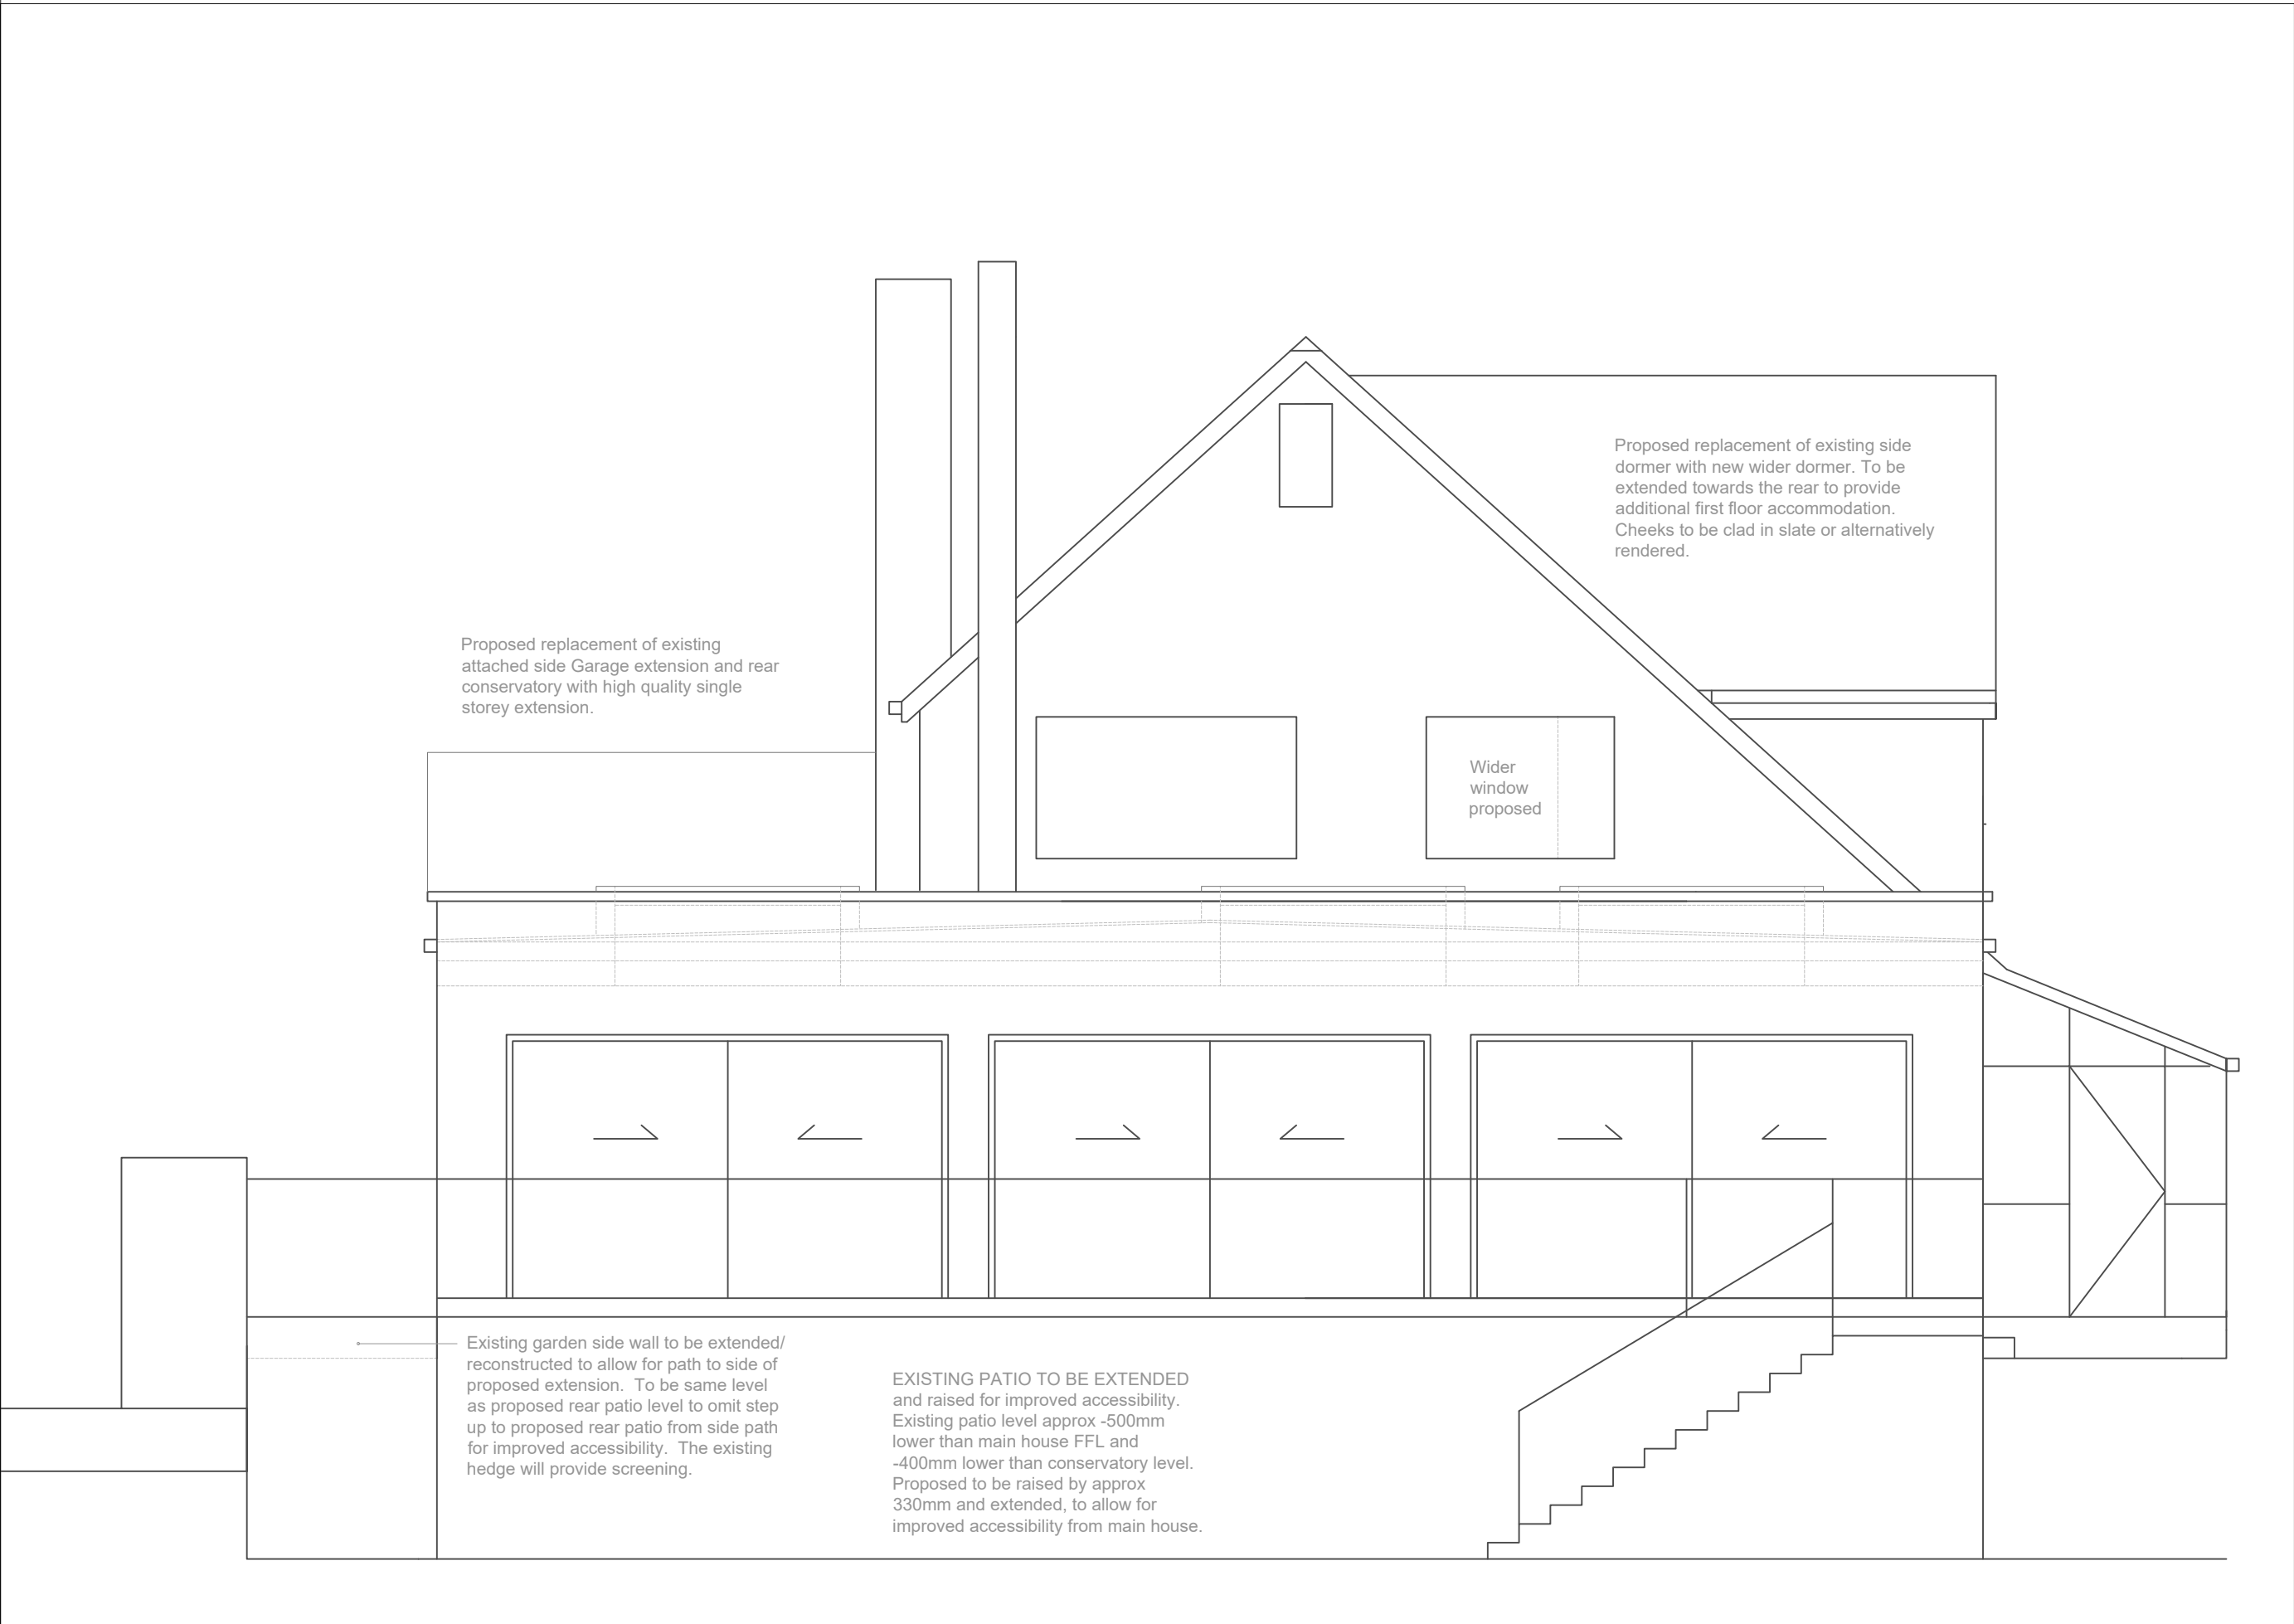

Rear Elevation

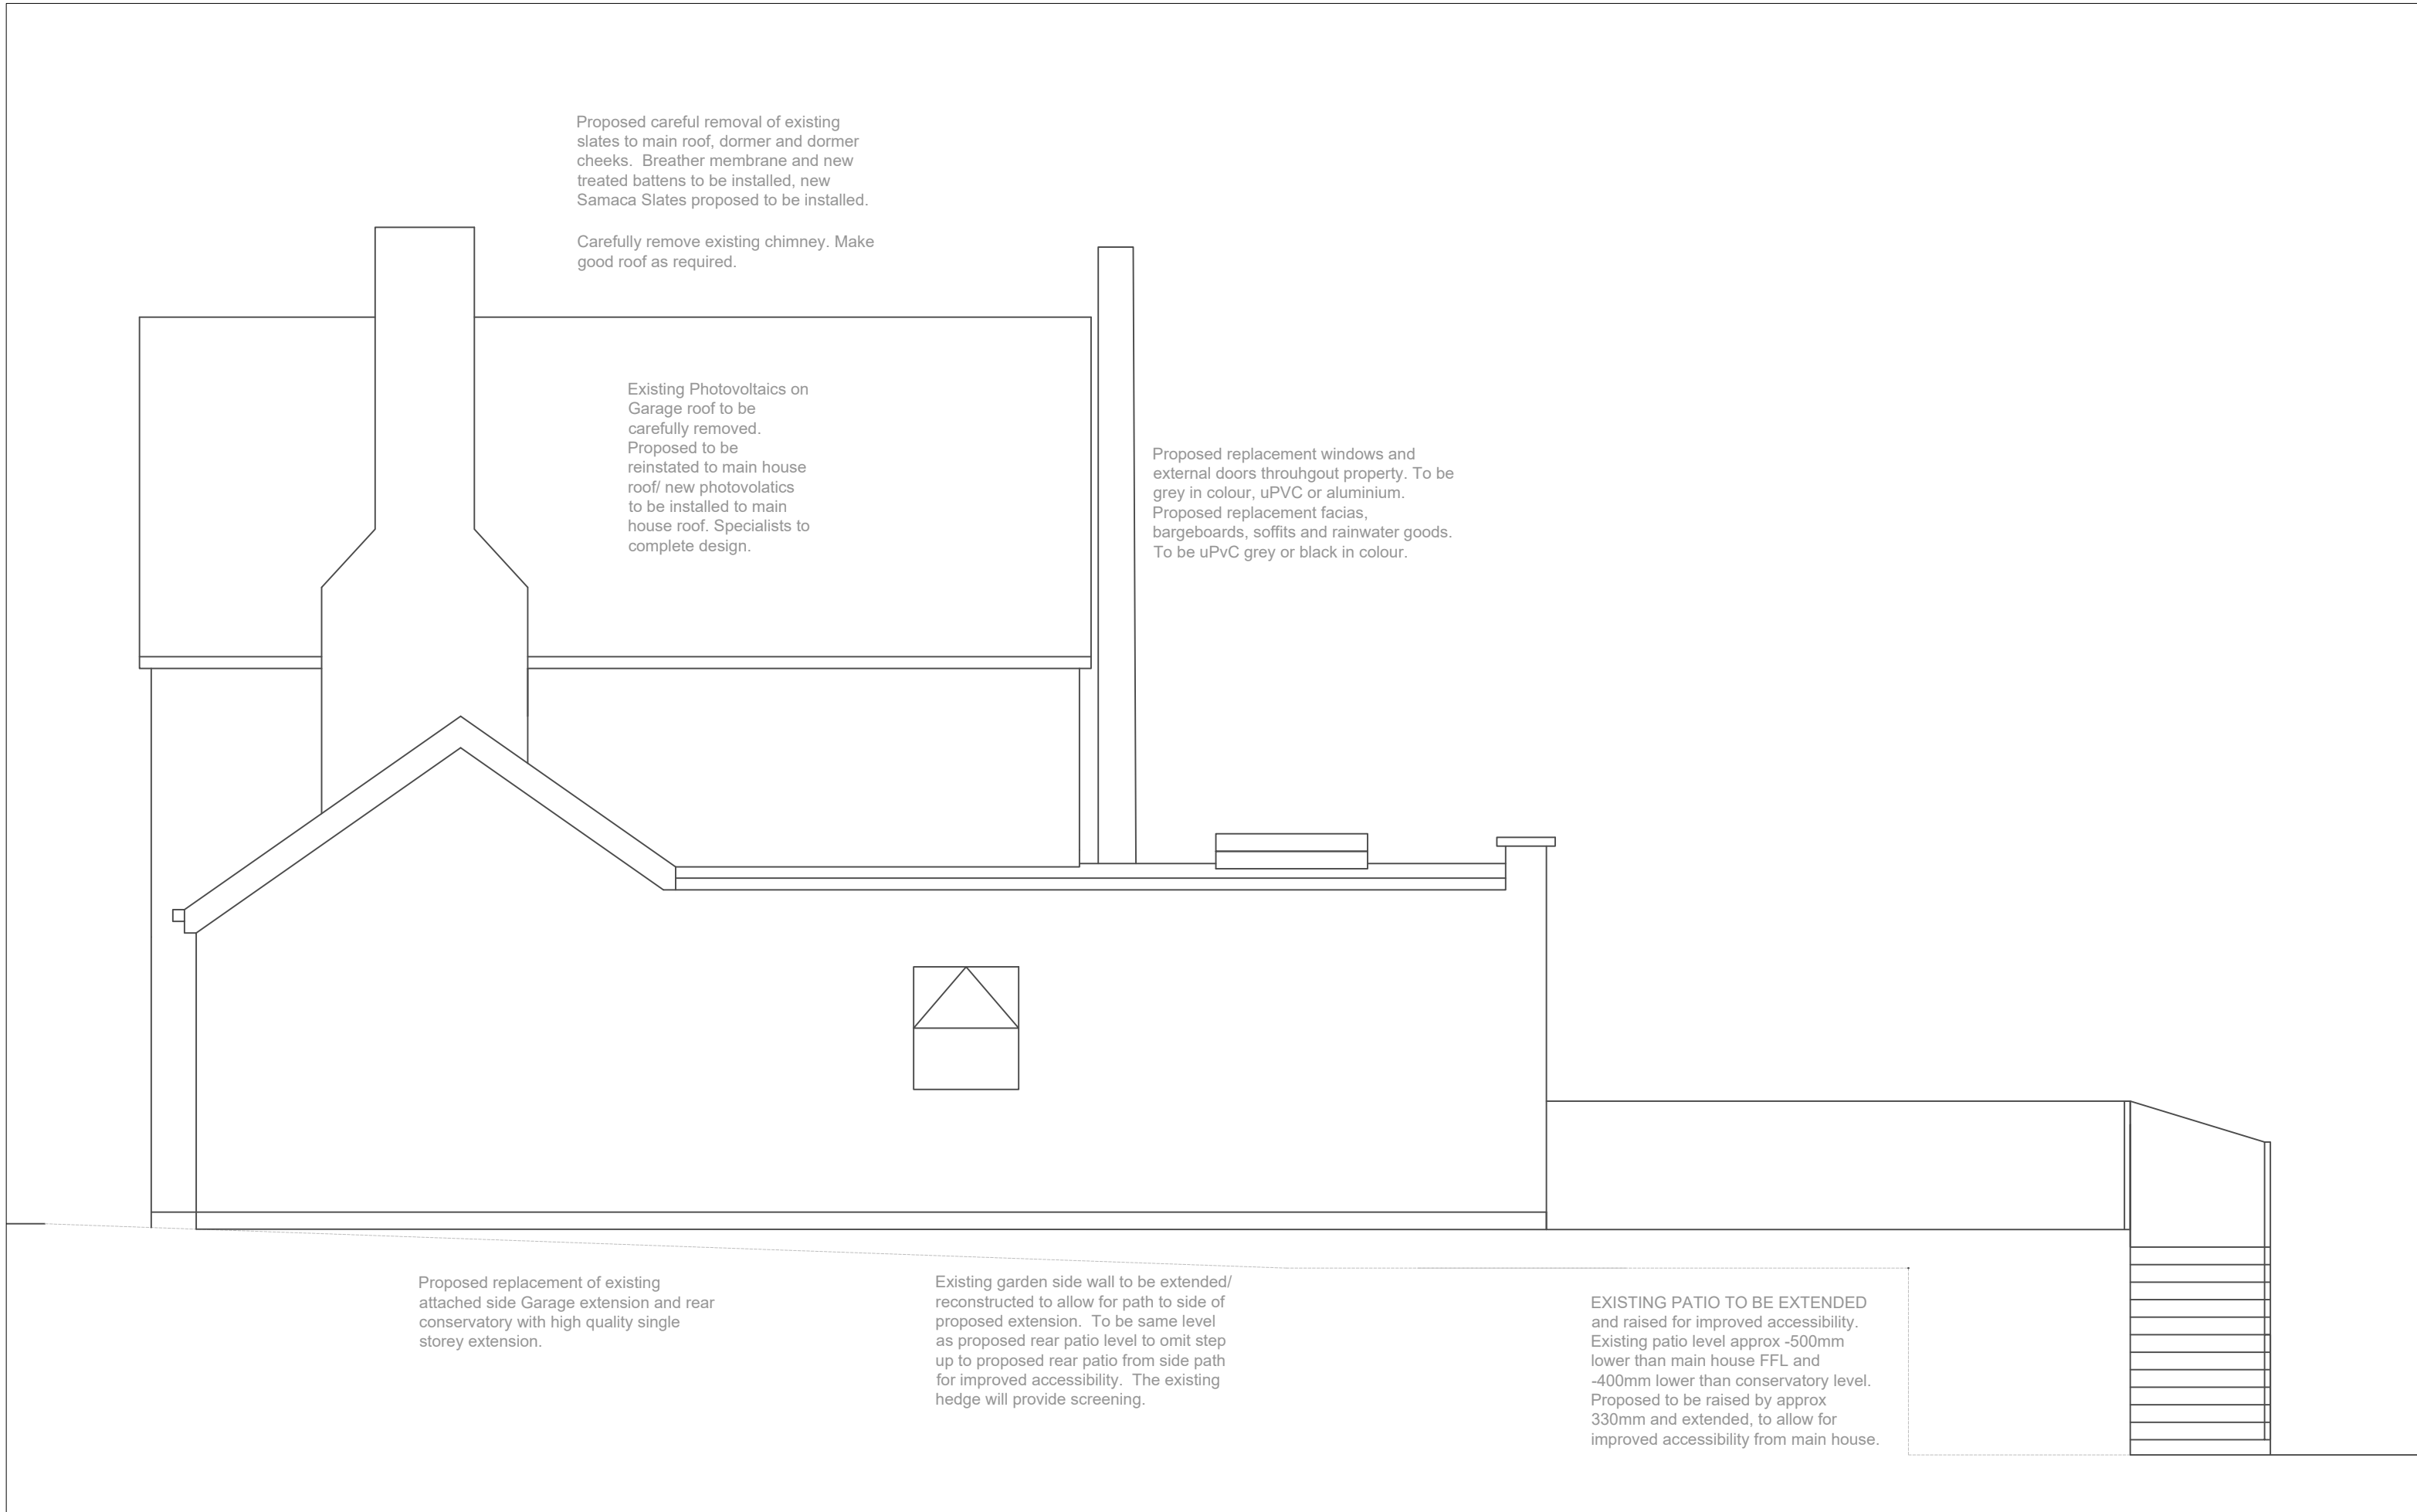

Side South Elevation