

ANDREW DESIGN SERVICE
architects, surveyors & planning consultants.
4A Station Avenue, Chirk, Wrexham, LL14 5LS Tel/Fax: 01691 777025

Project

Former Estate Office & Stables, Trevor Row, Chirk, LL14 5HE

Drawn by

MCA

DWG

Dwg Ref:

PL01

Date:



27 / 03 / 2023

Scale

Revision

a) 02/06/2023 - bat stable

text on Block Plan enlarged for readability

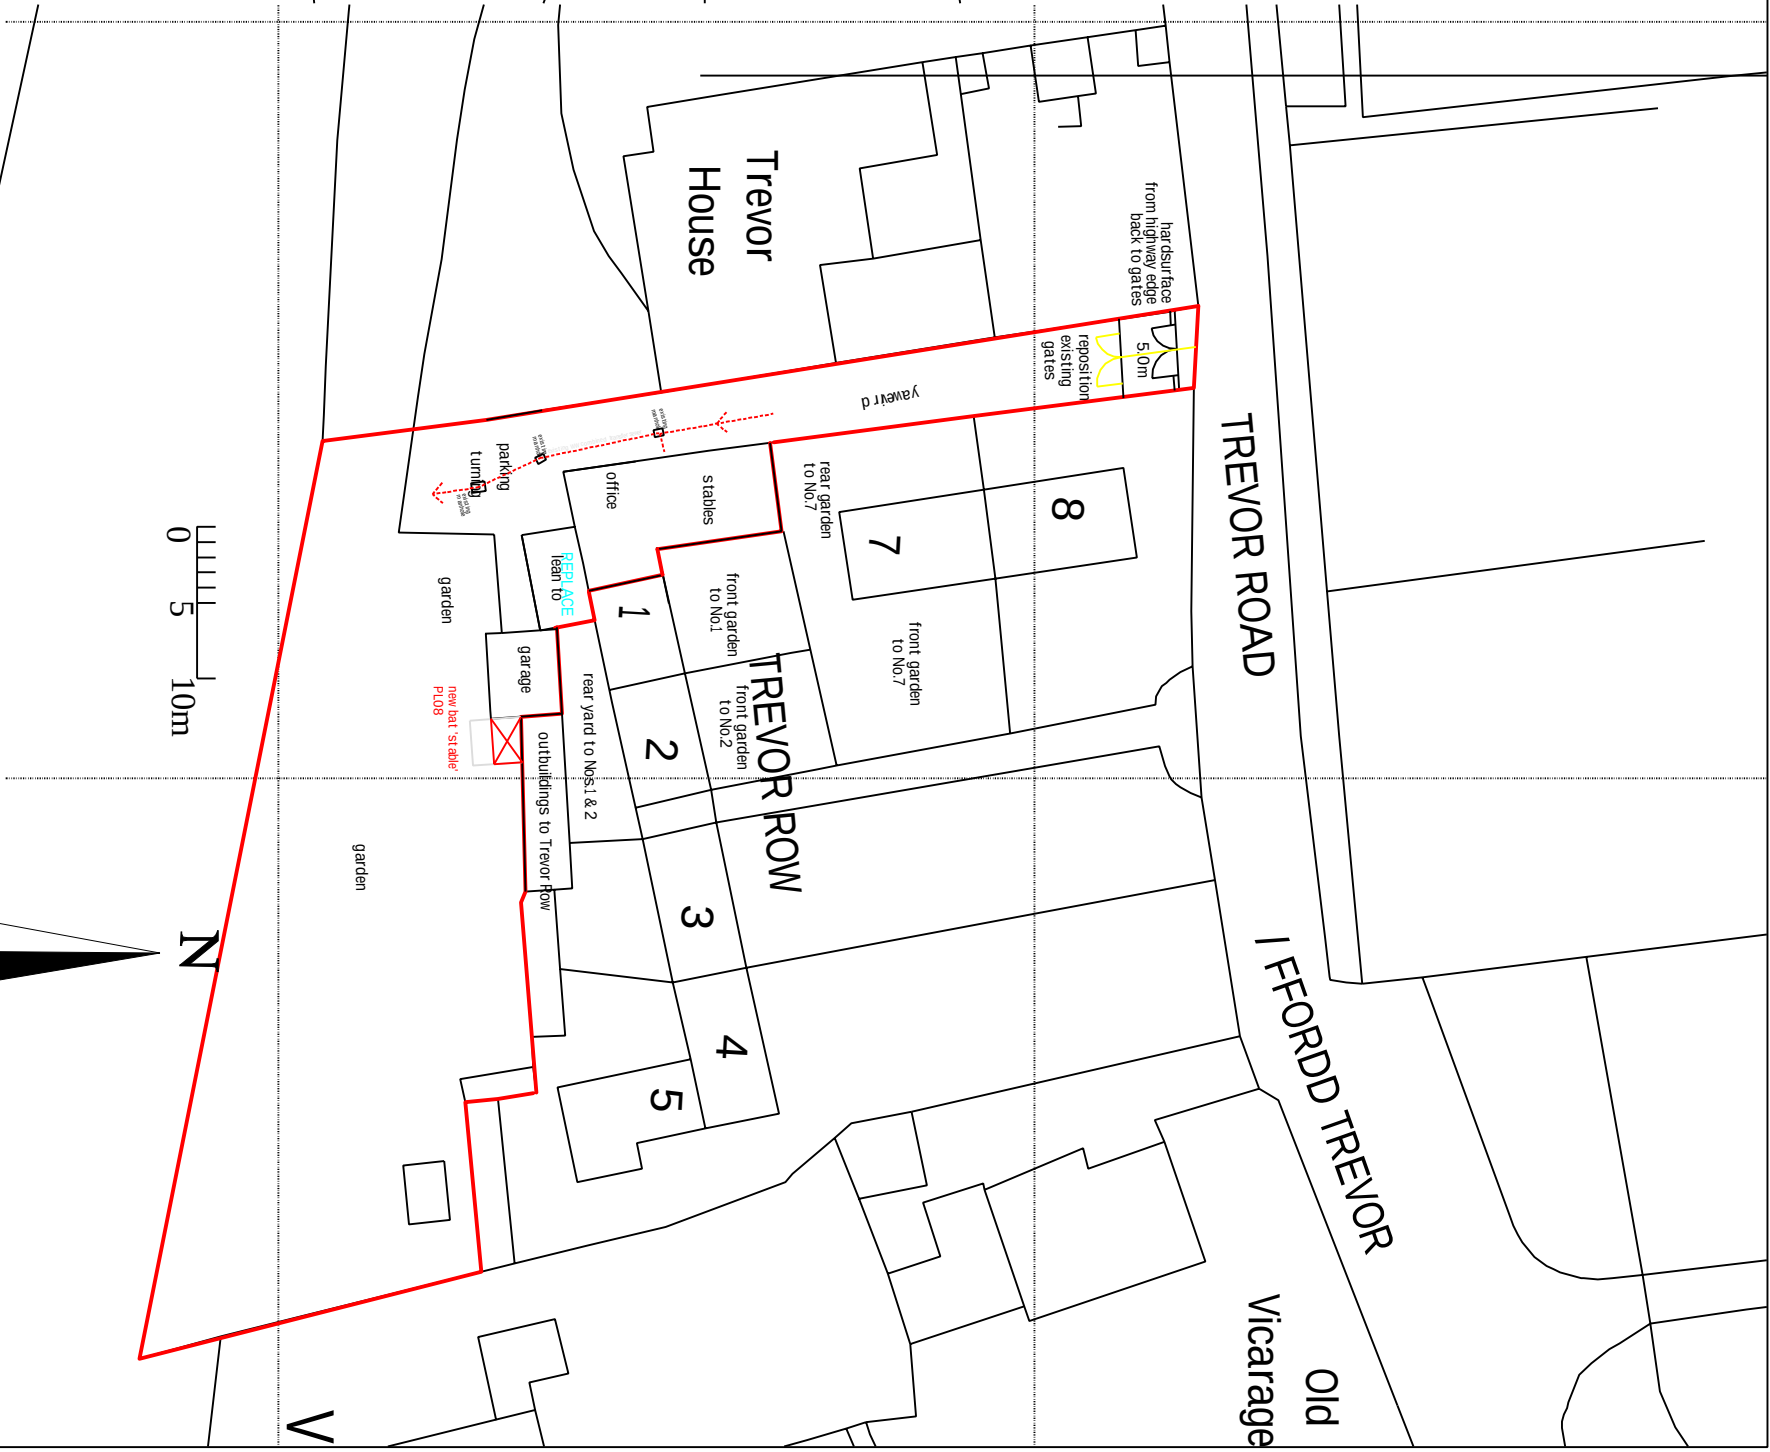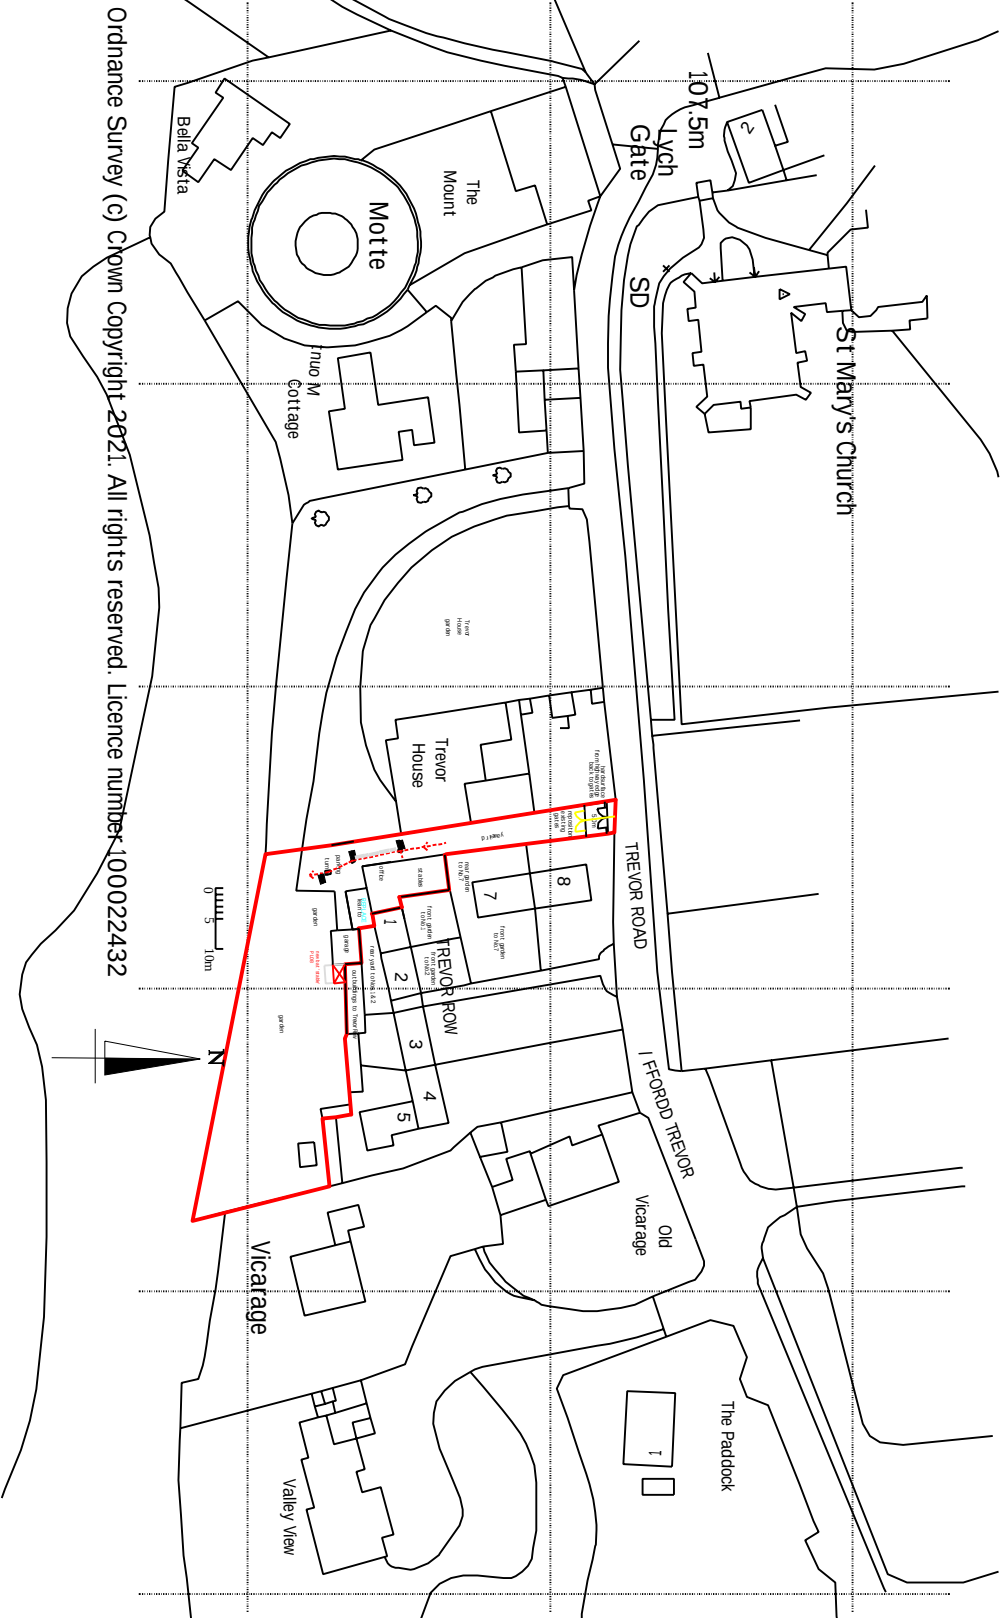

PL01B LOCATION PLAN and BLOCK PLAN
Scale 1:1250 and 1/500 @A3
RevB 21/08/2023 - existing WW sewer drain added.
new hard surface to access apron added