
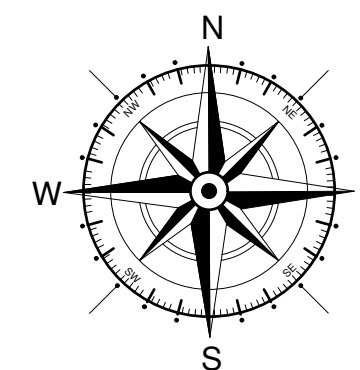
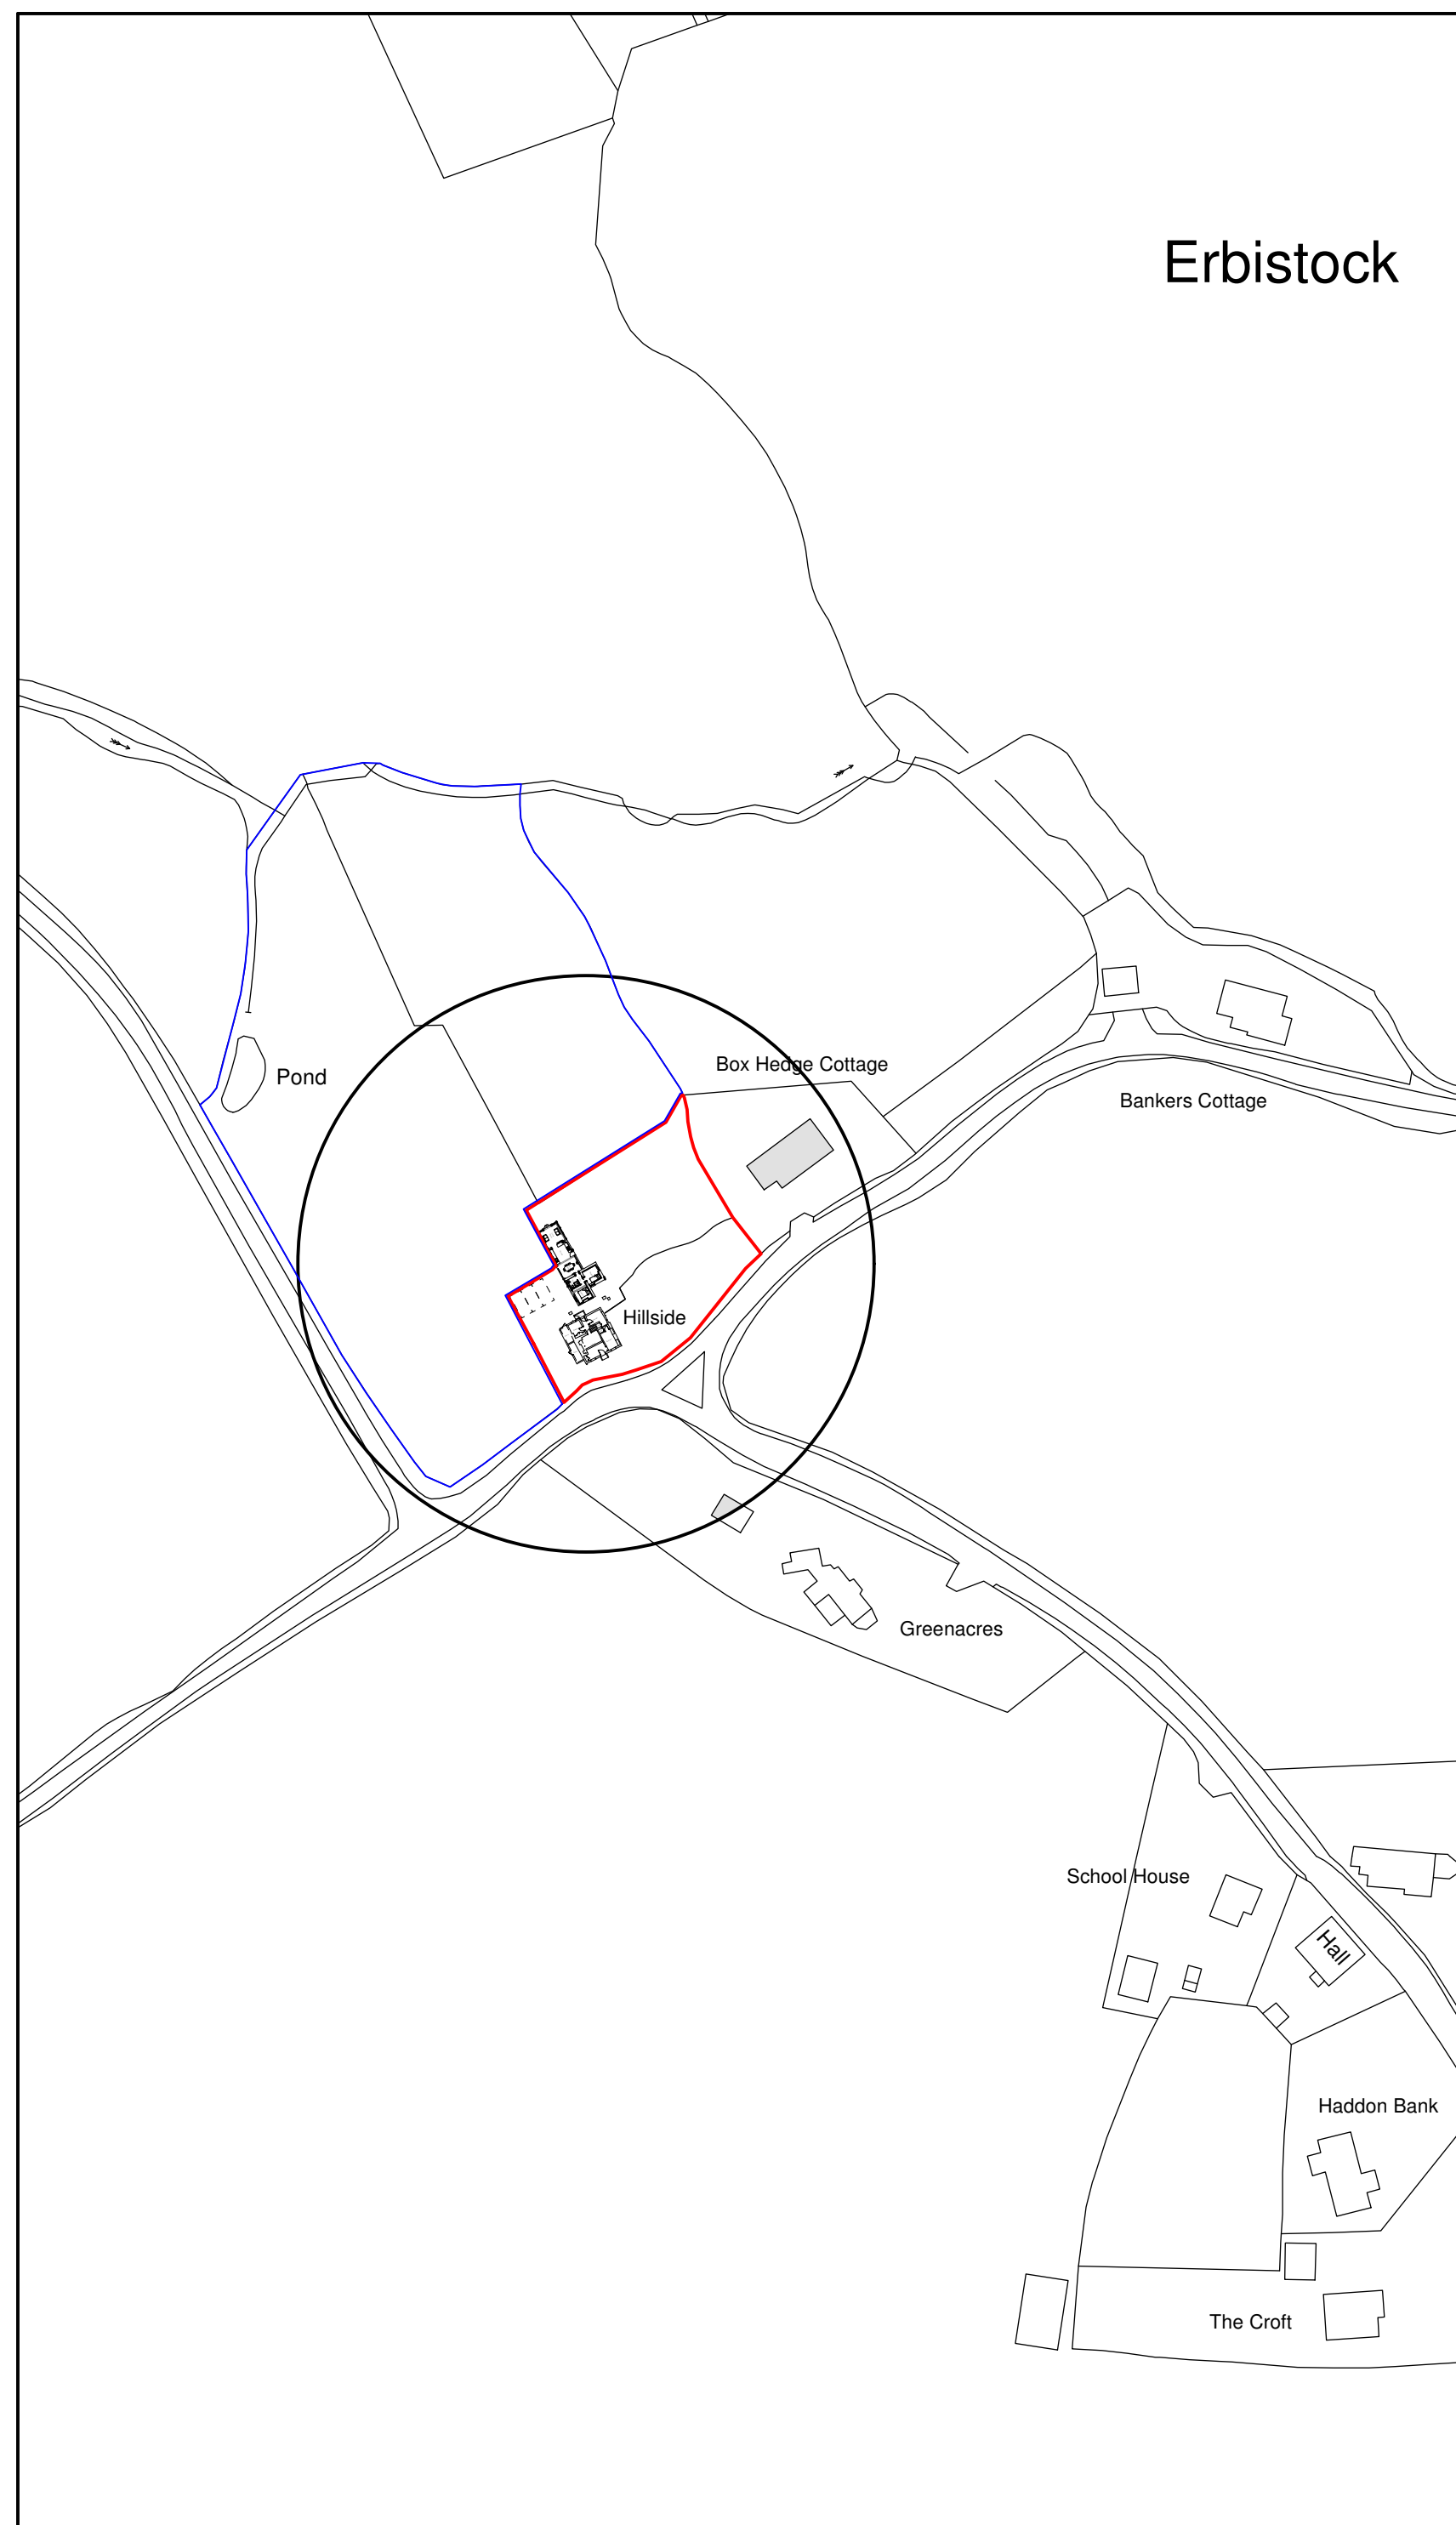


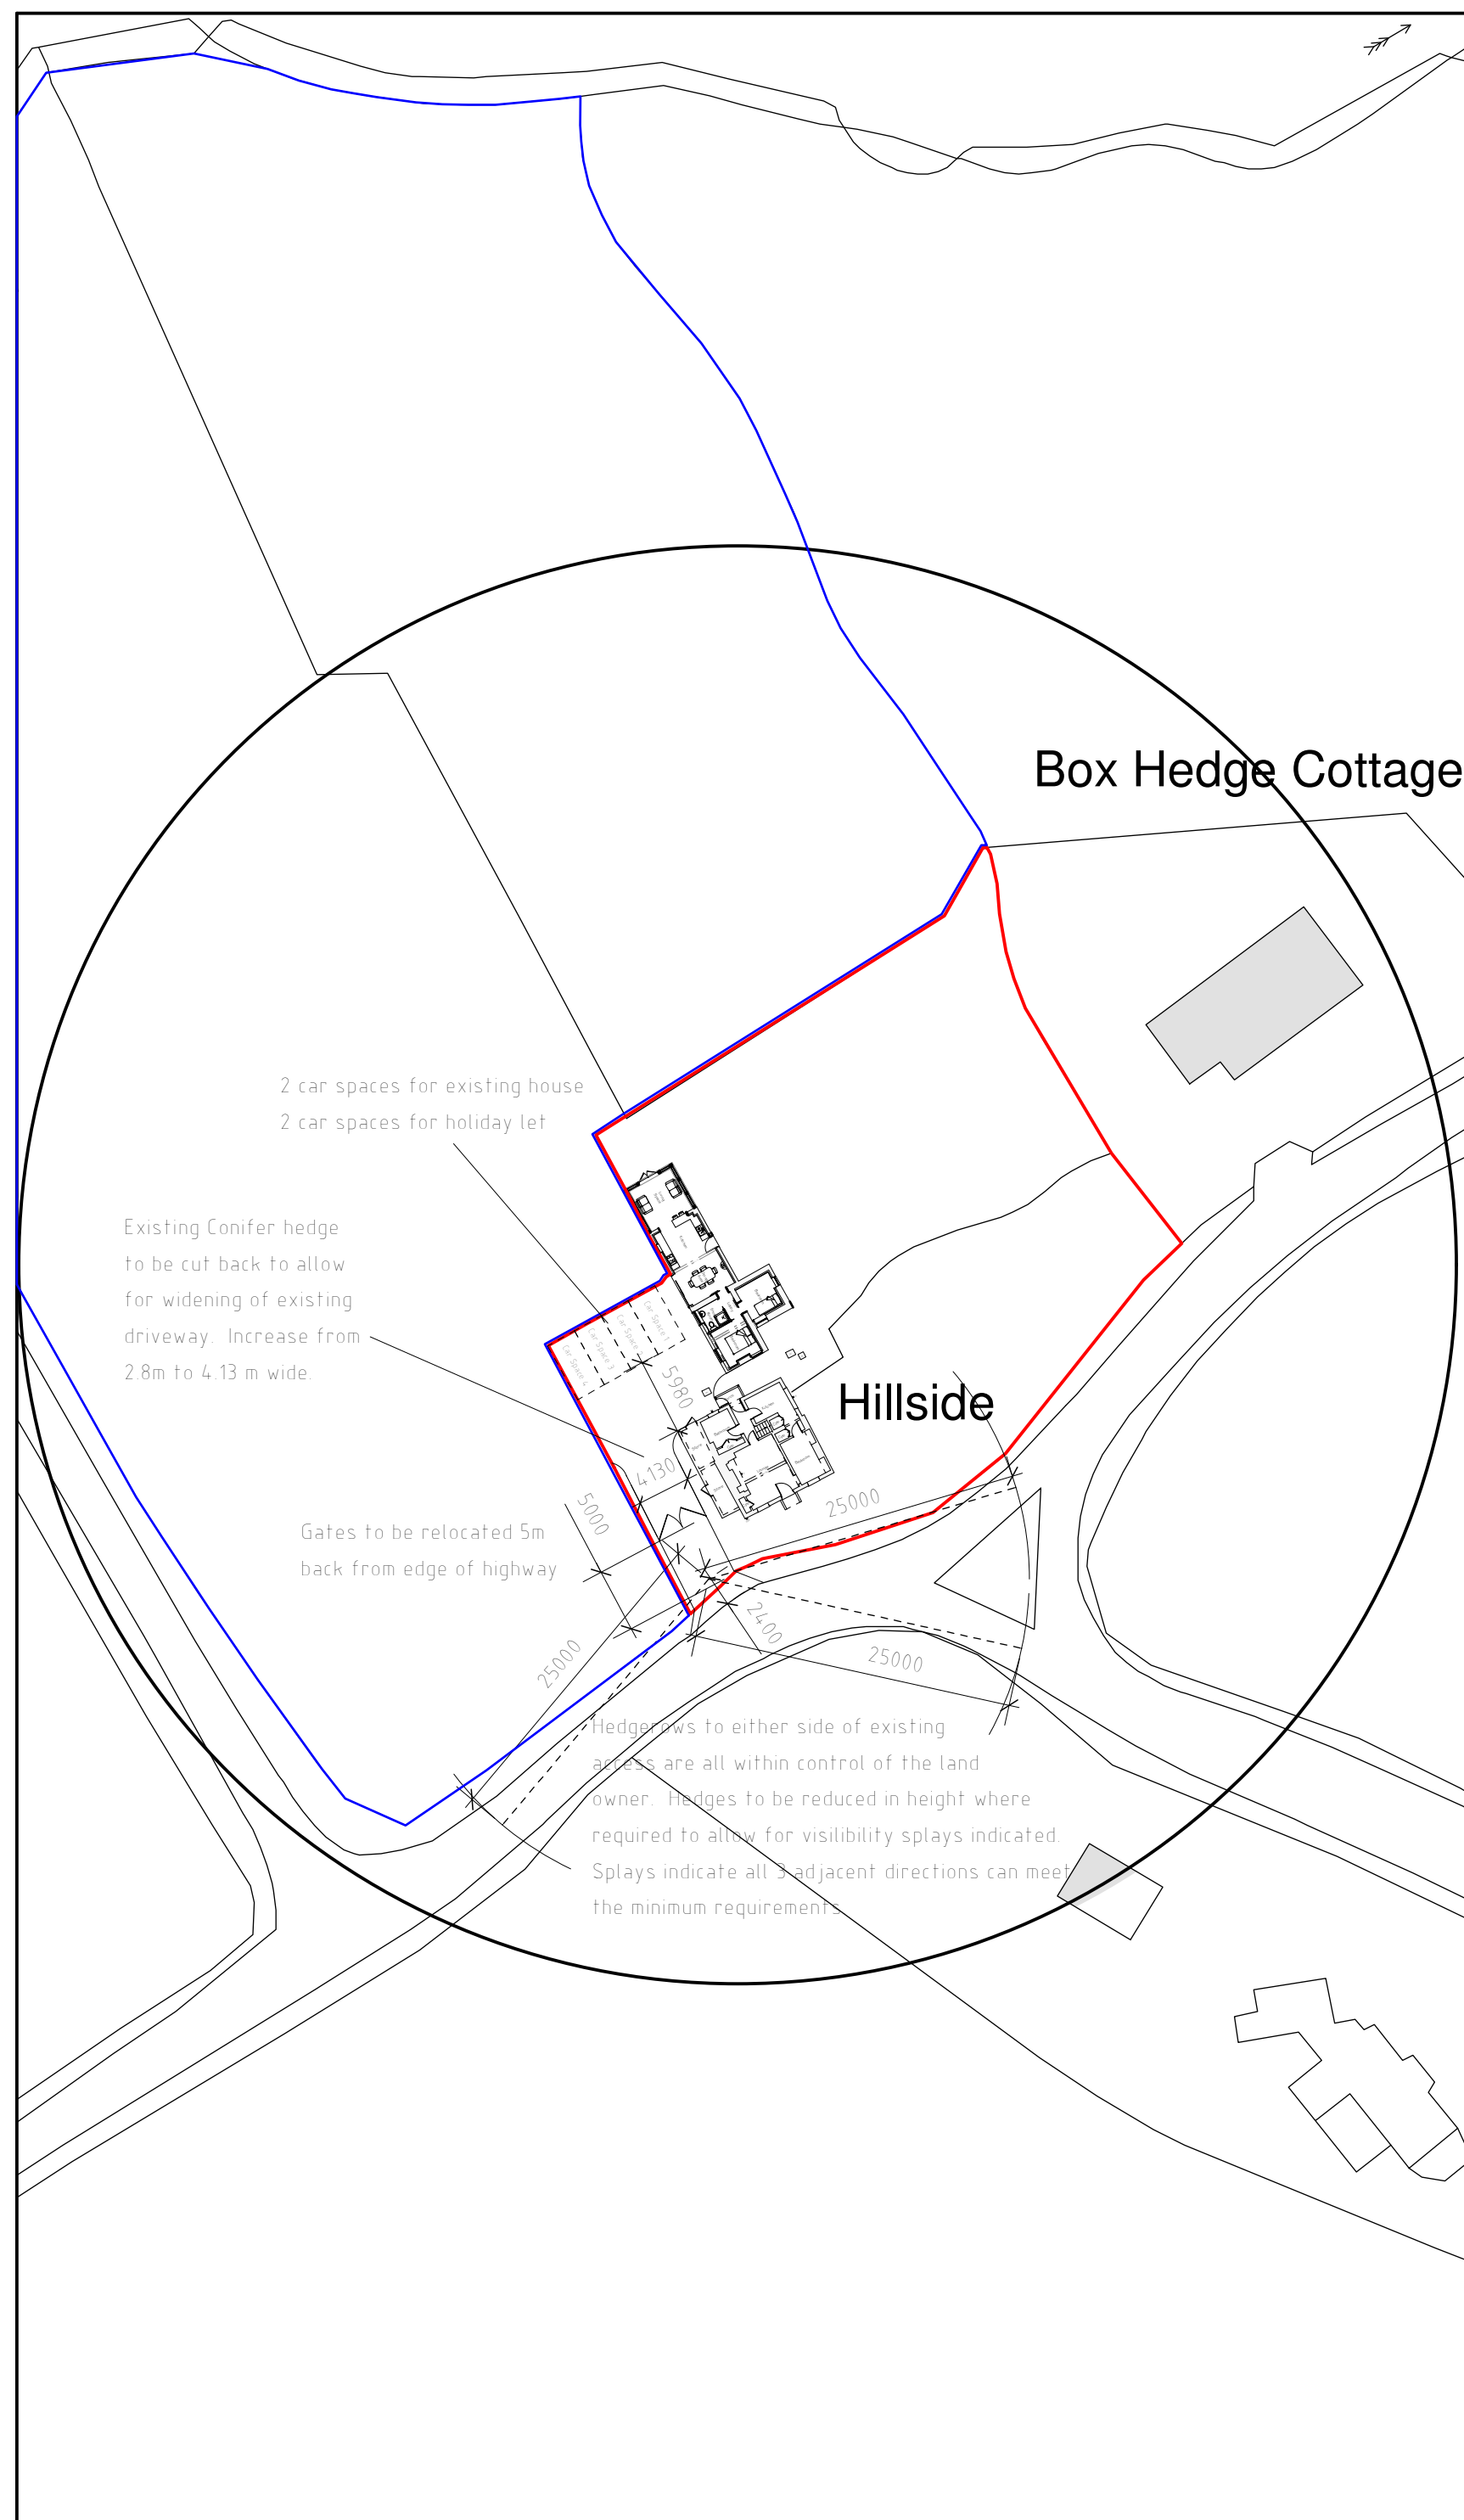

Key

 Surrounding Buildings

 Application Site

C	01/24	Dimensions indicated	SIH
B	01/24	Highways amends	SIH
A	08/23	Design Changes	E M J
Rev	Date	Detail	Initial

Project:

Proposed Alterations to,
Hillside, Erbistock,
Wrexham,
LL13 0DW

Title: Site & Location Plan	Scale: (A2) 1:500 & 1:1250
-----------------------------------	----------------------------------

Drawn By: E.M.Jackson	Date: Aug 2023
--------------------------	-------------------

Drawing No: W202/004	Sheet: of
-------------------------	----------------

blueprint
architectural services



Office 3K4,
Redwither Business Tower,
Wrexham. LL13 9XT
Tel: 01978 356500
www.blueprintarchitectural.com

© copyright all rights reserved