

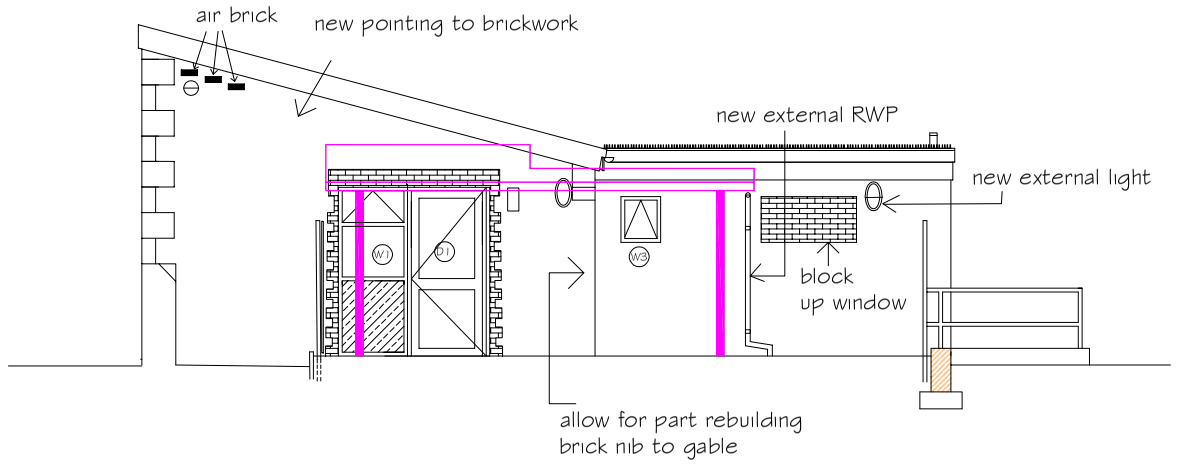


PROPOSED PART FRONT
ELEVATION SCALE 1:50

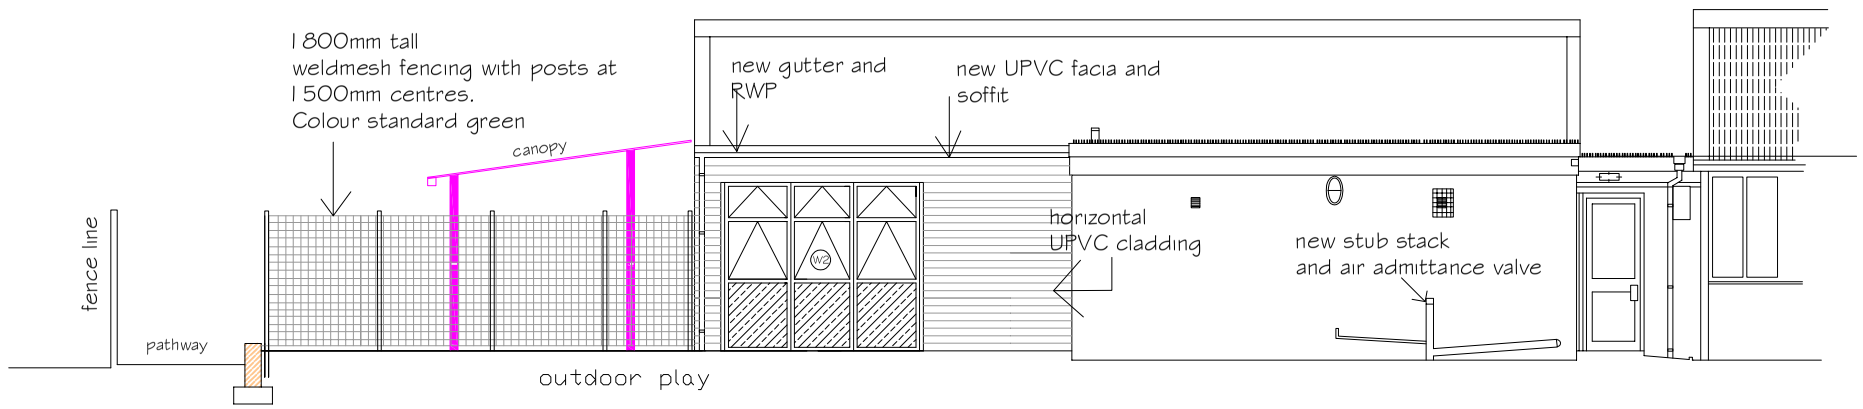


PROPOSED PART SIDE
ELEVATION SCALE 1:50

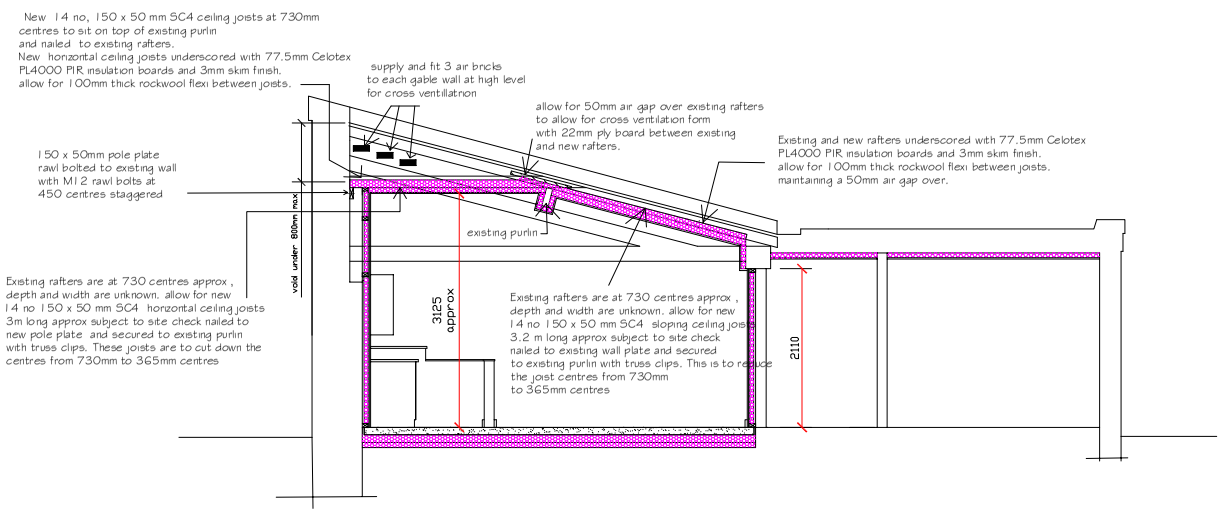

SECTION THRU MAIN ROOM SCALE 1:50

NEW EXTERNAL WINDOWS AND DOOR

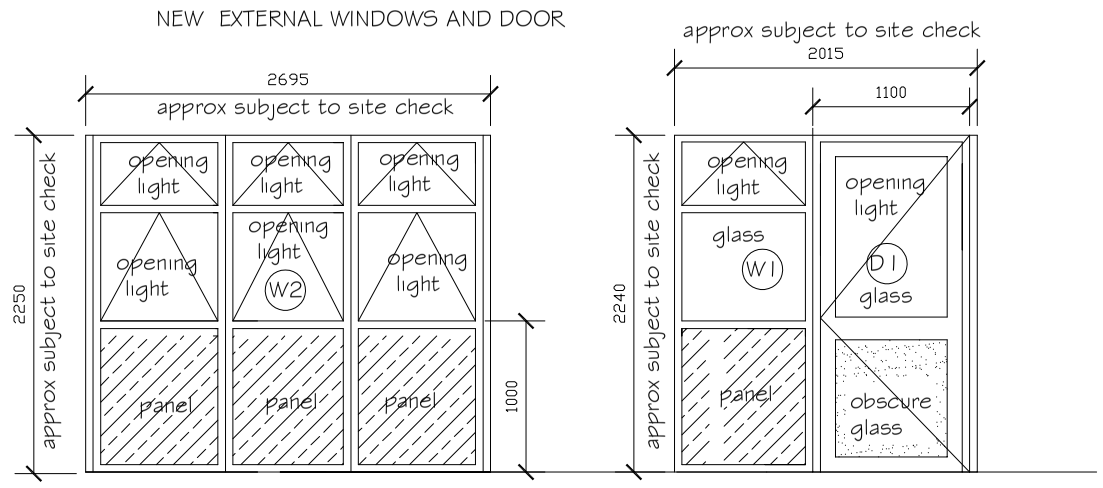

DRAWING READ AT A1 SIZE

WREXHAM COUNTY BOROUGH COUNCIL.
Julie M Francis
Prif Swyddog Tai
Chief Housing Officer
Ruthin Road, Wrexham LL13 7TU
Ffordd Rhuthun, Wrecsam LL13 7TU

Project:
Flying Start Provision, Coedpoeth Youth Centre, Ysgol Bryn Tabor , Coedpoeth, Wrexham, LL11 3RU

Detail:
PROPOSED DRAWINGS

Drawn / Checked:	Date:	AutoCad File Ref:	
P.H.	June 2023		
Scale: 1:50	Project No: PD2023/10	Dwg No: 04	Rev: