


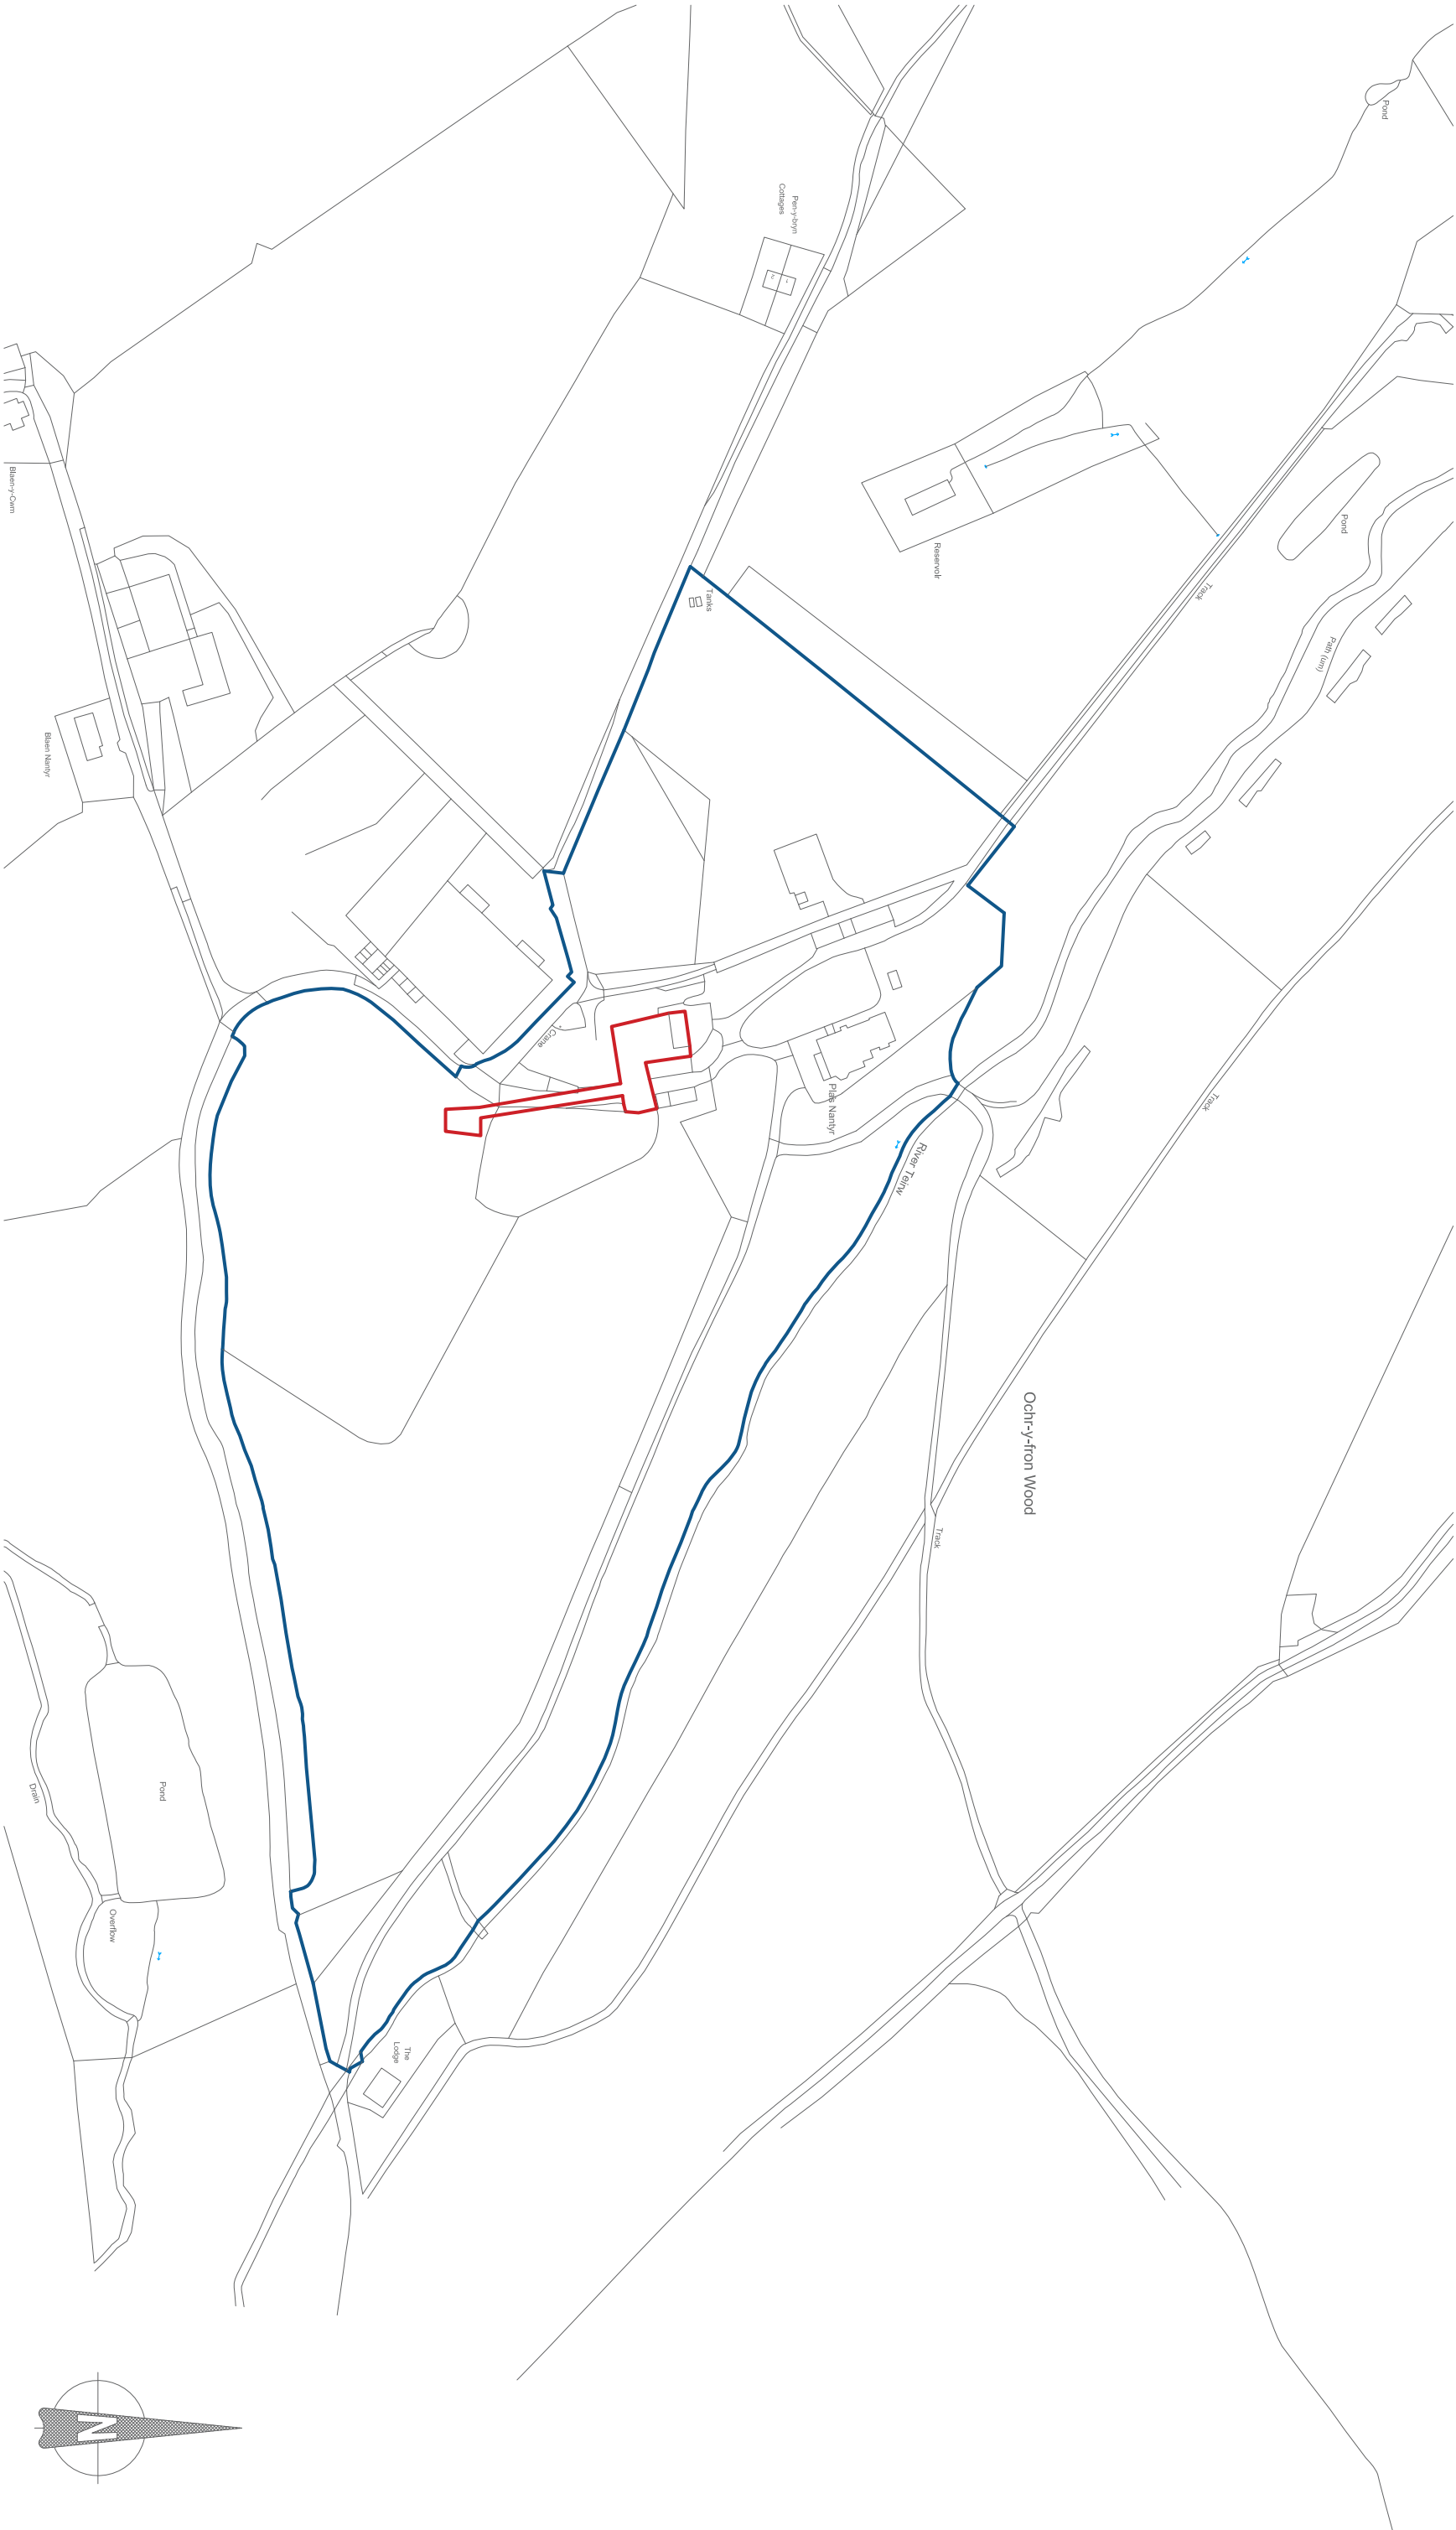

LOCATION PLAN

Project	Proposed Conversion of Outbuilding to form Home Office and Additional Facilities and the Construction of Associated Car Port and Bat Loft at Plas Nantyr - Existing Drawings
Address	Plas Nantyr, Nantyr, LL20 7DD
Client	Portia Kennaway
Scale	1:2500 @ A3
Drawing:- TY/1306/SU04B	