


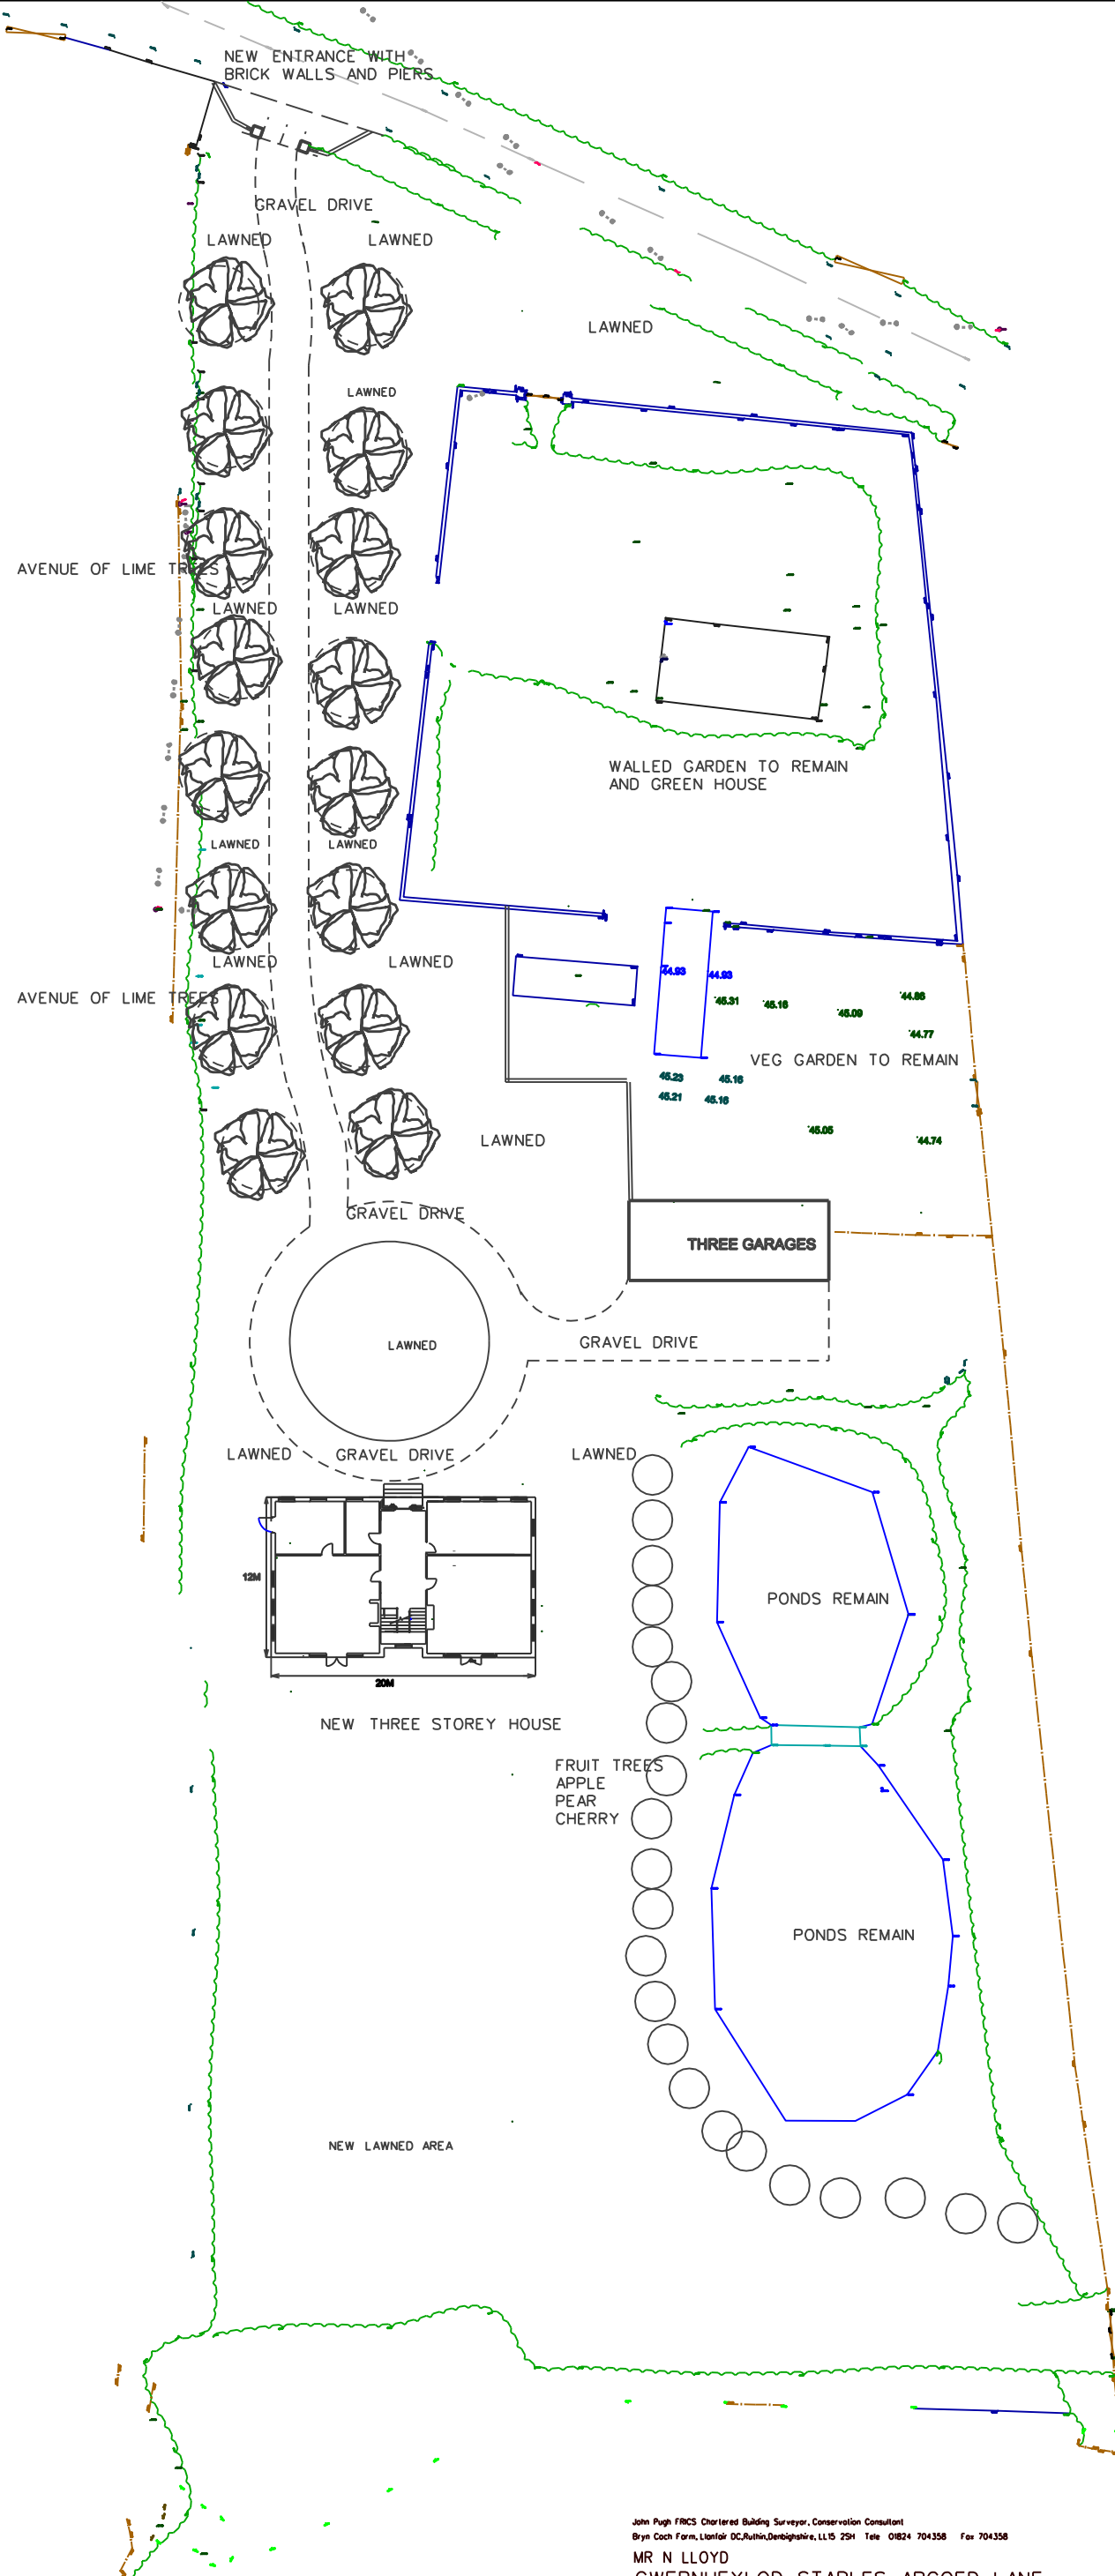

John Pugh FRICS Chartered Building Surveyor, Conservation Consultant
Bryn Coch Farm, Llanfair DC, Ruthin, Denbighshire, LL15 2SH Tele 01824 704358 Fax 704358
MR N LLOYD
GWERNHEYLOD STABLES, ARGOED LANE
OVERTON-ON-DEE, WREXHAM
NURSERY, FERRY ROAD, OVERTON BRIDGE, ERBISTOCK
PROPOSED OUTLINE PLANNING FOR ONE HOUSE
SUGGESTED POSITION OF HOUSE AND PROPOSED SETTING/LANDSCAPE
Drawn Spring 15008A3 Date 01.24 Scale 1:1000 Prop 508.04