


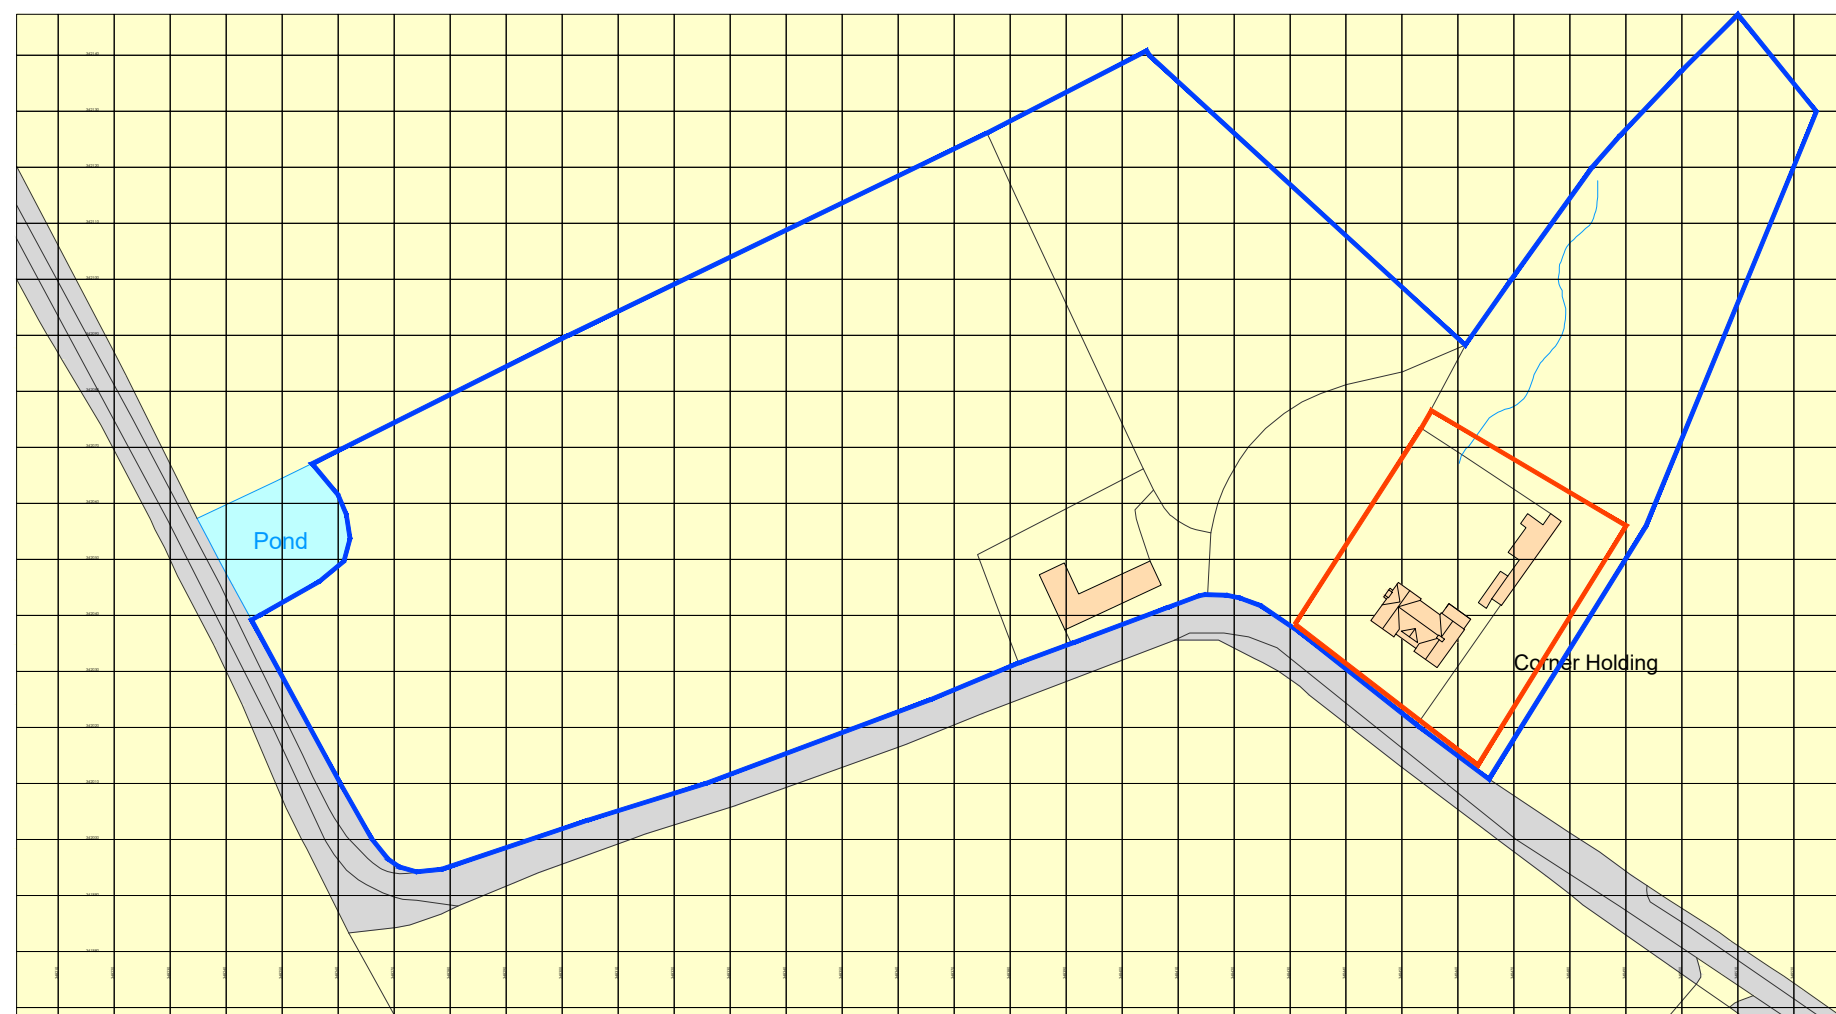

Ordnance Survey, (c) Crown Copyright 2023. All rights reserved. Licence number 100022432

FOR PLANNING



SCALE 1:1250 @ A3

*Please ensure all dimensions are confirmed
on site prior to construction, do not scale!*

OS LOCATION PLAN

CORNER HOLDING, TYBROUGHTON

Mr & Mrs Bebbington

D.N 100

S D PEMBLE RIBA
JUN. 2023