




Holt Road, WREXHAM

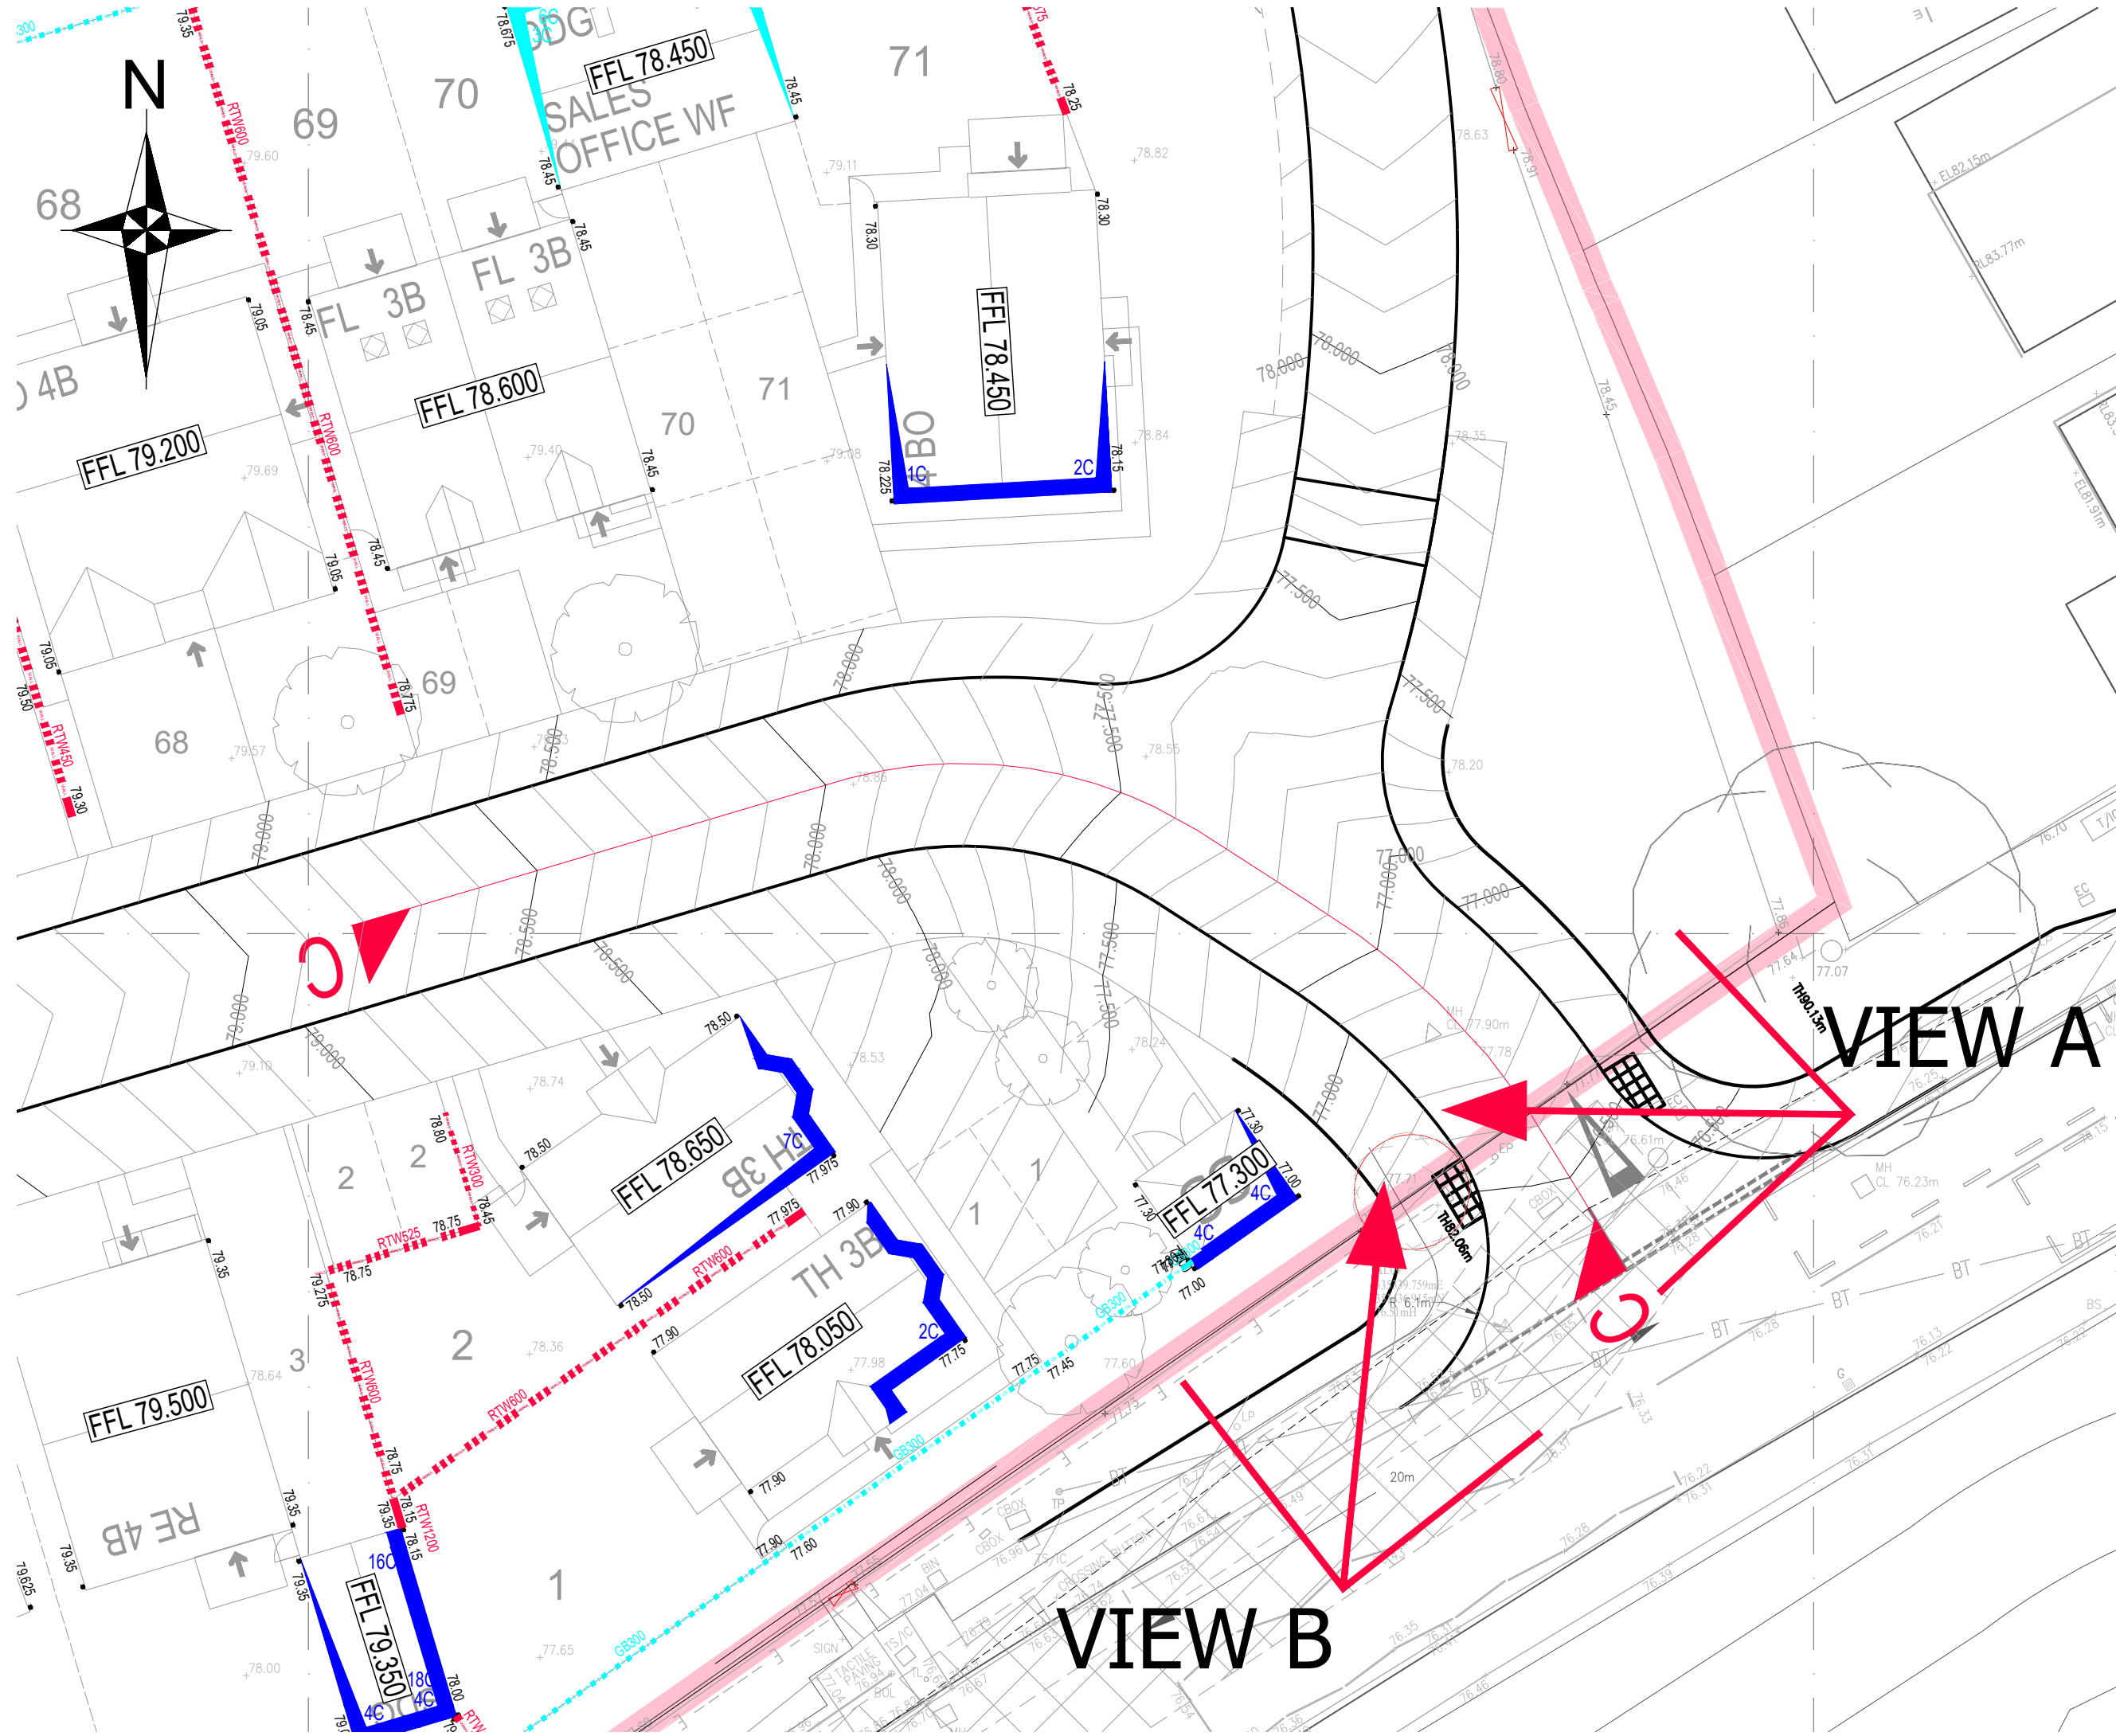

VIEW A

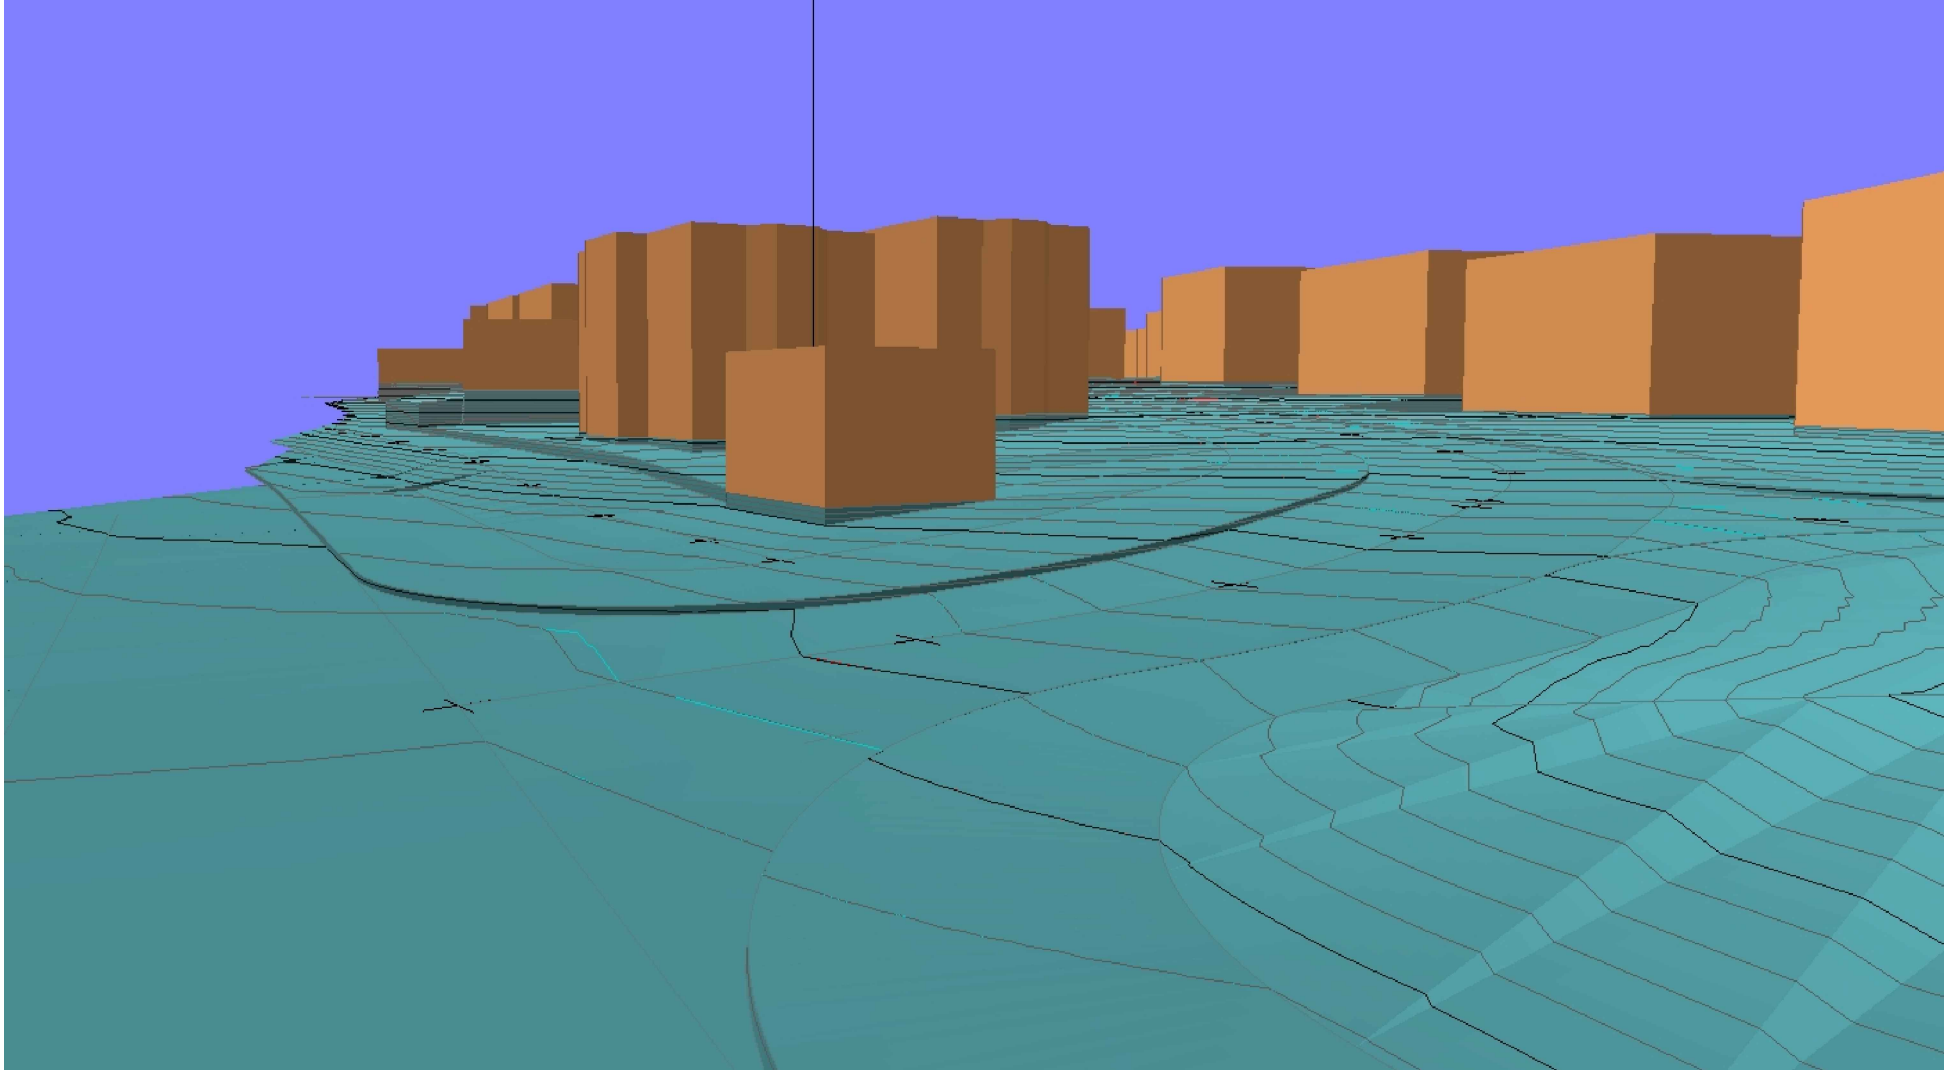

VIEW B

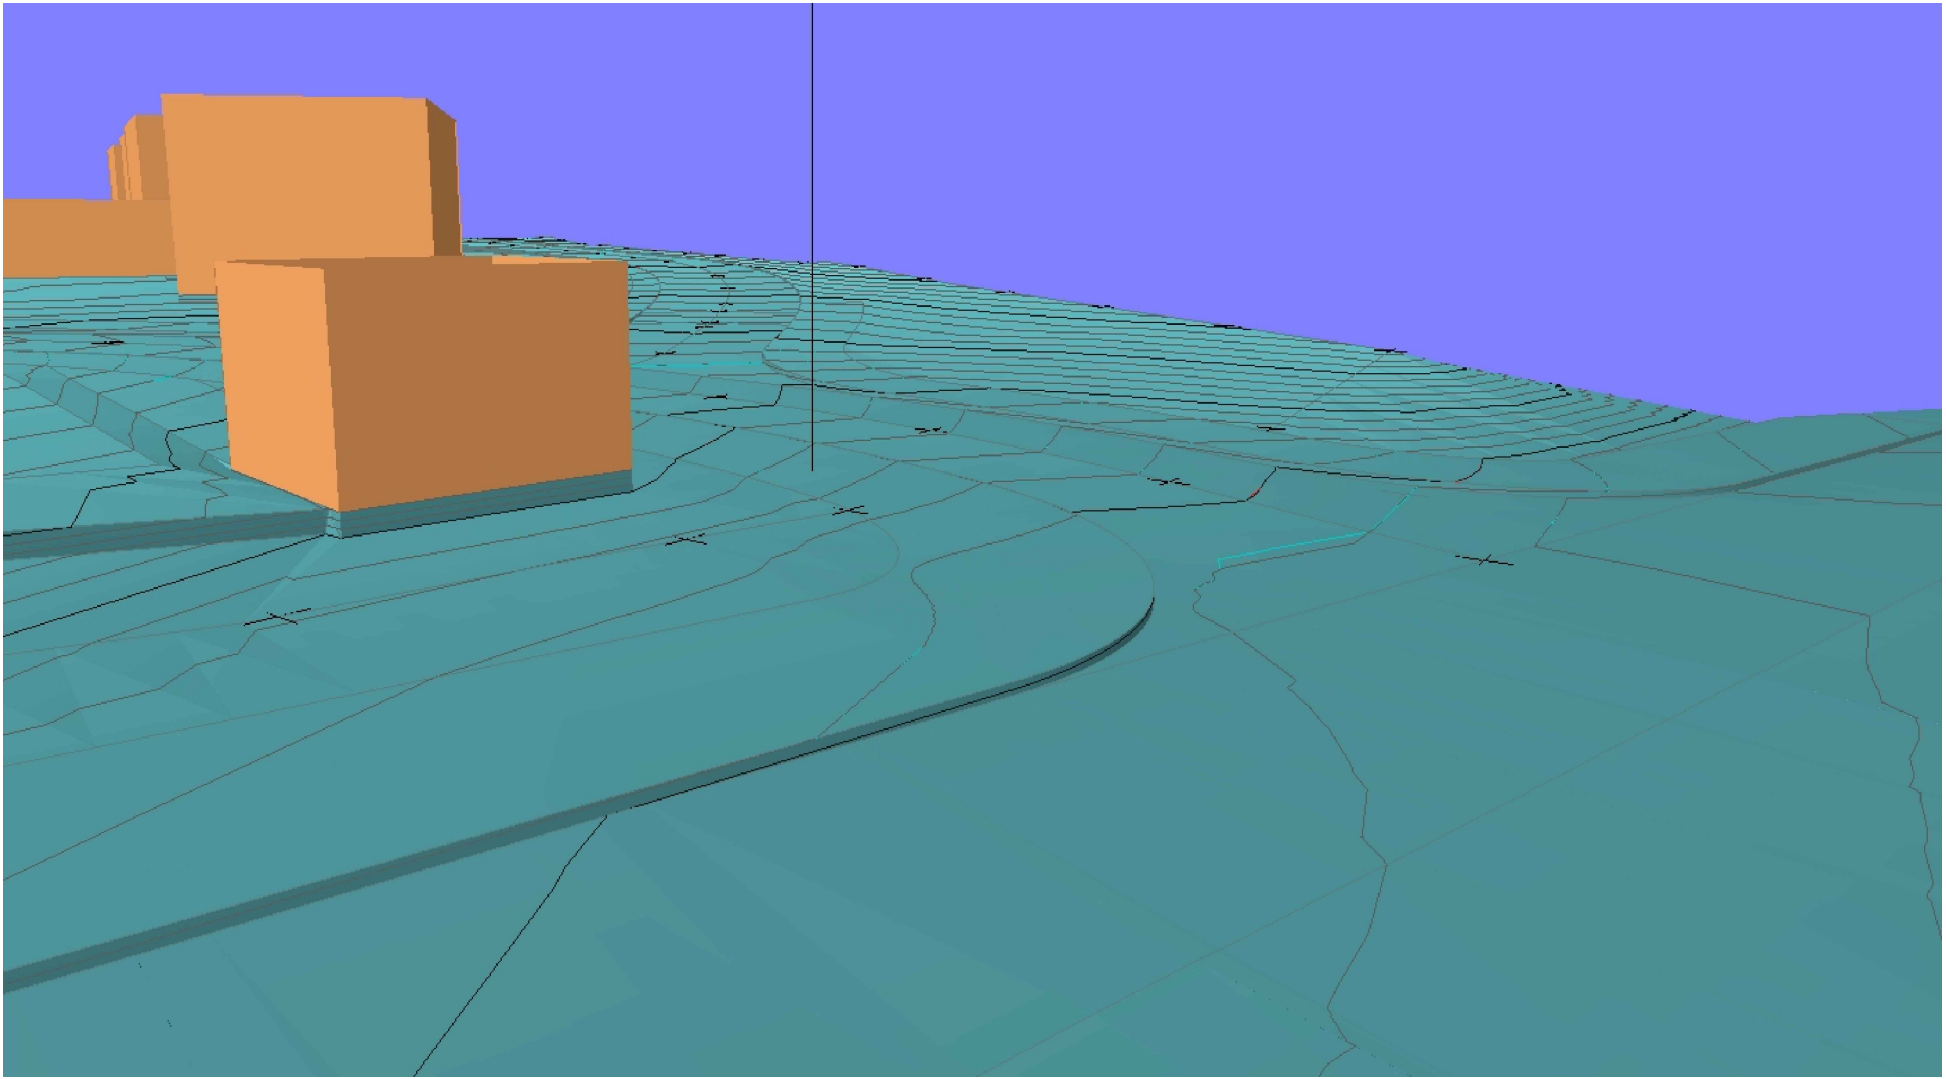

Key	
RTW1800	Retaining Wall
FOE450	Flag on Edge
GB300	Gravel Board
2C (2 courses)	Underbuild
2C (2 courses)	Tanking
450 Step in Slab	Step in Slab
Steps	Steps to Footpath
1 in 20	Proposed Gradient
101.15	Existing Ground Level
102.15	Proposed Ground Level
FFL 103.15	FFL

Fencing or guardrails are required to all retainers retaining 600mm in height or over.

Rev	Date	Revision	By

© This drawing is the copyright of Mono Civil Design Consultants Limited and shall not be altered, copied, photographed or reproduced in any way without the written authority of Mono Civil Design Consultants Limited



Project **Bellway Homes**
Holt Road, WREXHAM

Title **Site Appraisal**
Site Access Proposals

Scale @ A1 1:500	Date January 2024
Drawn NR	Chk Chk
	Drg No 509-APP6

C-C

