


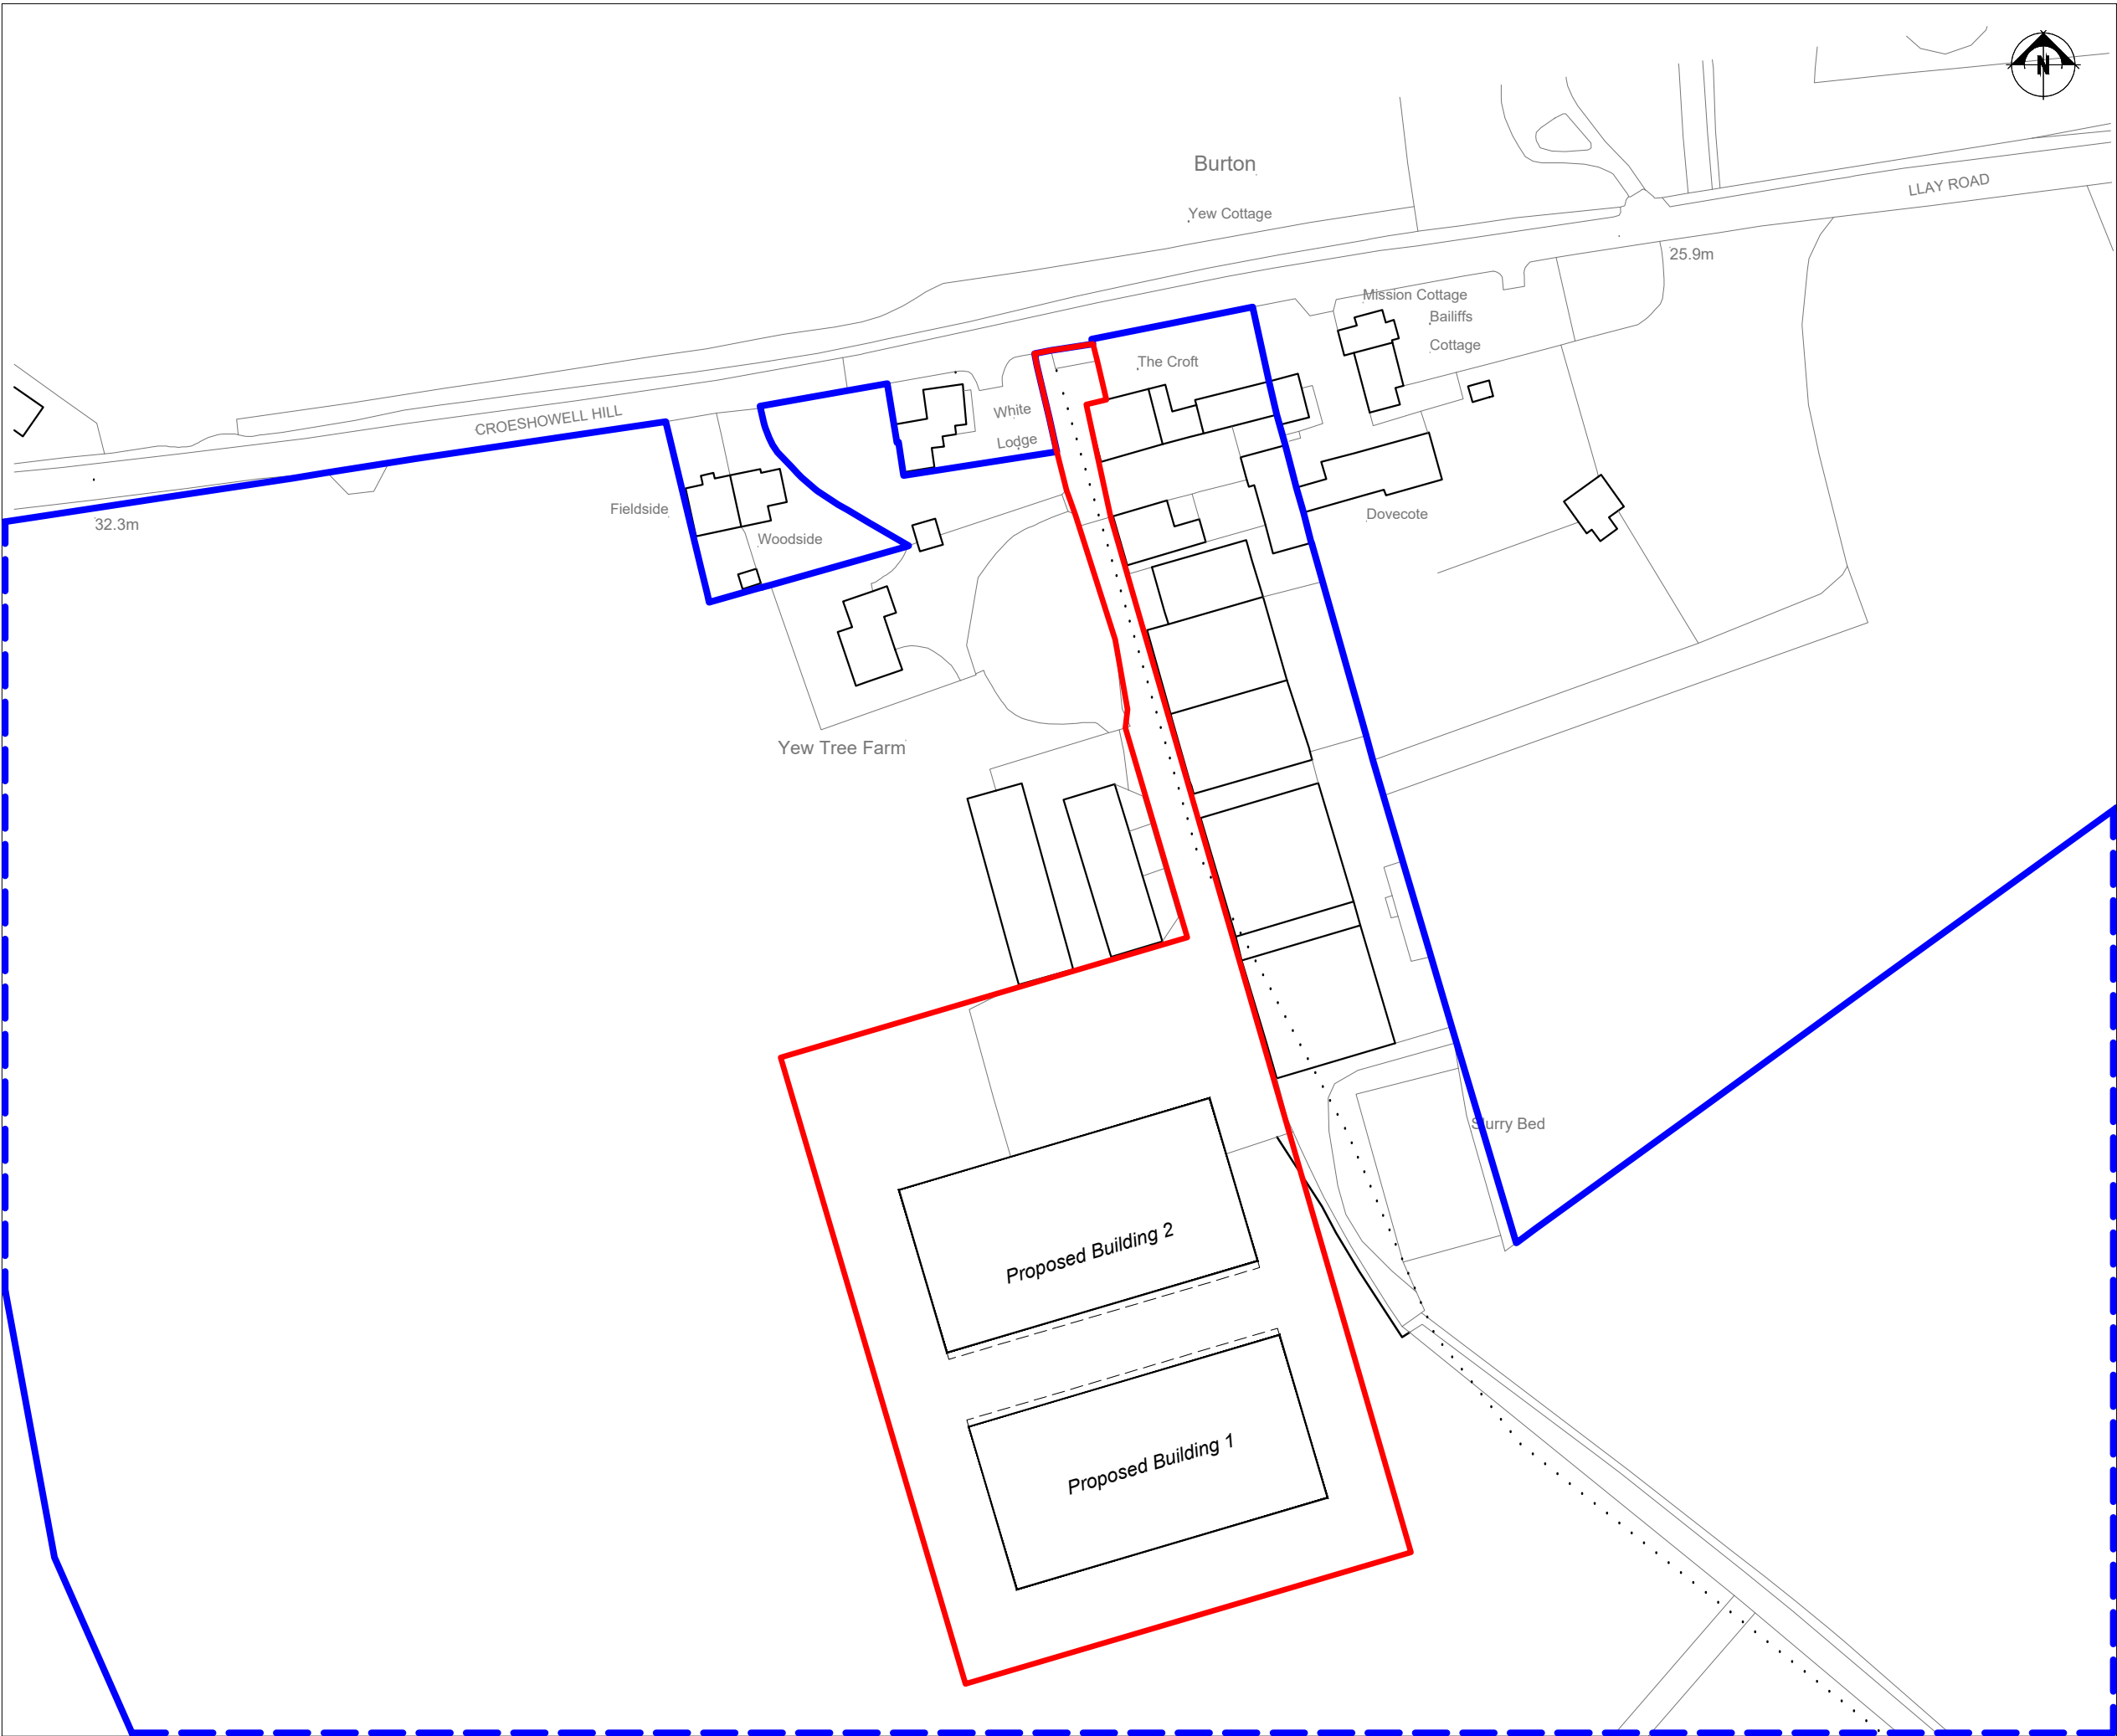

THIS DRAWING IS TO BE READ IN CONJUNCTION WITH ALL RELATED DRAWINGS. ALL DIMENSIONS MUST BE CHECKED AND VERIFIED ON SITE BEFORE COMMENCING ANY WORK OR PRODUCING SHOP DRAWINGS. THE ORIGINATOR SHOULD BE NOTIFIED IMMEDIATELY OF ANY DISCREPANCY. THIS DRAWING IS COPYRIGHT AND REMAINS THE PROPERTY ROGER PARRY & PARTNERS.

- Red Boundary
- Blue Boundary
- Footpath

| Rev      | Description | Date | Dr by | App by |
|----------|-------------|------|-------|--------|
| Original | by          |      |       |        |



| Residential - Agricultural - Commercial   |                                                            |
|---|------------------------------------------------------------|
| Job   | Proposed agricultural storage buildings                    |
| Title   | Location Plan                                              |
| Location   | Hoseley Bank Farms<br>Yew Tree Farm<br>Rossett<br>LL12 0HT |
| Client   | .                                                          |
| Scales   | 1:1250 @ A3                                                |
| Drawing No.   | RJC-MZ760-01 Rev C                                         |
| Drawn by   | AZ Date 15/02/2024                                         |
| HOGSTOW HALL, MINSTERLEY<br>SHREWSBURY, SHROPSHIRE. SY5 0HZ<br>Tel: 01743 791336 Fax: 01743 792770<br>email: mail@rogerparry.net<br>Web address: www.rogerparry.net<br><small>Roger Parry &amp; Partners LLP Partnership no OC112313<br/>Registered Office: Hagley Hall, Minsterley, Shrewsbury, SY5 0HZ<br/>A list of members of the LLP is available at the above address.</small> |                                                            |